CERTIFIED SURVEYS 2610, 2617

TOWN OF LAFAYETTE

CERTIFIED SURVEY MAP NO. 2610

A PARCEL OF LAND LOCATED IN THE NORTHEAST 1/4 OF THE SOUTHEAST 1/4 AND IN THE SOUTHEAST 1/4 OF THE SOUTHEAST 1/4 OF SECTION 19, T3N, R17E, WALWORTH COUNTY, WISCONSIN.

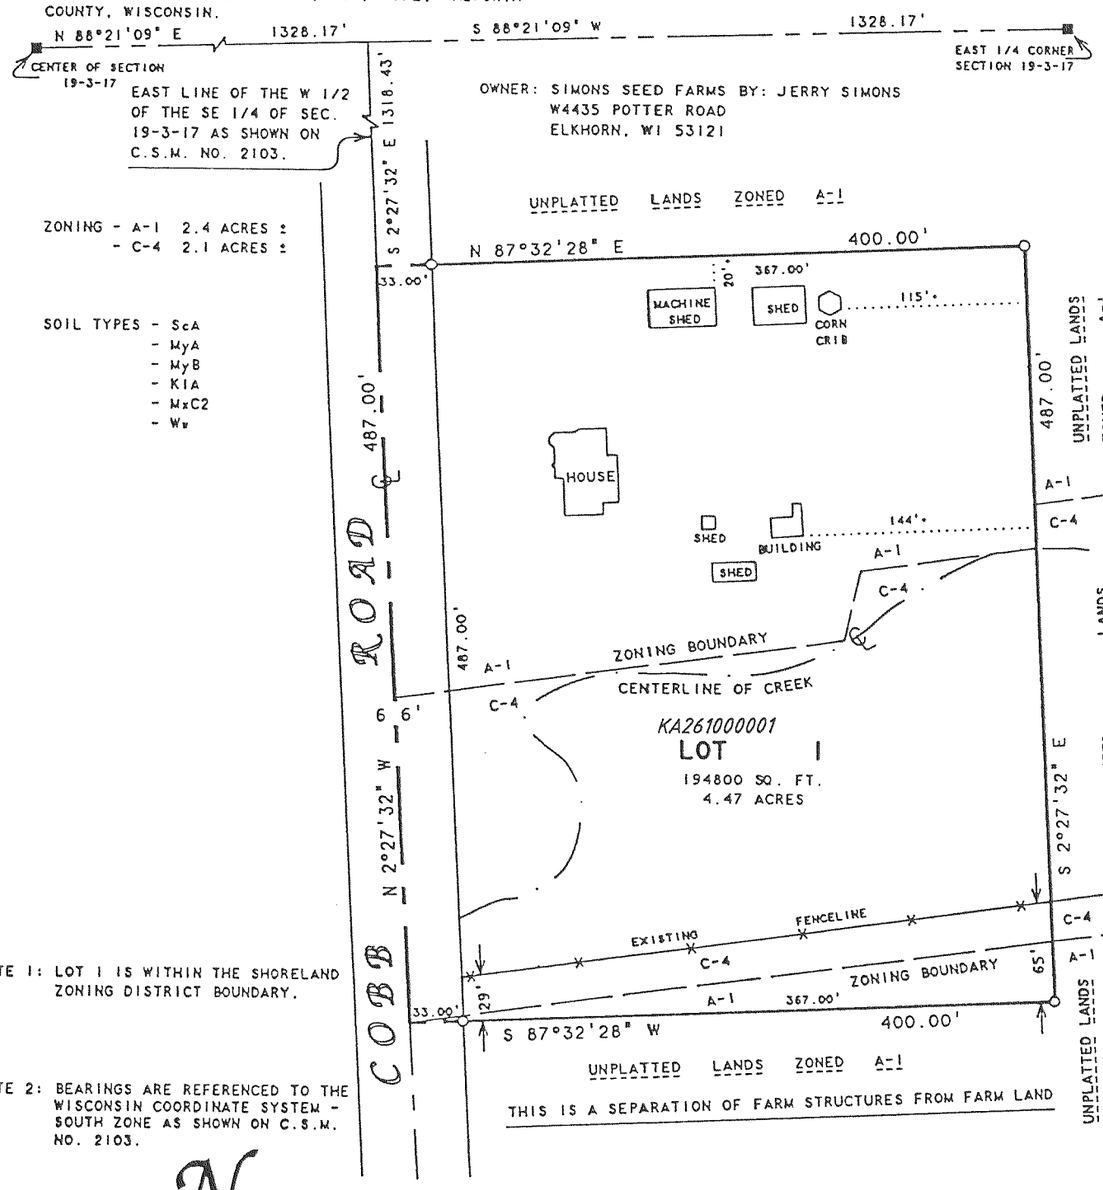

ZONING - A-1 2.4 ACRES ±
- C-4 2.1 ACRES ±

SOIL TYPES - ScA
- MyA
- MyB
- KIA
- MxC2
- Ww

NOTE 1: LOT 1 IS WITHIN THE SHORELAND ZONING DISTRICT BOUNDARY.

NOTE 2: BEARINGS ARE REFERENCED TO THE WISCONSIN COORDINATE SYSTEM - SOUTH ZONE AS SHOWN ON C.S.M. NO. 2103.

N

0 50 1"=100' 200
25 100

LEGEND

■ -CONCRETE MONUMENT FOUND
○ -7/8" X 24" IRON ROD, 1.50 LBS./LIN FT. MIN. SET.

SURVEYED BY: ABELL SURVEYING & MAPPING
1140 SEQUOIA STREET
DELAVAN, WI. 53115

REVISIONS :

MAPPING DATE : 08/03/95

CERTIFIED SURVEY NO. 2617

RECORDED IN VOLUME 13 OF CERTIFIED SURVEY MAPS ON PAGE 141 AS DOCUMENT NO. 310256

LOCATED IN THE NE 1/4 & THE NW 1/4 OF THE NW 1/4 OF SECTION 3, AND THE NE 1/4 OF THE NE 1/4 OF SECTION 4, ALL IN TOWN 3 NORTH, RANGE 17 EAST, WALWORTH COUNTY, WISCONSIN

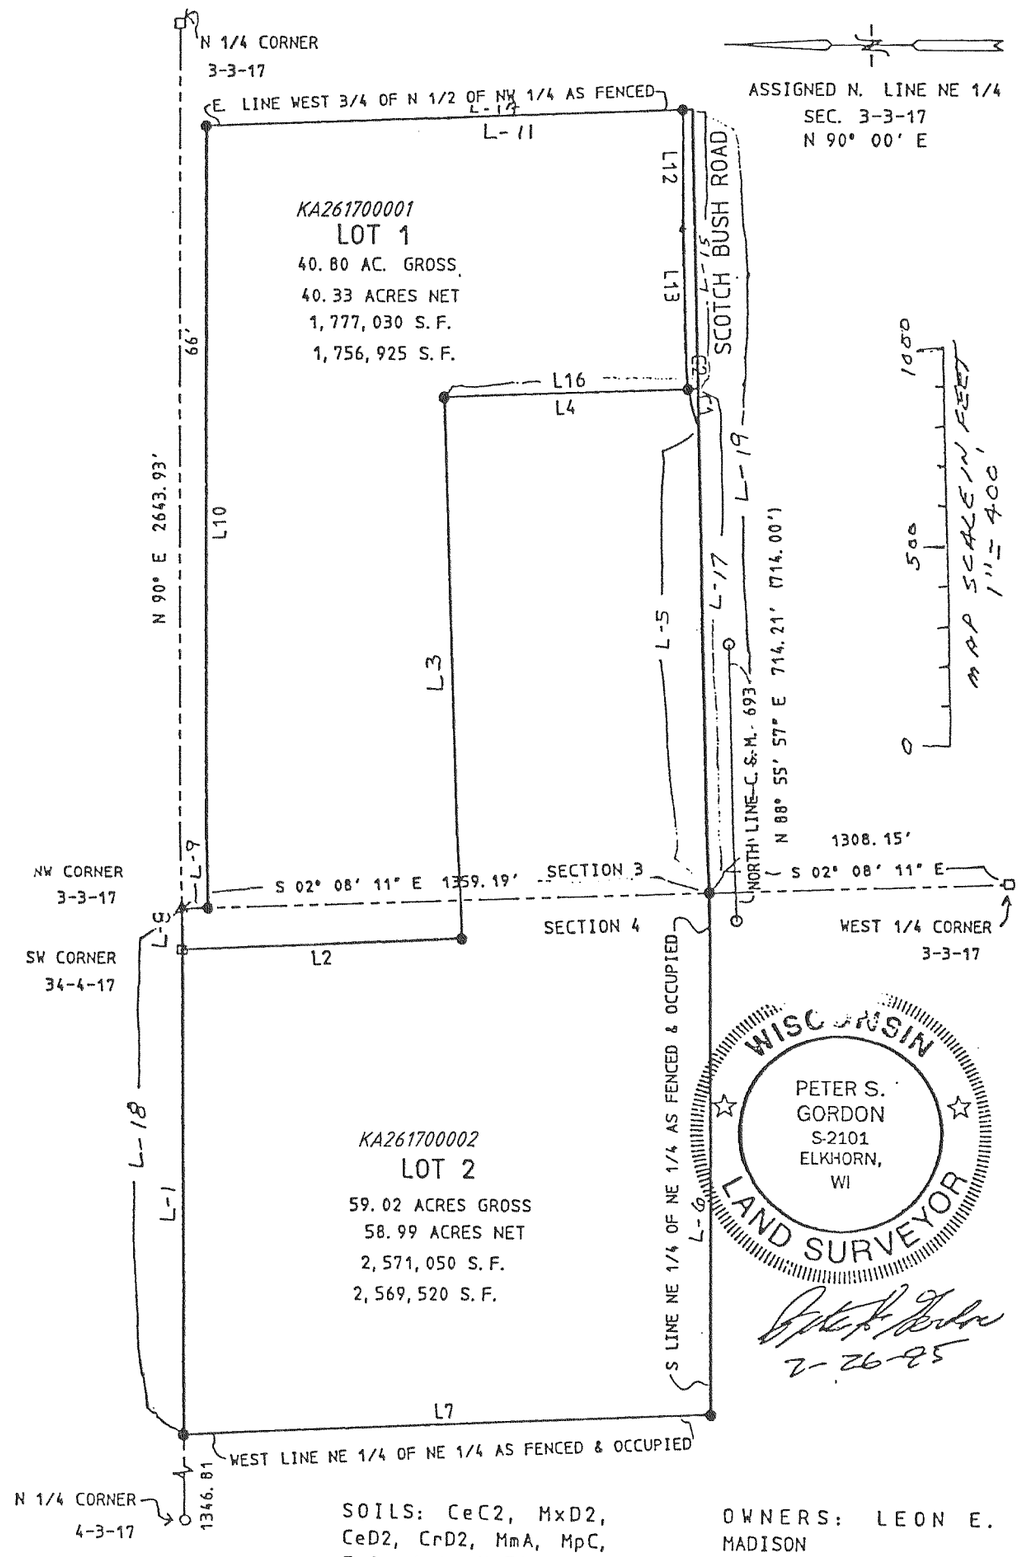

SOILS: CeC2, MxD2, CeD2, CrD2, MmA, MpC, FsB, JuA, CrE2, FoB, Ph, Ht

ZONING: A-1

○ = FOUND IRON PIPE STAKE
△ = FOUND LIMESTONE COUNTY MONUMENT
□ = FOUND CONCRETE COUNTY MONUMENT
● = SET IRON REBAR STAKE 24" X 3/4" X 1.13 LBS. / FT.
(XXX) = RECORDED AS

OWNERS: LEON E. MADISON
RT. 4
ELKHORN, WISCONSIN
GREGORY & JOANN WILLIAMS

REVISIONS :