CERTIFIED SURVEYS 2953, 2958

TOWN OF LAFAYETTE

CERTIFIED SURVEY MAP NO. 2953 VOL. 15
PAGES 247, 248

A CERTIFIED SURVEY MAP OF PART OF THE SOUTHEAST 1/4 OF THE SOUTHEAST 1/4 OF SECTION 30, TOWN 3 NORTH, RANGE 17 EAST, TOWN OF LAFAYETTE, WALWORTH COUNTY, WISCONSIN.

OWNER: VIOLA WEBER ESTATE
3795 SPRUCE RD.
NEW BERLIN, WI. 53151-5241

Kenneth B. Abernathy
KENNETH B. ABERNATHY JR 1/14/98
W4056 BRAY RD.
ELKHORN, WI. 53121

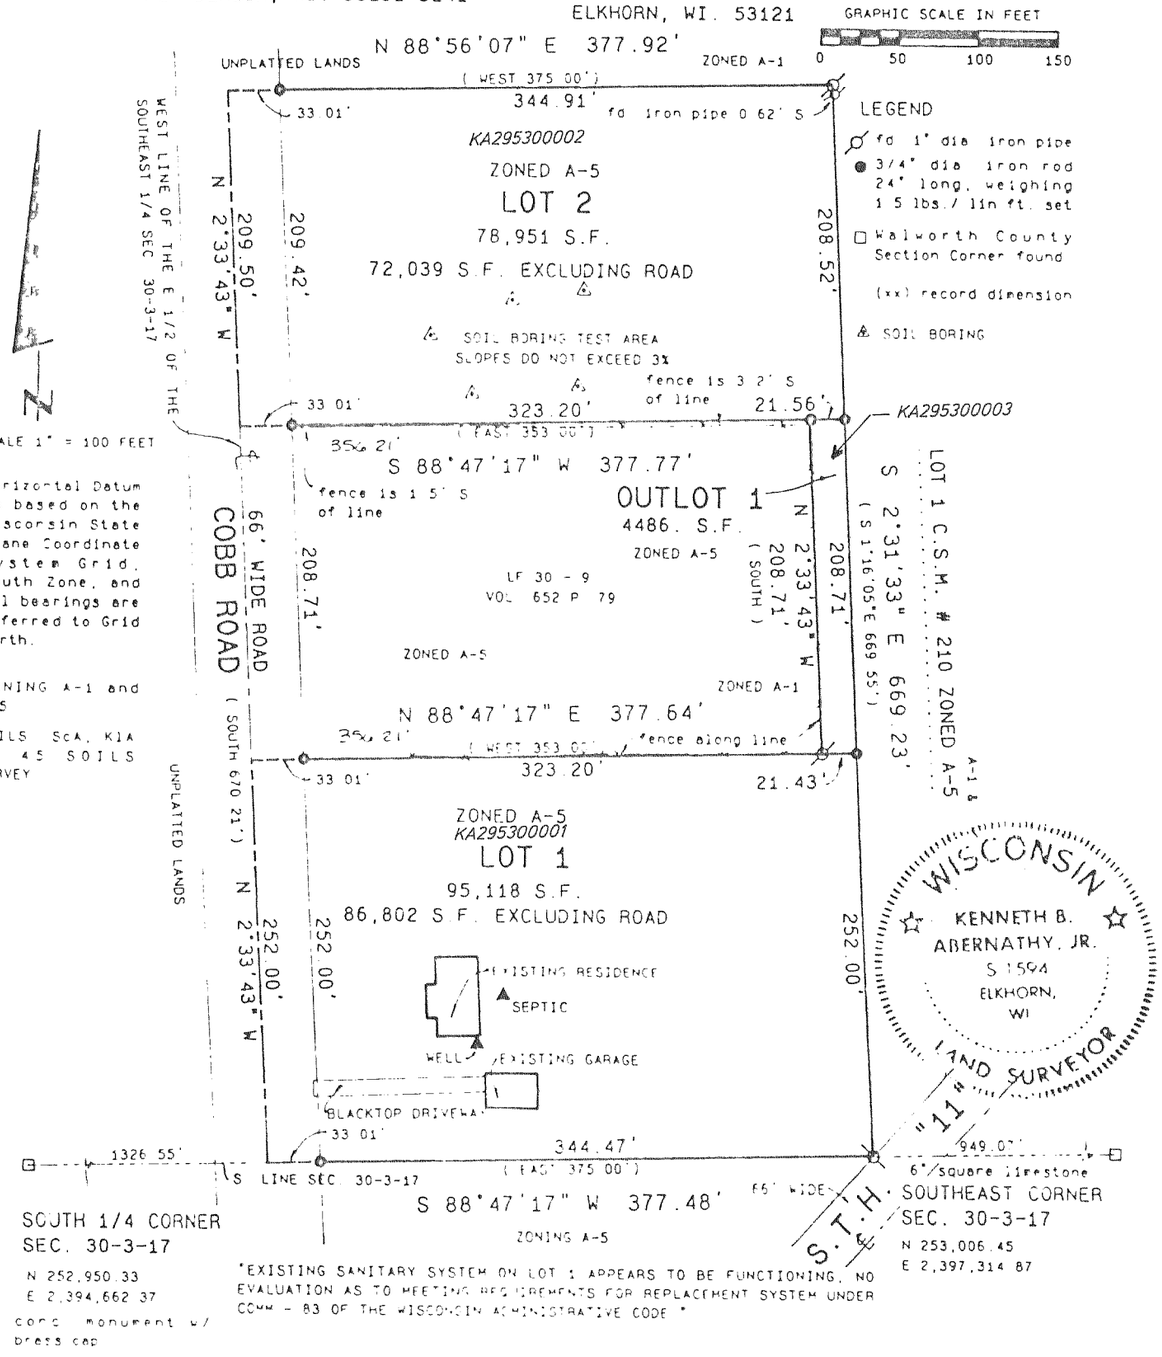

SCALE 1" = 100 FEET

Horizontal Datum is based on the Wisconsin State Plane Coordinate System Grid, South Zone, and all bearings are referred to Grid North.

ZONING A-1 and A-5

SOILS ScA, KIA P 45 SOILS SURVEY

*EXISTING SANITARY SYSTEM ON LOT 1 APPEARS TO BE FUNCTIONING, NO EVALUATION AS TO MEETING REQUIREMENTS FOR REPLACEMENT SYSTEM UNDER COMM - 83 OF THE WISCONSIN ADMINISTRATIVE CODE *

LEGEND
- fd 1" dia iron pipe
- 3/4" dia iron rod 24" long, weighing 1.5 lbs./lin ft. set
- Walworth County Section Corner found
- (xx) record dimension
- SOIL BORING

REVISIONS :

MAPPING DATE : 04/06/98

C.S.
NOW 3297

CERTIFIED SURVEY MAP NO. 2958 VOL. 15
PAGES 260, 261

A CERTIFIED SURVEY MAP LOCATED IN THE SOUTHEAST 1/4 OF THE NORTHEAST 1/4 OF SECTION 6, TOWN 3 NORTH, RANGE 17 EAST, TOWN OF LAFAYETTE, WALWORTH COUNTY, WISCONSIN.

OWNER: LINDA J. GREVING
HIS
OWNER: ART GREVING
W5814 BOWERS RD.
ELKHORN, WI. 53121

Kenneth B. Abernathy 2/25/98
Kenneth B. Abernathy (J.)
Wis. Reg. No. S-1594
Abernathy & Associates
W4056 Bray Road
Elkhorn, Wisconsin 53121
(414) 723-4260
REVISED 3/11/98

ZONING A-5
SOILS: MpB

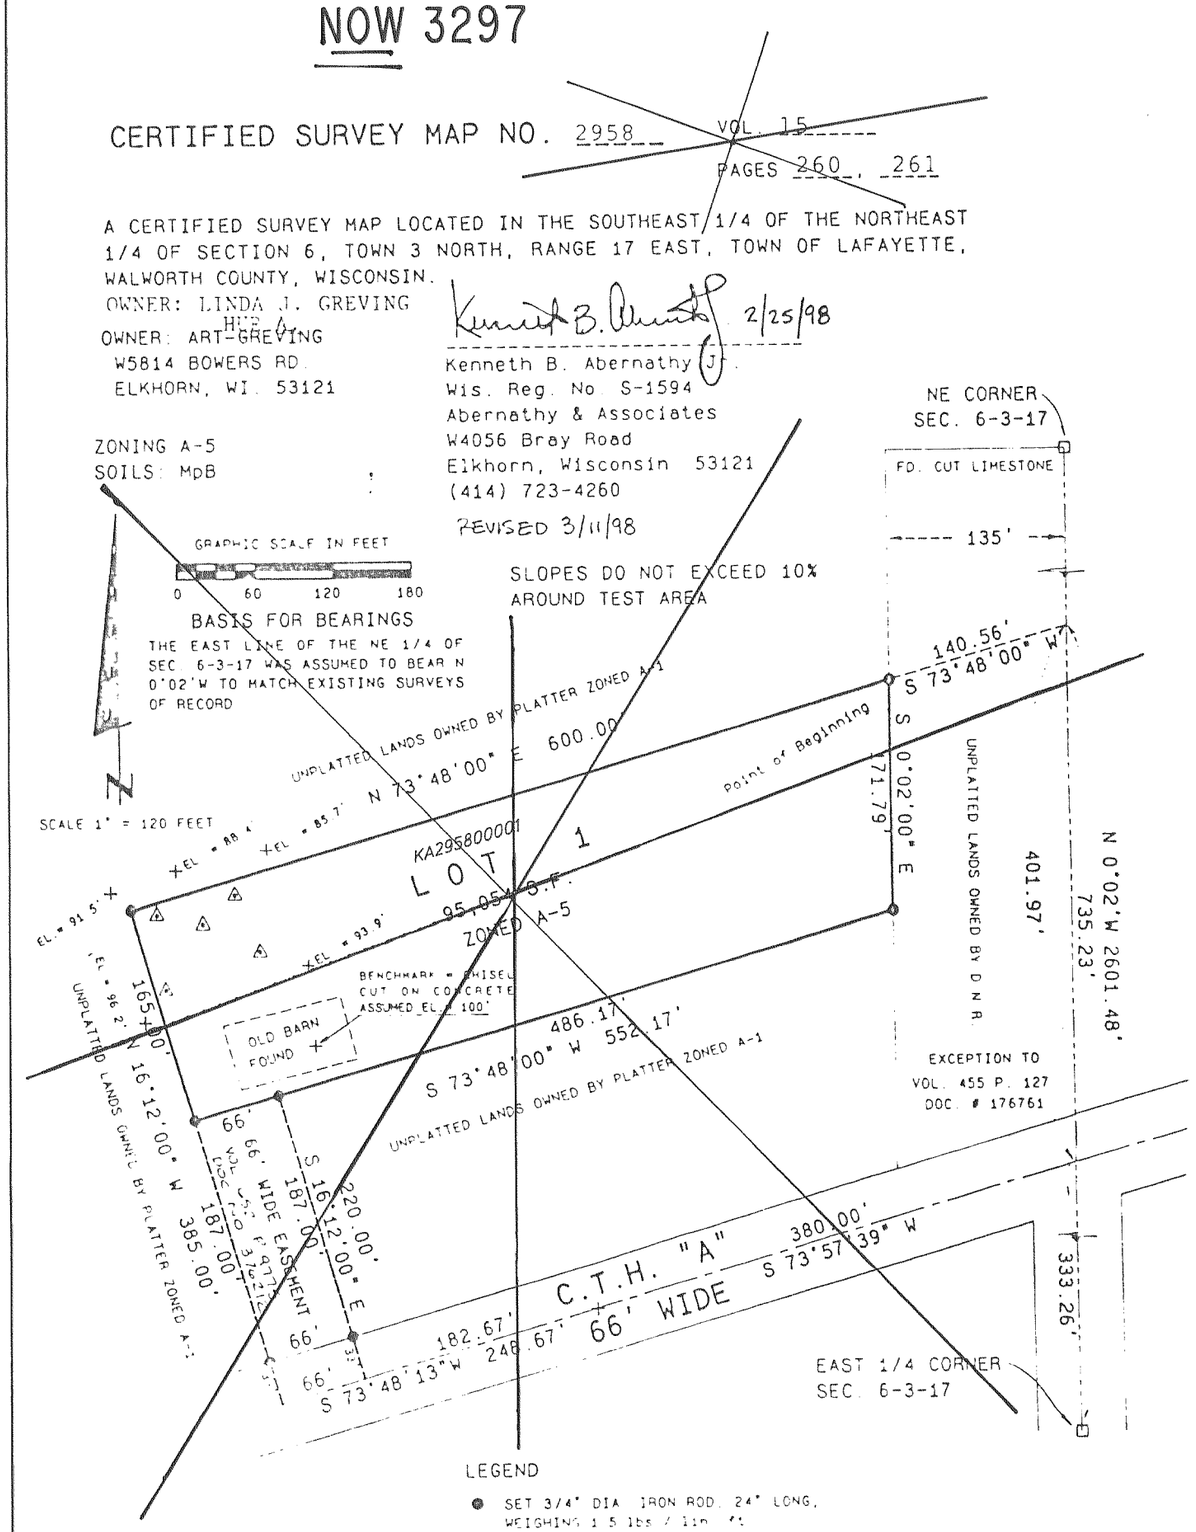

LEGEND
- SET 3/4" DIA IRON ROD, 24" LONG, WEIGHING 1.5 lbs / lin ft
- WALWORTH COUNTY SECTION CORNER FOUND
- SOIL BORING

REVISIONS : 02/05/01