CERTIFIED SURVEYS 3040, 3062

TOWN OF LAFAYETTE

CERTIFIED SURVEY MAP NO. 3040 VOL. 16 PAGES 160 - 162

A CERTIFIED SURVEY MAP OF LANDS LOCATED IN THE NORTHEAST 1/4 AND THE SOUTHEAST 1/4 OF THE SOUTHEAST 1/4 OF SECTION 30, AND IN THE SOUTHWEST 1/4 OF THE SOUTHWEST 1/4 OF SECTION 29, TOWN 3 NORTH, RANGE 17 EAST, WALWORTH COUNTY, WISCONSIN.

OWNER: WAYNE AND CATHY RATHJE
W4528 STATE ROAD "11"
ELKHORN, WI. 53121

Kenneth B. Abernathy Jr
Wis. Reg. No. S-1594
Abernathy & Associates
W4056 Bray Road
Elkhorn, Wisconsin 53121
(414) 723-4260

DATED SEPT. 17, 1998
REVISED 10/23/98

"EXISTING SANITARY SYSTEM APPEARS TO BE FUNCTIONING, NO EVALUATION AS TO MEETING REQUIREMENTS FOR REPLACEMENT SYSTEM UNDER COMM - 85 OF THE WISCONSIN ADMINISTRATIVE CODE."

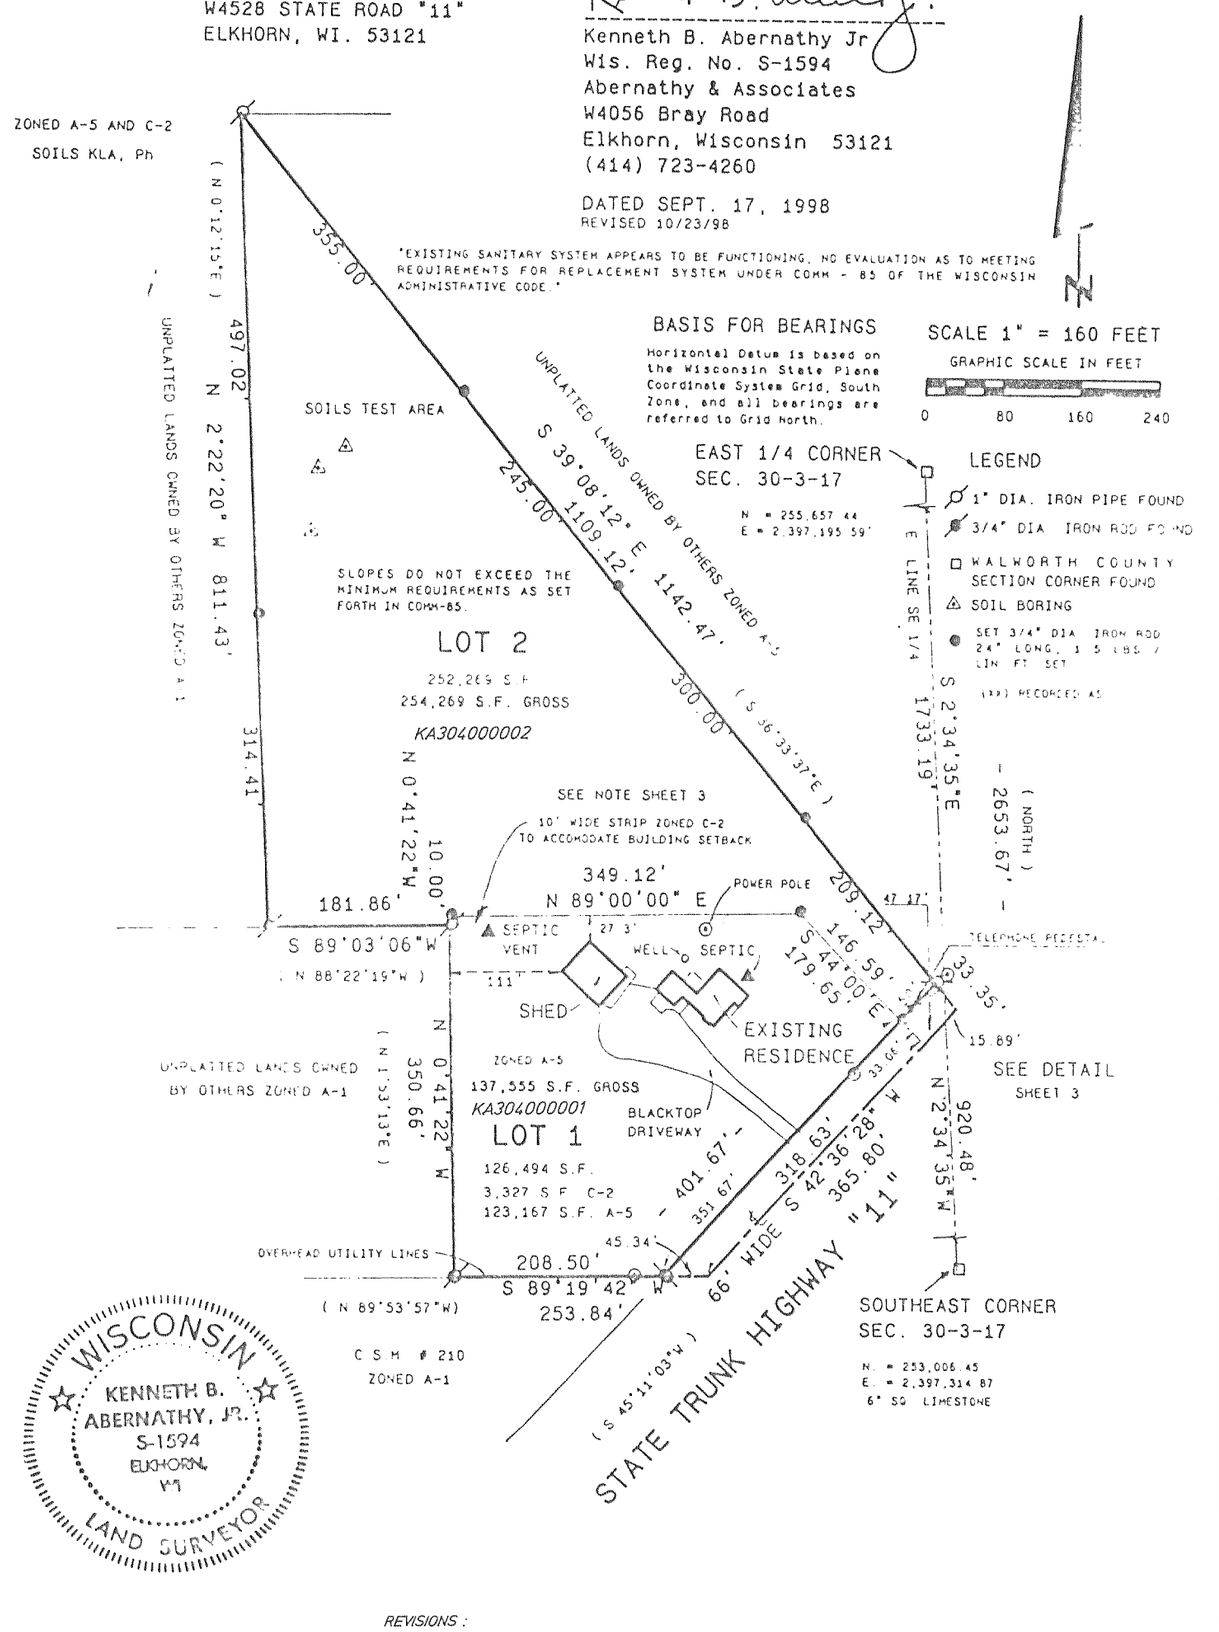

REVISIONS :

MAPPING DATE : 12/23/98

CERTIFIED SURVEY MAP NO. 3062 VOL. 16 PAGE 216, 217

A CERTIFIED SURVEY MAP LOCATED IN PART OF THE SOUTHWEST 1/4 OF THE SOUTHWEST 1/4 AND PART OF THE NORTHWEST 1/4 OF THE SOUTHWEST 1/4 OF SECTION 9, TOWN 3 NORTH, RANGE 17 EAST, LAFAYETTE TOWNSHIP, WALWORTH COUNTY, WISCONSIN.

OWNER:
KURT & LOIS CRUBAUGH
2716 HILLTOP DR.
EAST TROY, WI. 53120

SURVEYOR:
KENNETH B. ABERNATHY JR.
ABERNATHY & ASSOCIATES
W4056 BRAY ROAD
ELKHORN, WI. 53121
(414) 723-4260

OCTOBER 28, 1998
REVISED DEC. 9, 1998

LEGEND
FOUND WALWORTH COUNTY SECTION CORNER
FOUND IRON PIPE 1"
FOUND IRON ROD 3/4"
SOIL BORING
SET IRON ROD 3/4" DIA. 24" LONG, WEIGHING 1.5 LBS. / LIN. FT.

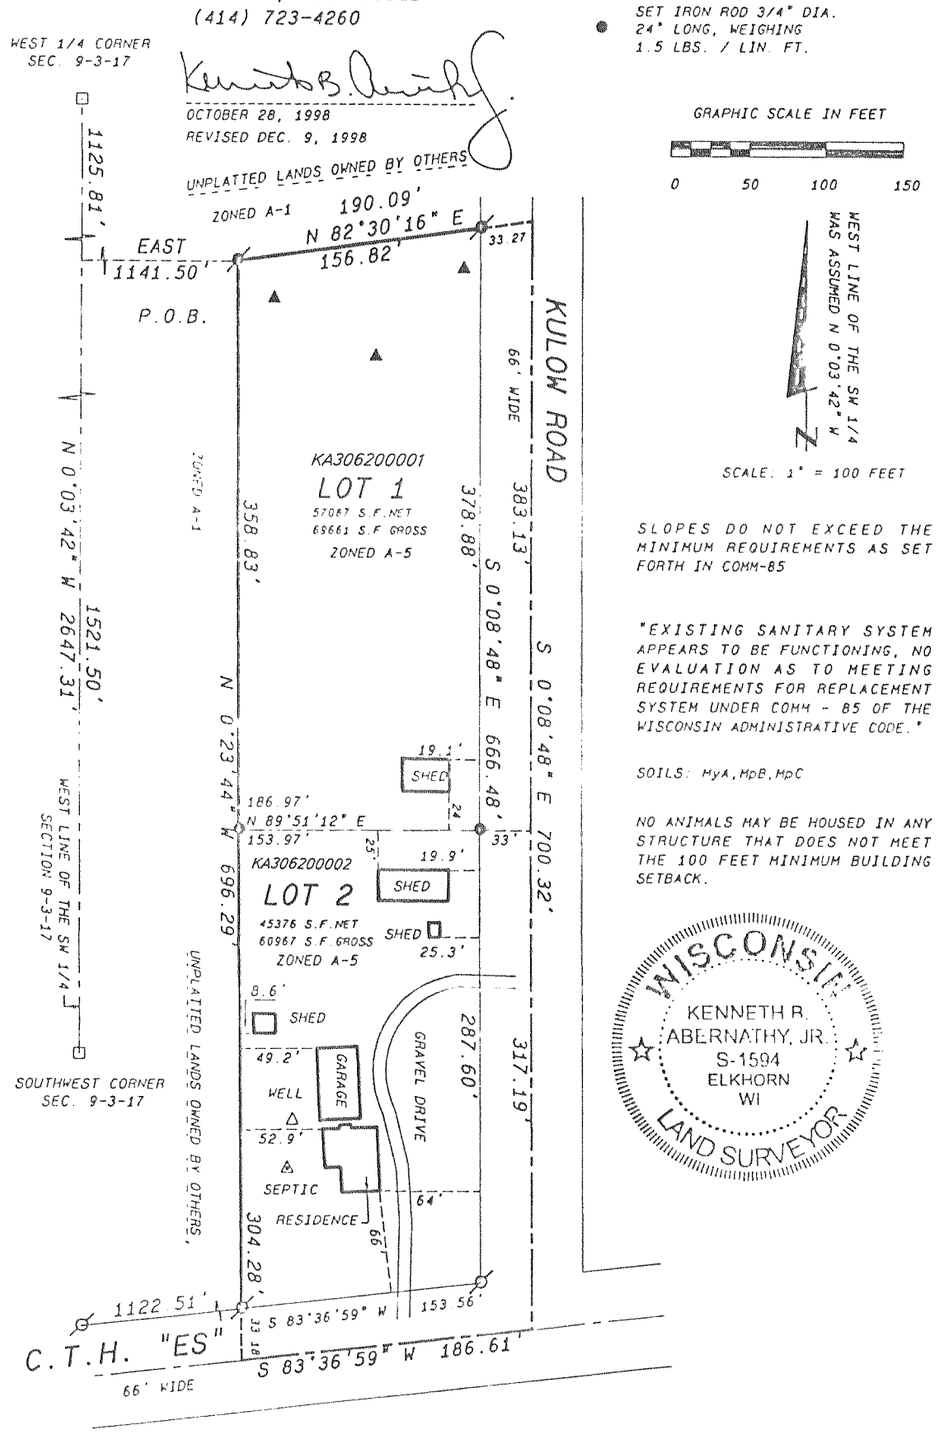

SLOPES DO NOT EXCEED THE MINIMUM REQUIREMENTS AS SET FORTH IN COMM-85

"EXISTING SANITARY SYSTEM APPEARS TO BE FUNCTIONING, NO EVALUATION AS TO MEETING REQUIREMENTS FOR REPLACEMENT SYSTEM UNDER COMM - 85 OF THE WISCONSIN ADMINISTRATIVE CODE."

SOILS: MyA, MpB, MpC

NO ANIMALS MAY BE HOUSED IN ANY STRUCTURE THAT DOES NOT MEET THE 100 FEET MINIMUM BUILDING SETBACK.

REVISIONS :