CERTIFIED SURVEYS 2843, 2846

CITY OF LAKE GENEVA

CERTIFIED SURVEY MAP NO. 2843

Being part of the Northeast Quarter of Section 6, Town 1 North, Range 18 East, of the 4th P.M., City of Lake Geneva, Walworth County, Wisconsin.

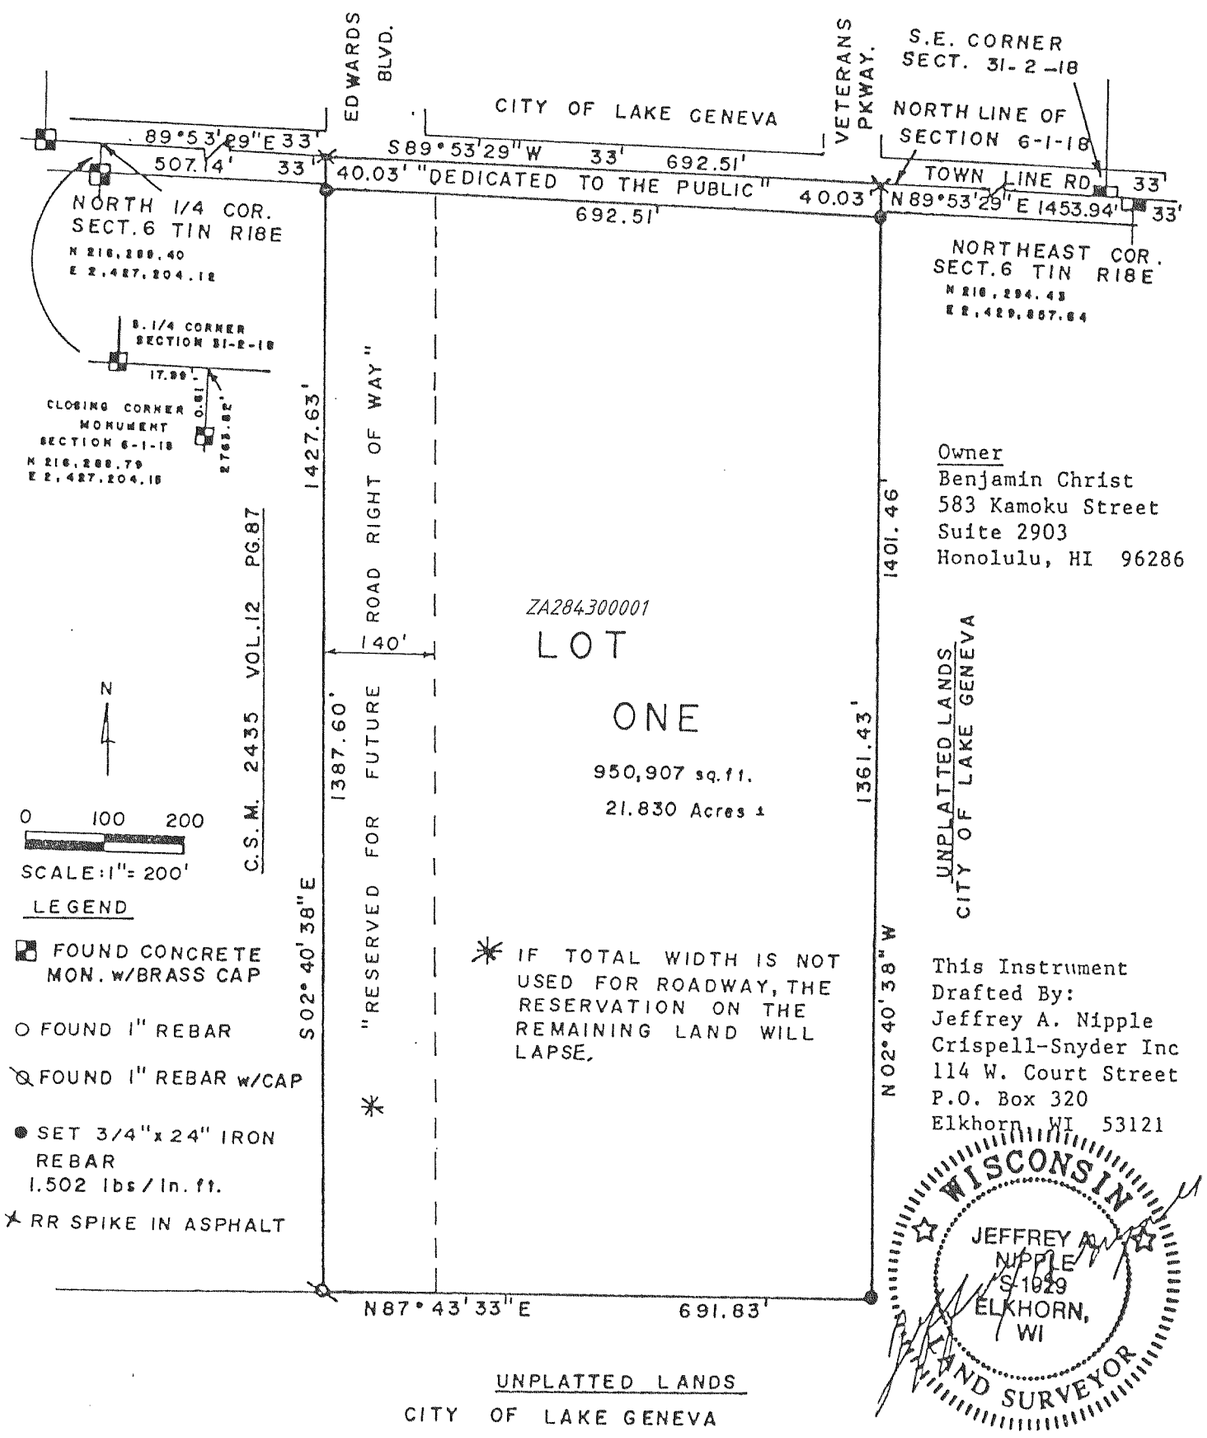

Owner
Benjamin Christ
583 Kamoku Street
Suite 2903
Honolulu, HI 96286

This Instrument Drafted By:
Jeffrey A. Nipple
Crispell-Snyder Inc
114 W. Court Street
P.O. Box 320
Elkhorn, WI 53121

WISCONSIN JEFFREY A. NIPPLE S-1029 ELKHORN, WI LAND SURVEYOR

REVISIONS :

MAPPING DATE : 05/16/97

CERTIFIED SURVEY MAP NO. 2846

VOL. 15
PAGES 7 8

A DIVISION OF THE SOUTH 34 FEET OF LOT 45, LOT 46 OF STURWOOD ADDITION NO. 2 AND LOT 29 OF STURWOOD ADDITION, LOCATED IN THE SOUTHEAST 1/4 OF THE NORTHEAST 1/4 OF SECTION 35, TOWN 2 NORTH, RANGE 17 EAST, CITY OF LAKE GENEVA, WALWORTH COUNTY, WISCONSIN.

OWNER: GARTH R. SCHNEIDER
223 LOOKOUT DRIVE
LAKE GENEVA, WI. 53147

SURVEYOR: KENNETH B. ABERNATHY JR.
W4056 BRAY RD.
ELKHORN, WI. 53121
(414) 723-4260

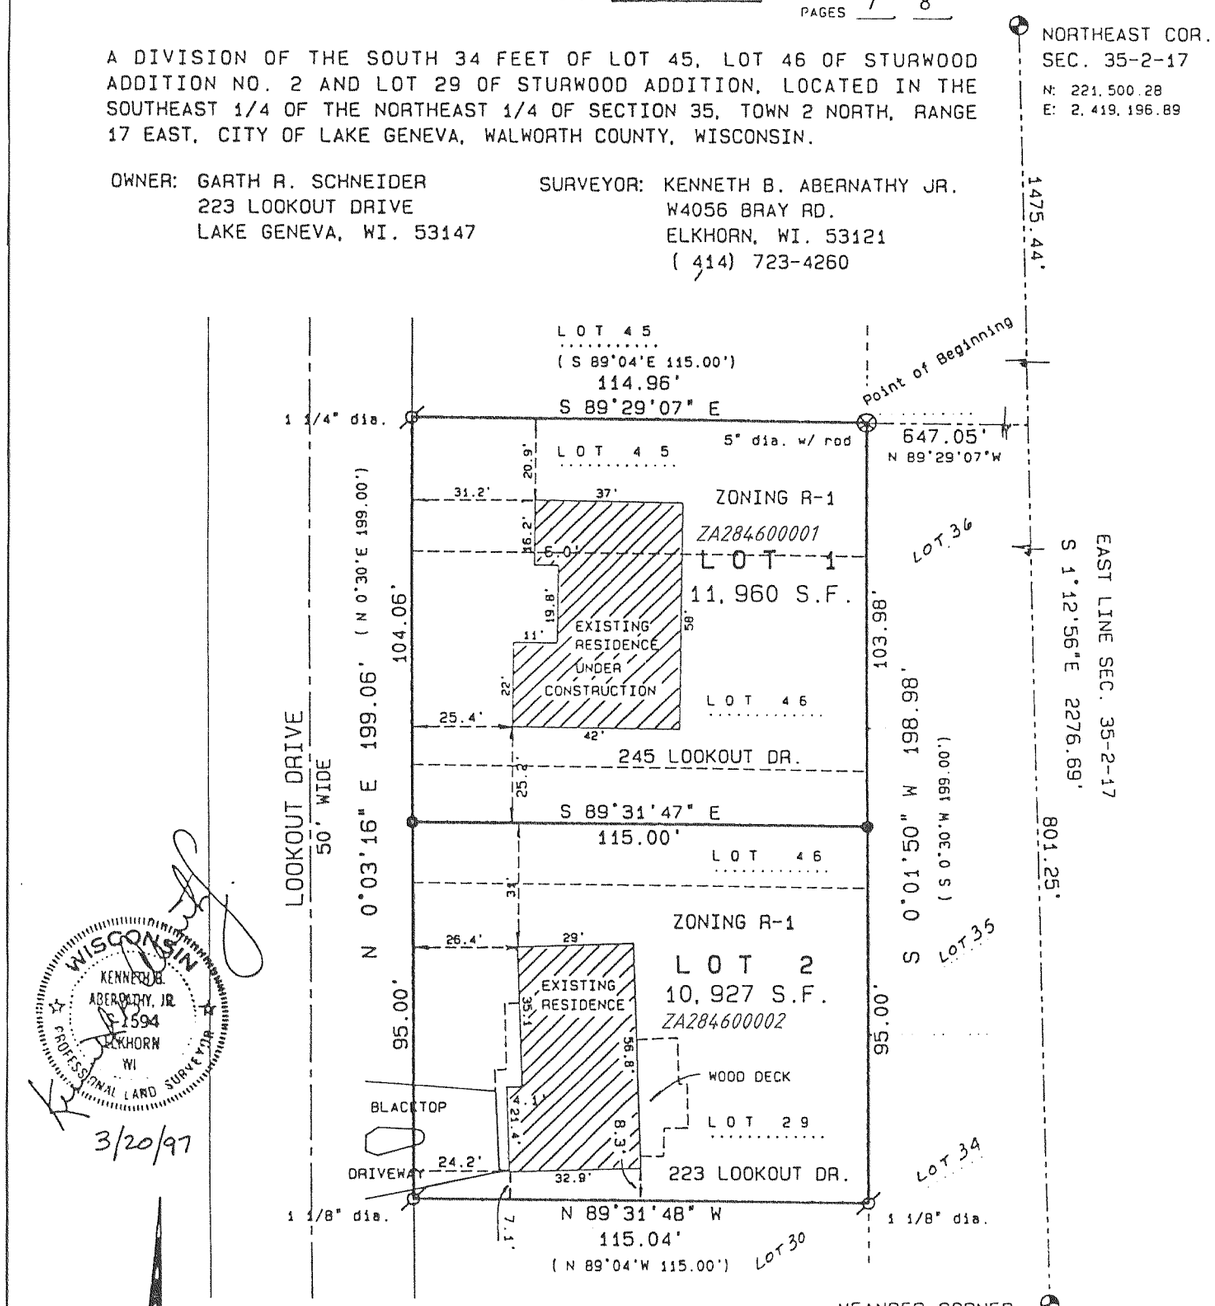

WISCONSIN KENNETH B. ABERNATHY, JR. S-1594 ELKHORN WI PROFESSIONAL LAND SURVEYOR

3/20/97

REVISIONS :