


CERTIFIED SURVEYS 1027, 1083 AND 1084

CITY OF LAKE GENEVA

CERTIFIED SURVEY MAP NO. 1083 F1276


OF THE LAND SURVEYED; AND THAT THIS PARCEL OF LAND IS LOCATED IN THE NORTHEAST 1/4 OF SECTION 1, TOWN 1 NORTH, RANGE 17 EAST, CITY OF LAKE GENEVA, WALWORTH COUNTY, WISCONSIN.

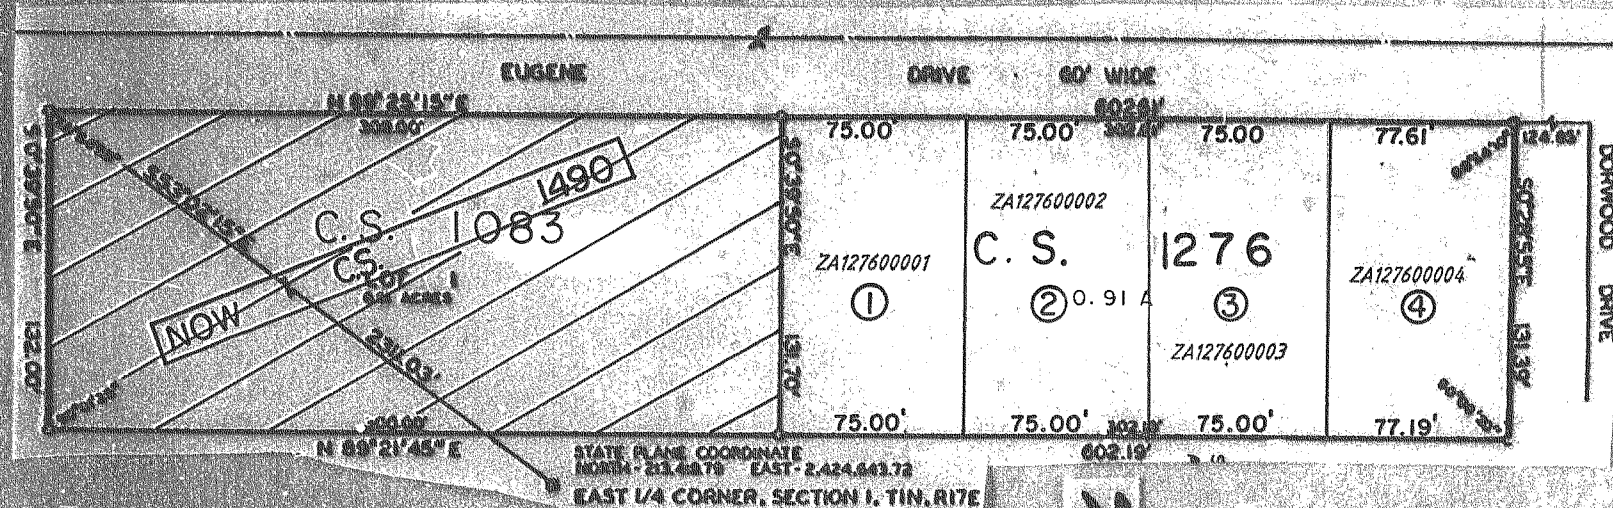

NOTE: C.S. 1083 HAS NOW BECOME C.S. 1490 VOL 7 PAGE 72

LEGEND

- - IRON PIPE, 1"X24" 1.13 LB. LIN./FT.
- - CONCRETE MONUMENT 6" SQ. TOP X 9" SQ. BOTTOM X 36"

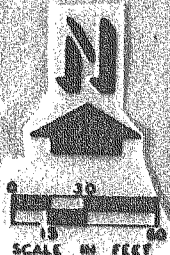


REVISIONS : 02/17/97

CERTIFIED SURVEY MAP NO. 1027

LAND IS LOCATED IN THE NORTHEAST 1/4 OF SECTION 6, T 1 N, R. 18 E, WALWORTH COUNTY, WISCONSIN

LEGEND


- - CONCRETE MONUMENT
- - IRON PIPE 1"BY24" MN. 1.113 LB./ LIN. FT.

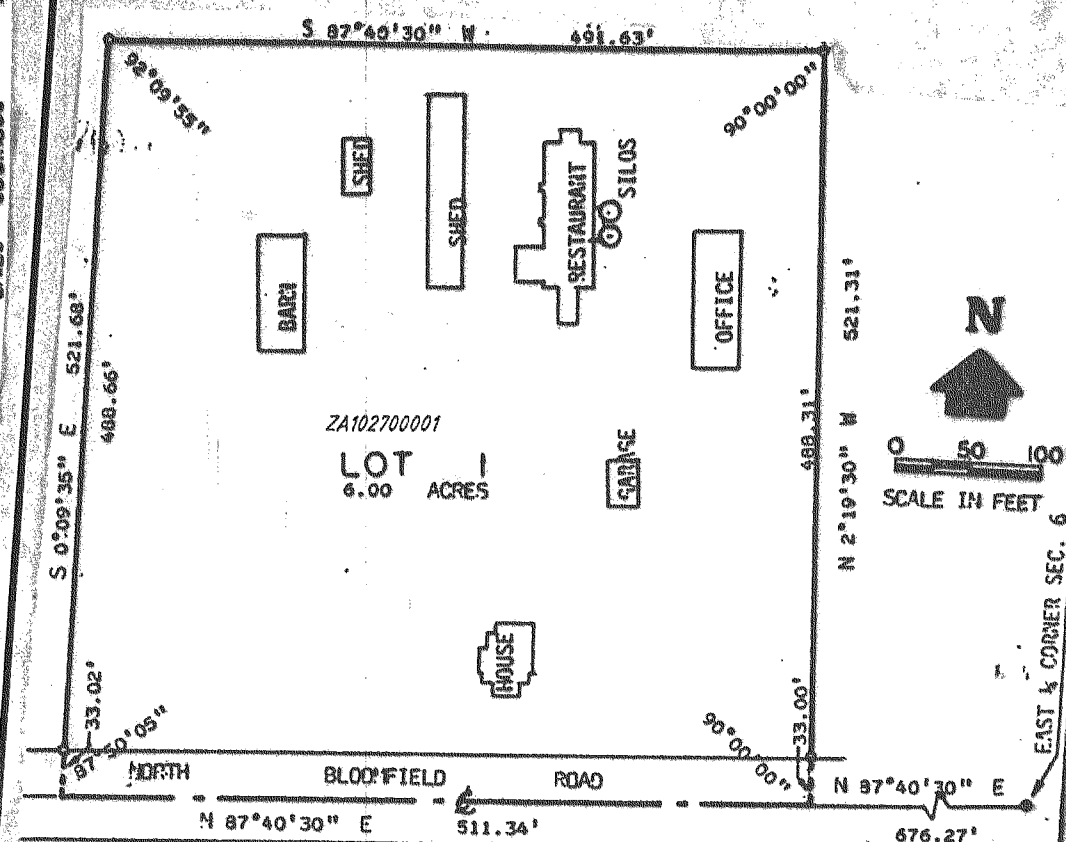

REVISIONS : 02/17/97

CERTIFIED SURVEY MAP NO. 1084



A PARCEL OF LAND LOCATED IN THE NORTHEAST 1/4 OF SECTION 1, TOWN 1 NORTH, RANGE 17 EAST, CITY OF LAKE GENEVA, WALWORTH COUNTY, WISCONSIN.

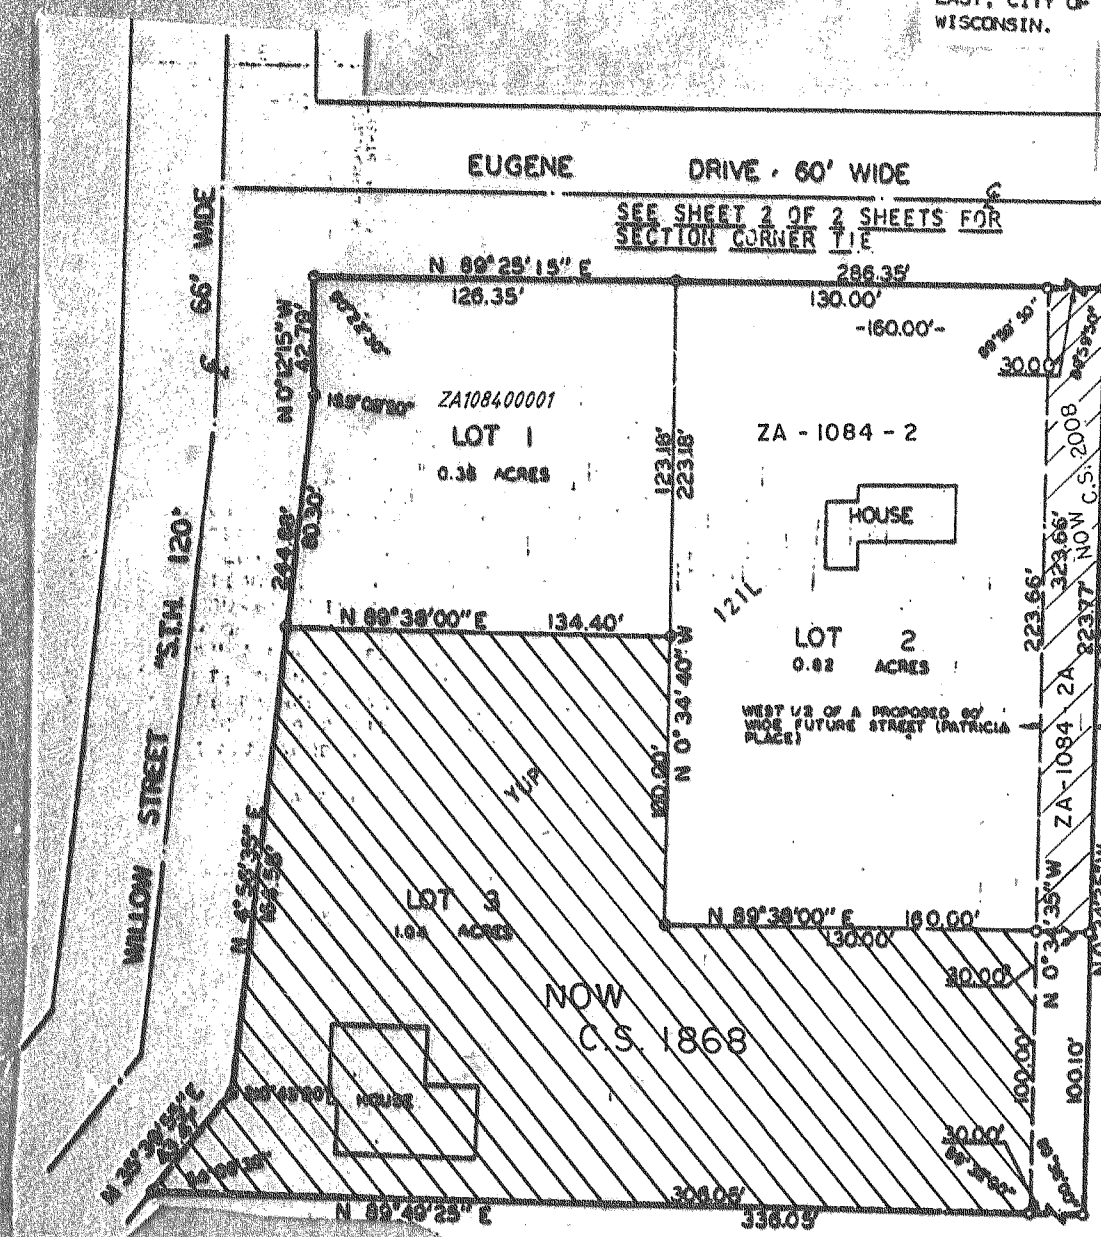

LOT 3 IS NOW C.S. 1868 (EXC. THE EAST 30')

NOTE: SPLIT, LOT 2 DOC# 195220; Vol. 489, pg. 248

NOTE: Part of Lot 2 (ZA-1084-2A), Now part of C.S. 2008

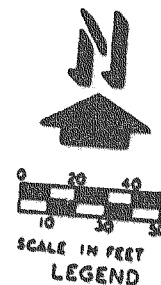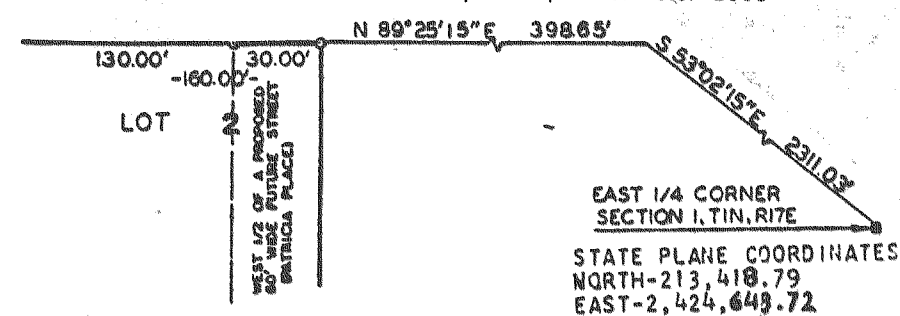

- - IRON PIPE, 1"X24" 1.13 LB. LIN./FT.
- - CONCRETE MONUMENT, 6" SQ. TOP X 9" SQ. BOTTOM X 36"

REVISIONS : 02/06/91
07/11/91
02/17/97