CERTIFIED SURVEYS 1364, 1381 AND 1417

TOWN OF LINN

CERTIFIED SURVEY MAP NO. 1381

A DIVISION OF PART OF LOT 6 LORAMOOR UNPLATTED & THE EAST 1/2 OF SECTION 11, TOWN 1 NORTH, RANGE 17 EAST, WALWORTH COUNTY, WISCONSIN

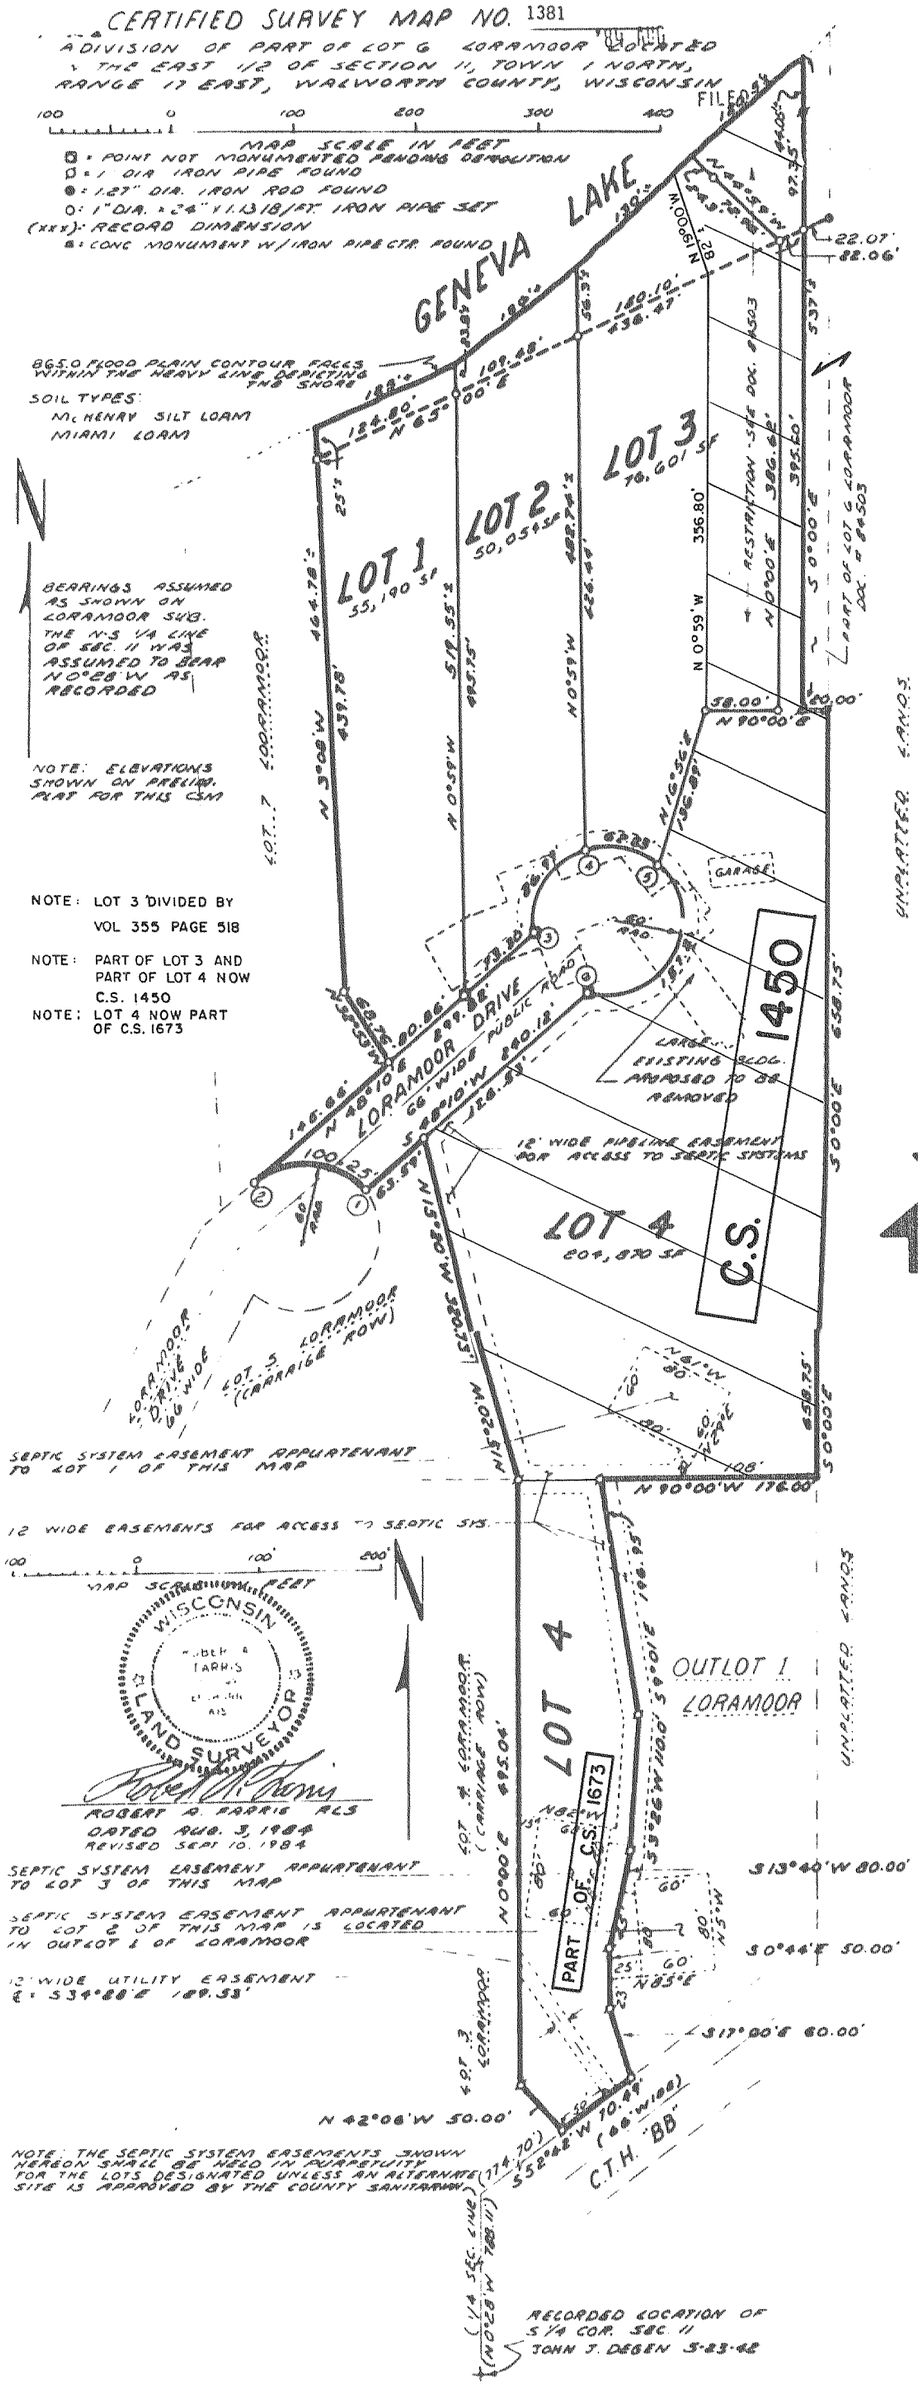

ROBERT A. FARRIS RLS
DATED AUG. 3, 1984
REVISED SEPT 10, 1984

NOTE: THE SEPTIC SYSTEM EASEMENTS SHOWN HEREON SHALL BE USED IN PERPETUITY FOR THE LOTS DESIGNATED UNLESS AN ALTERNATE SITE IS APPROVED BY THE COUNTY SANITARIAN

CERTIFIED SURVEY MAP No. 1364

LOCATED IN THE S.E. QUARTER OF THE N.E. QUARTER OF SECTION 32, T 1 N, R 17 E, TOWN OF LINN, WALWORTH COUNTY, WISCONSIN

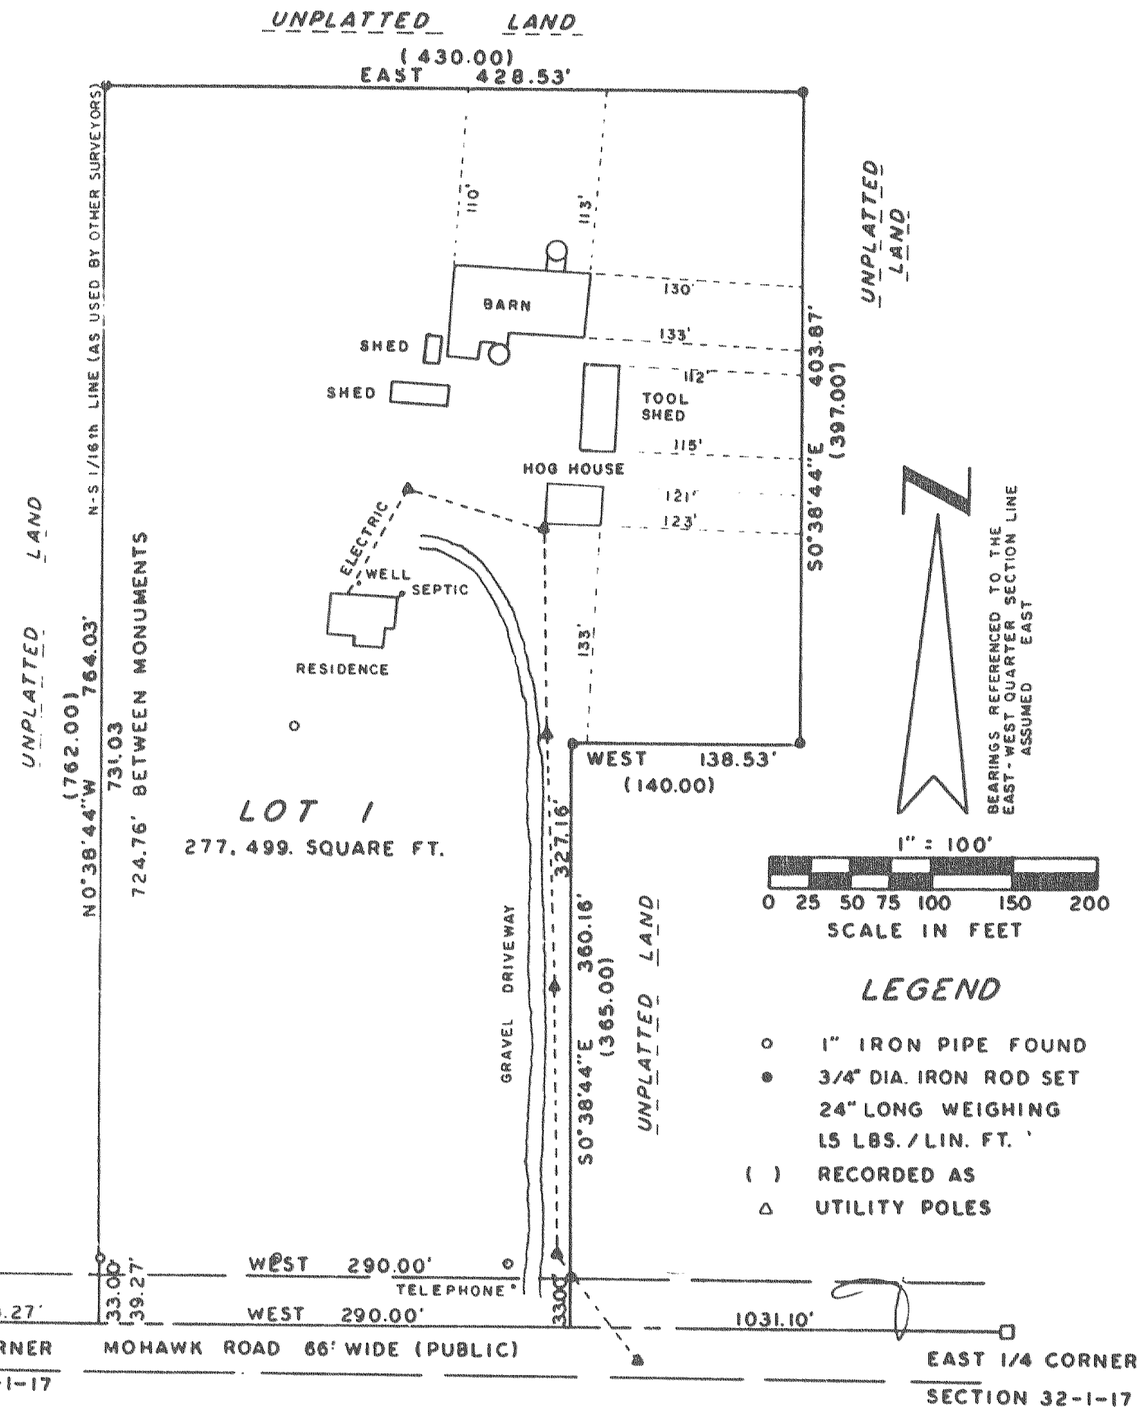

LEGEND

- o 1" IRON PIPE FOUND
- ● 3/4" DIA. IRON ROD SET 24" LONG WEIGHING 1.5 LBS./LIN. FT.
- ( ) RECORDED AS
- △ UTILITY POLES

UNPLATTED LAND

CERTIFIED SURVEY MAP NO. 1417

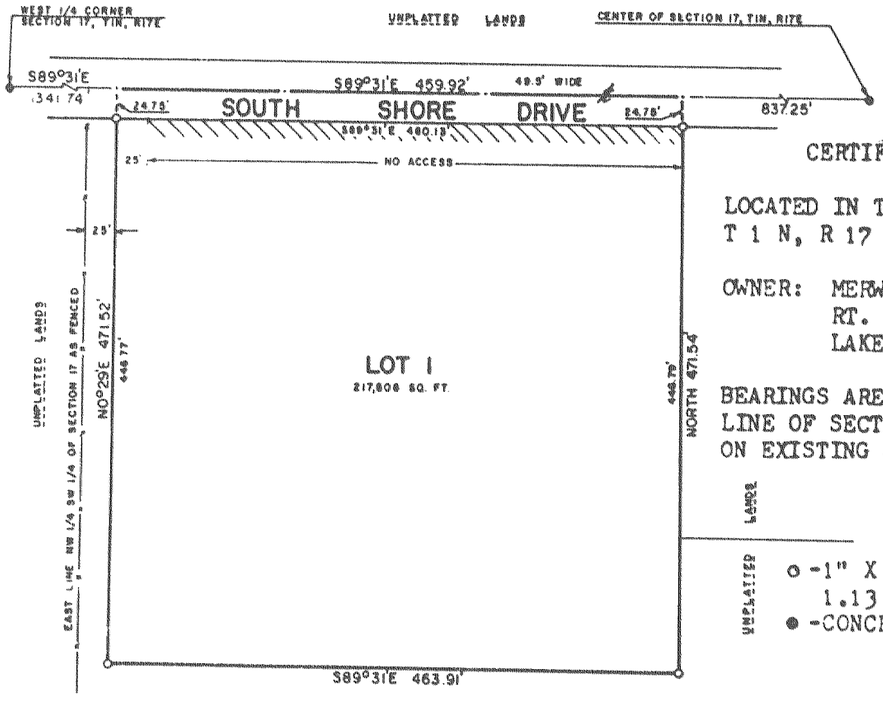

LOCATED IN THE SOUTHWEST 1/4 OF SECTION 17, T 1 N, R 17 E, WALWORTH COUNTY, WISCONSIN.

OWNER: MERWIN FARMS, INC.
RT. 1, BOX 436
LAKE GENEVA, WISCONSIN 53147

BEARINGS ARE REFERENCED TO THE EAST-WEST 1/4 LINE OF SECTION 17, ASSUMED S89°31'E AS SHOWN ON EXISTING SURVEY RECORDS.

- o -1" X 24" IRON PIPE, MINIMUM WEIGHT 1.13 LBS./LINEAL FOOT
- ● -CONCRETE MONUMENT FOUND