CERTIFIED SURVEYS; 1863, 1899, 1906

TOWN OF LINN

CERTIFIED SURVEY MAP NO. 1863

LEGEND
- ⌀ - 1-1/4" IRON PIPE FOUND
- ○ - 3/4"X24" IRON ROD, 1-1/2 LBS/LIN. FT.
- ● - 5" DIA. CONCRETE MONUMENT FOUND
- ( ) - RECORDED AS

NOTE: THE BEARING ON THE EAST-WEST 1/16 LINE OF THE SOUTHEAST 1/4 OF SECTION 8, T1N,R17E, IS ASSUMED S 89° 35' E AS SHOWN ON EXISTING SURVEY RECORDS.

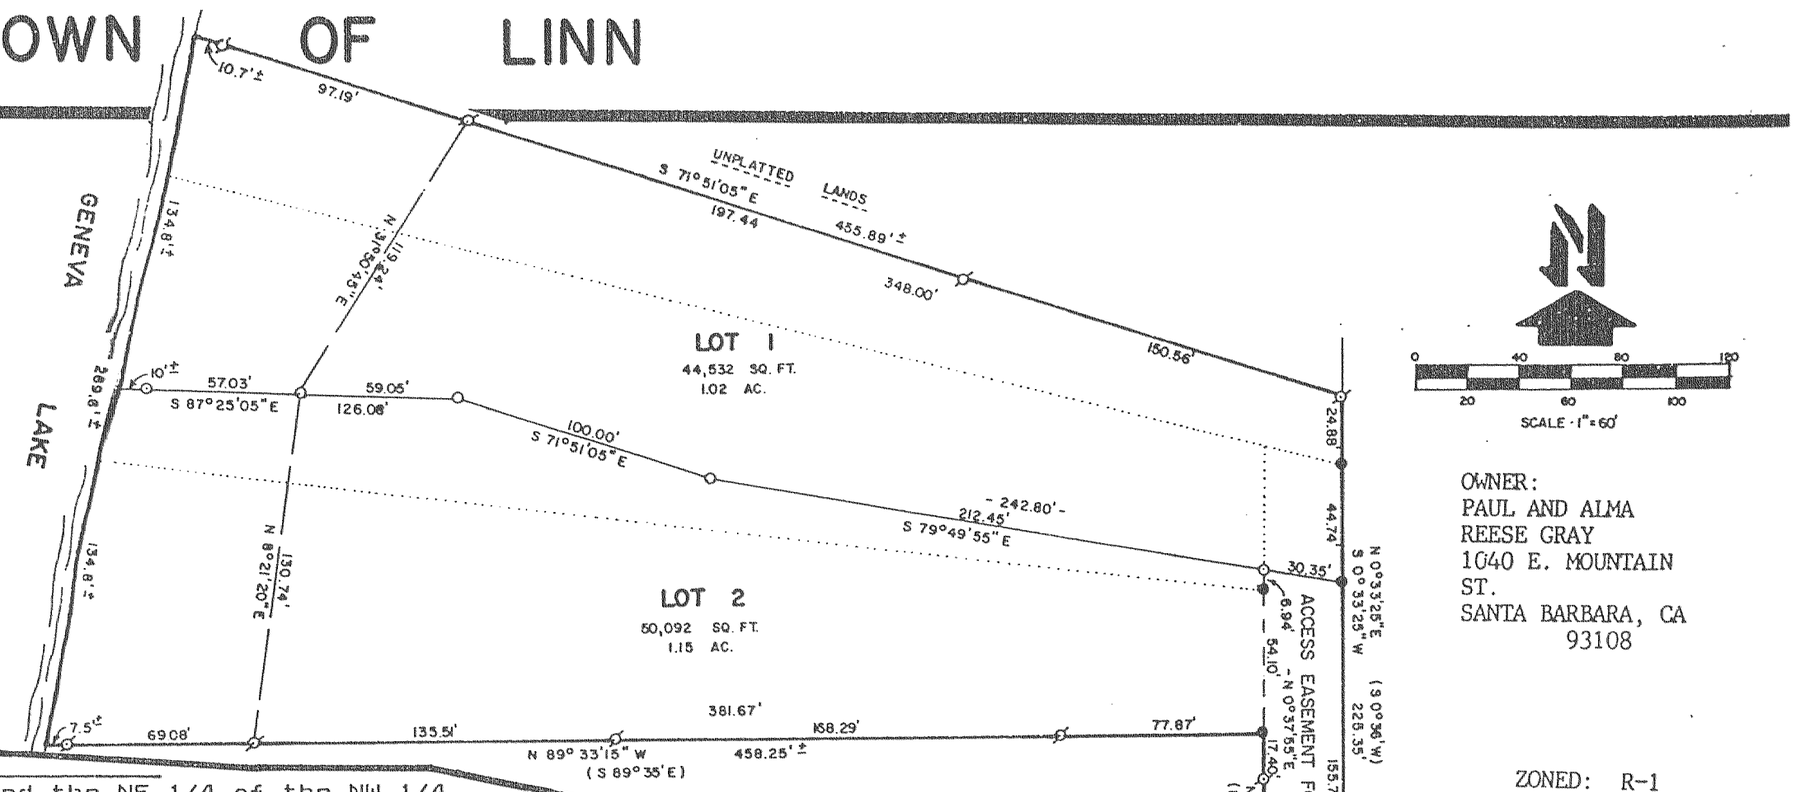

OWNER:
PAUL AND ALMA
REESE GRAY
1040 E. MOUNTAIN
ST.
SANTA BARBARA, CA
93108

ZONED: R-1

CERTIFIED SURVEY MAP NO. 1906

Located in the NW 1/4 of the NW 1/4 and the NE 1/4 of the NW 1/4 all in Section 17, T1N, R17E, Walworth County, Wisconsin and including Certified Survey Maps No. 814 and No. 941 & 1872.

188746 ✓

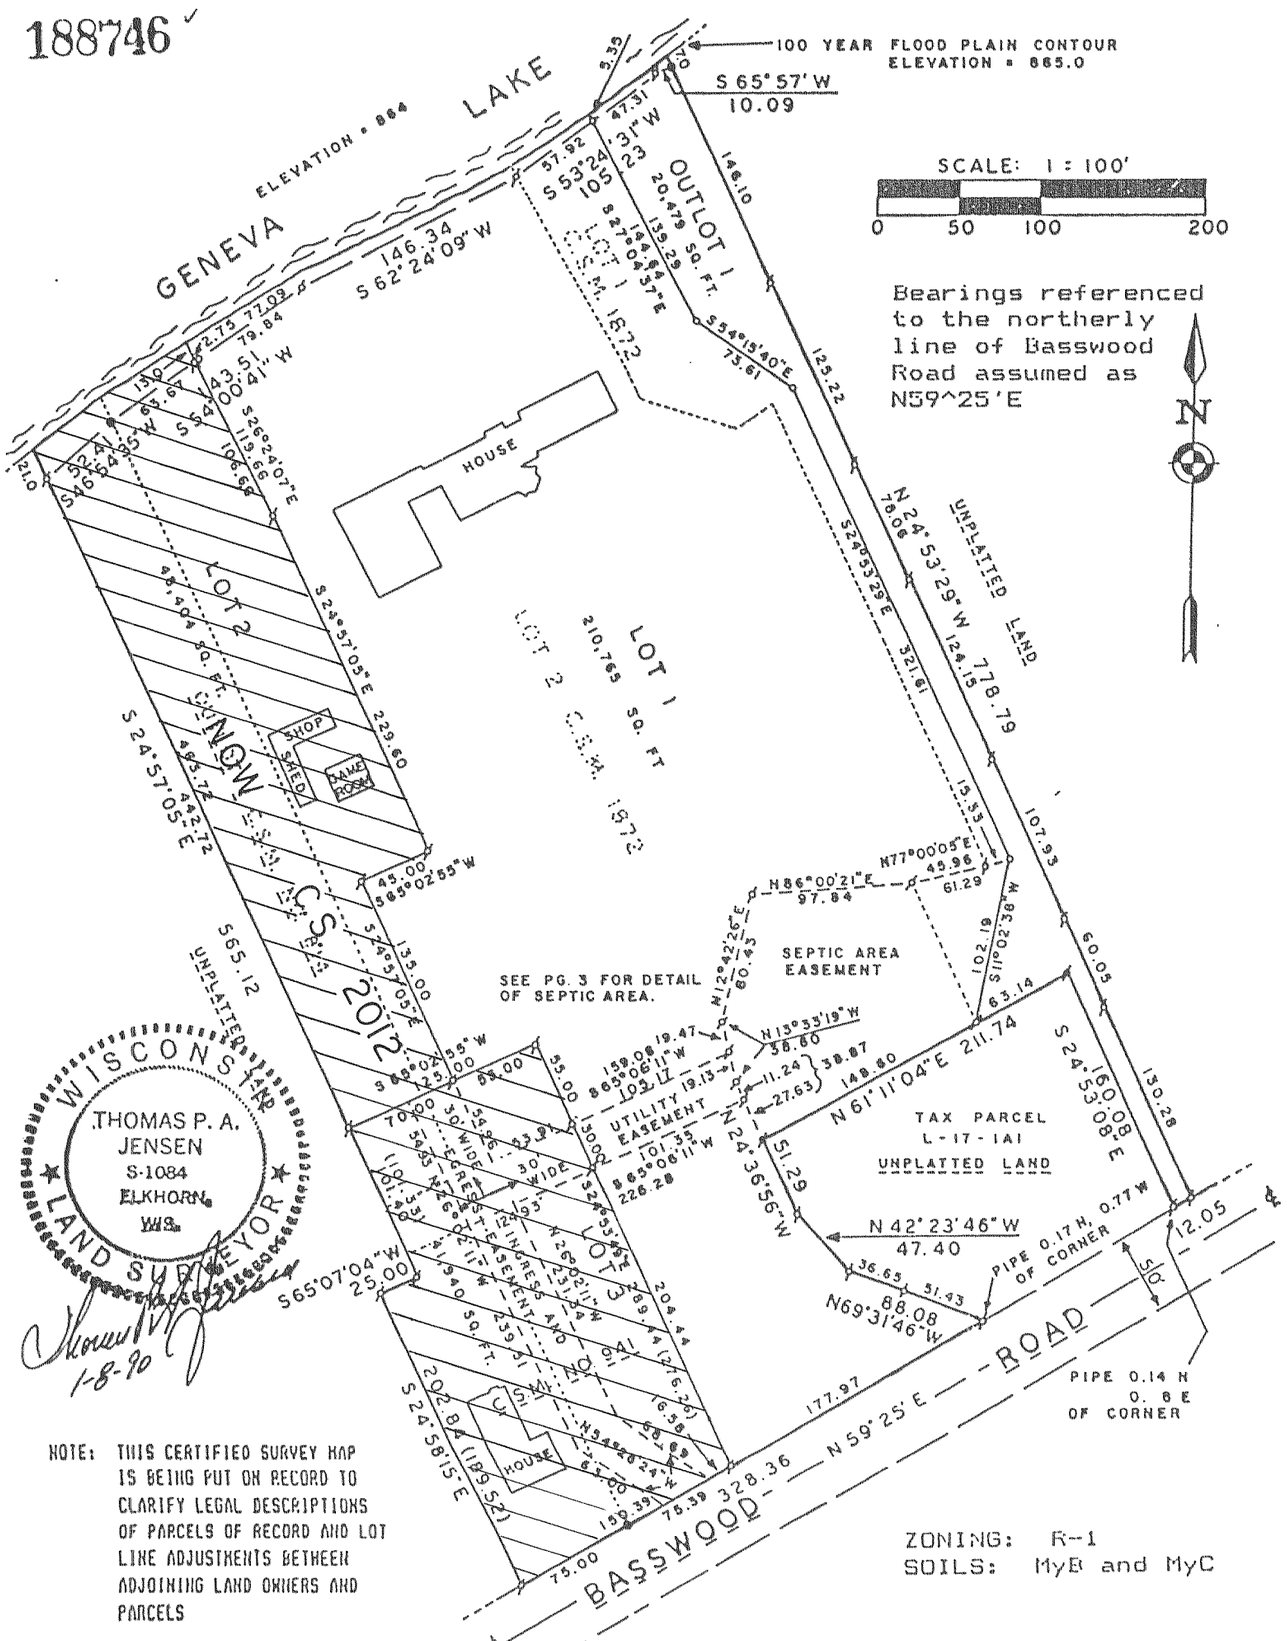

THOMAS P. A. JENSEN
S-1084
ELKHORN, WIS.
WISCONSIN LAND SURVEYOR
1-8-90

NOTE: THIS CERTIFIED SURVEY MAP IS BEING PUT ON RECORD TO CLARIFY LEGAL DESCRIPTIONS OF PARCELS OF RECORD AND LOT LINE ADJUSTMENTS BETWEEN ADJOINING LAND OWNERS AND PARCELS

ZONING: R-1
SOILS: MyB and MyC

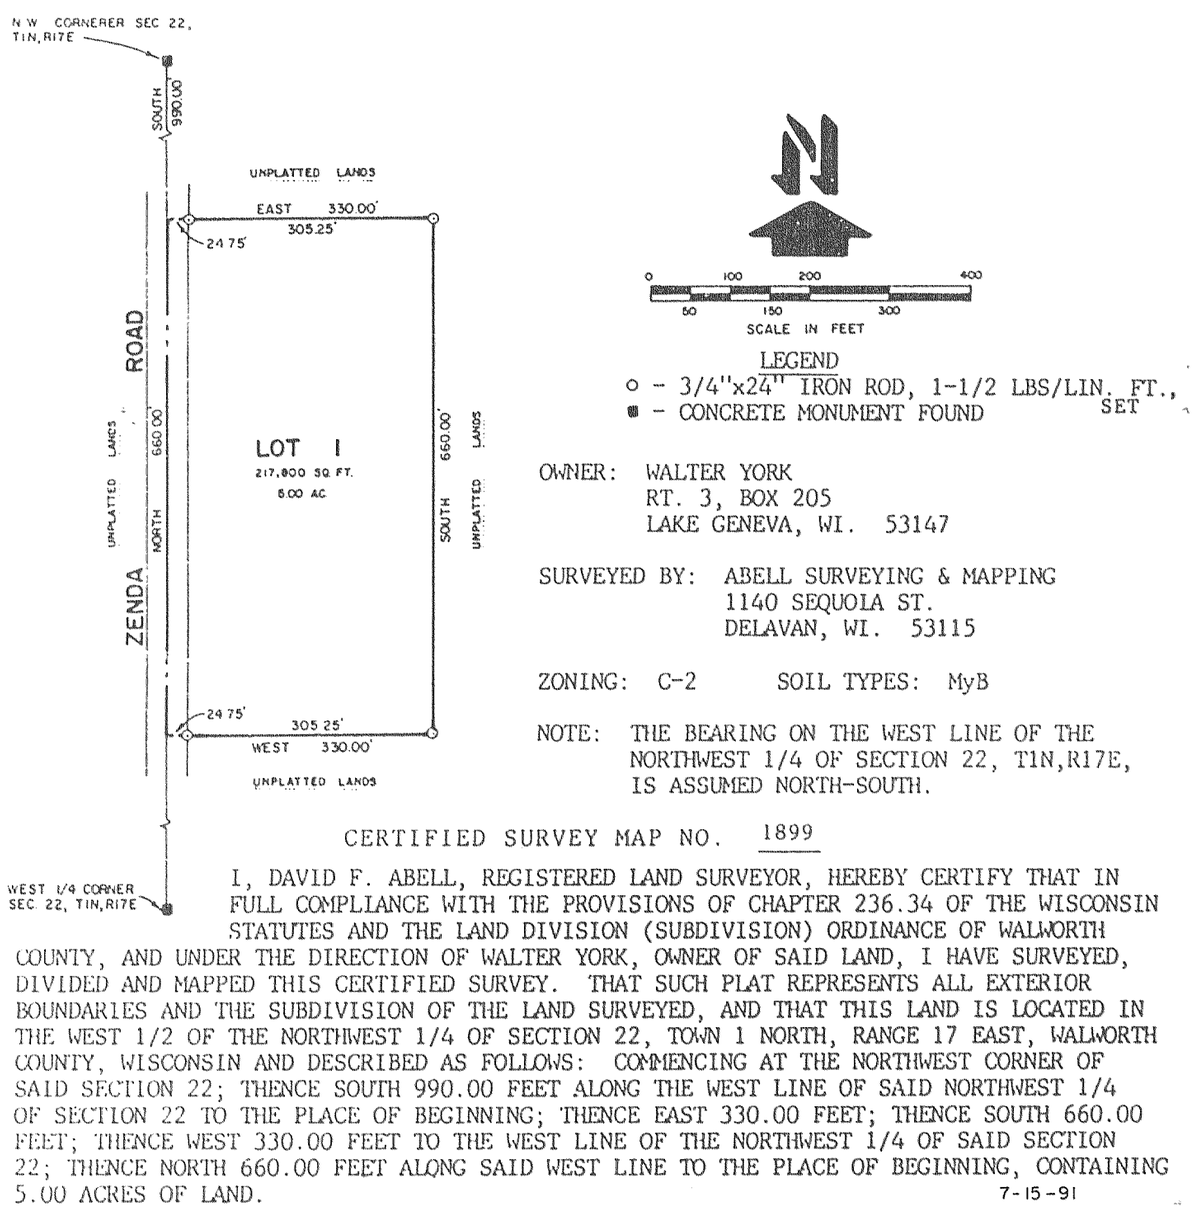

LEGEND
- ○ - 3/4"x24" IRON ROD, 1-1/2 LBS/LIN. FT., SET
- ■ - CONCRETE MONUMENT FOUND

OWNER: WALTER YORK
RT. 3, BOX 205
LAKE GENEVA, WI. 53147

SURVEYED BY: ABELL SURVEYING & MAPPING
1140 SEQUOIA ST.
DELAVAN, WI. 53115

ZONING: C-2 SOIL TYPES: MyB

NOTE: THE BEARING ON THE WEST LINE OF THE NORTHWEST 1/4 OF SECTION 22, T1N,R17E, IS ASSUMED NORTH-SOUTH.

CERTIFIED SURVEY MAP NO. 1899

I, DAVID F. ABELL, REGISTERED LAND SURVEYOR, HEREBY CERTIFY THAT IN FULL COMPLIANCE WITH THE PROVISIONS OF CHAPTER 236.34 OF THE WISCONSIN STATUTES AND THE LAND DIVISION (SUBDIVISION) ORDINANCE OF WALWORTH COUNTY, AND UNDER THE DIRECTION OF WALTER YORK, OWNER OF SAID LAND, I HAVE SURVEYED, DIVIDED AND MAPPED THIS CERTIFIED SURVEY. THAT SUCH PLAT REPRESENTS ALL EXTERIOR BOUNDARIES AND THE SUBDIVISION OF THE LAND SURVEYED, AND THAT THIS LAND IS LOCATED IN THE WEST 1/2 OF THE NORTHWEST 1/4 OF SECTION 22, TOWN 1 NORTH, RANGE 17 EAST, WALWORTH COUNTY, WISCONSIN AND DESCRIBED AS FOLLOWS: COMMENCING AT THE NORTHWEST CORNER OF SAID SECTION 22; THENCE SOUTH 990.00 FEET ALONG THE WEST LINE OF SAID NORTHWEST 1/4 OF SECTION 22 TO THE PLACE OF BEGINNING; THENCE EAST 330.00 FEET; THENCE SOUTH 660.00 FEET; THENCE WEST 330.00 FEET TO THE WEST LINE OF THE NORTHWEST 1/4 OF SAID SECTION 22; THENCE NORTH 660.00 FEET ALONG SAID WEST LINE TO THE PLACE OF BEGINNING, CONTAINING 5.00 ACRES OF LAND.

7-15-91