B R I D L E W O O D E S T A T E S

A CONDOMINIUM LOCATED IN THE NORTHWEST 1/4 AND THE SOUTHWEST 1/4 OF SECTION 28 AND THE NORTHEAST 1/4 AND THE SOUTHEAST 1/4 OF SECTION 29, TOWN 2 NORTH, RANGE 18 EAST, TOWN OF LYONS, WALWORTH COUNTY, WISCONSIN.

OWNER: M2 DEVELOPMENT CORPORATION
SURVEYED BY: ABERNATHY AND ASSOCIATES
W4056 BRAY RD.
ELKHORN, WI. 53121
(414) 723-4260

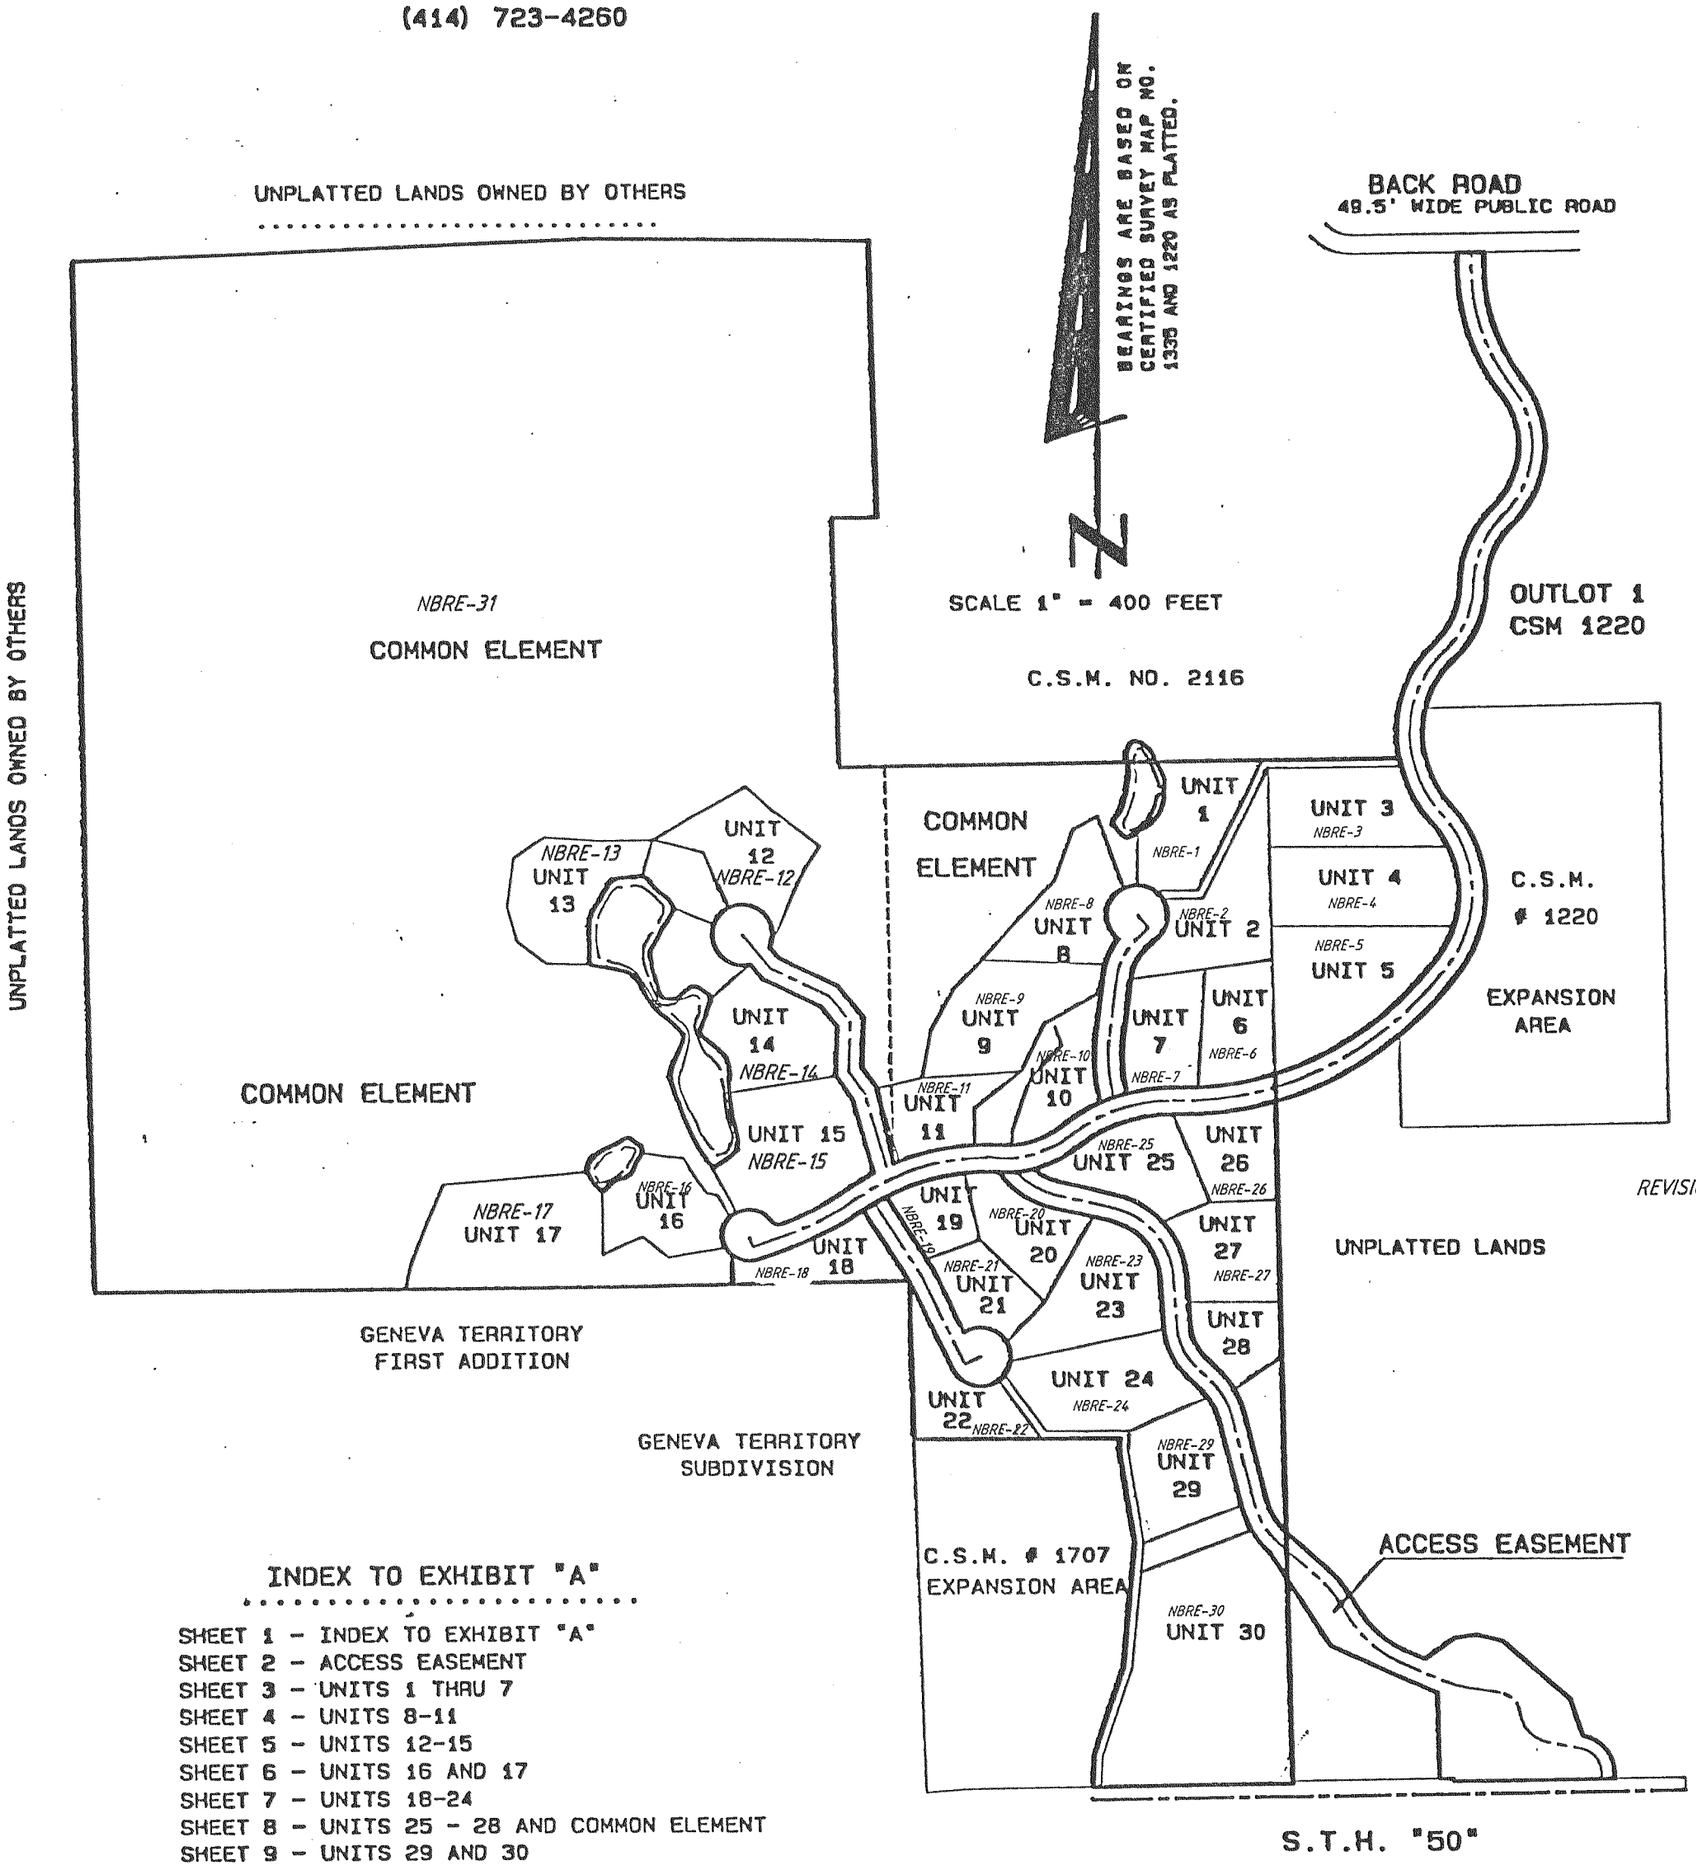

REVISIONS : 10/06/95

INDEX TO EXHIBIT "A"

SHEET 1 - INDEX TO EXHIBIT "A"
SHEET 2 - ACCESS EASEMENT
SHEET 3 - UNITS 1 THRU 7
SHEET 4 - UNITS 8-11
SHEET 5 - UNITS 12-15
SHEET 6 - UNITS 16 AND 17
SHEET 7 - UNITS 18-24
SHEET 8 - UNITS 25 - 28 AND COMMON ELEMENT
SHEET 9 - UNITS 29 AND 30
SHEET 10 - CONSERVANCY AREA AND COMMON ELEMENTS
SHEET 11 - LEGAL DESCRIPTIONS AND CERTIFICATE