CERTIFIED SURVEYS

NOS 126 AND 165

TOWN OF LYONS

CERTIFIED SURVEY NO. 126

LOCATED IN THE SE 1/4 SW1/4 SEC. 19, T2N, R18E.

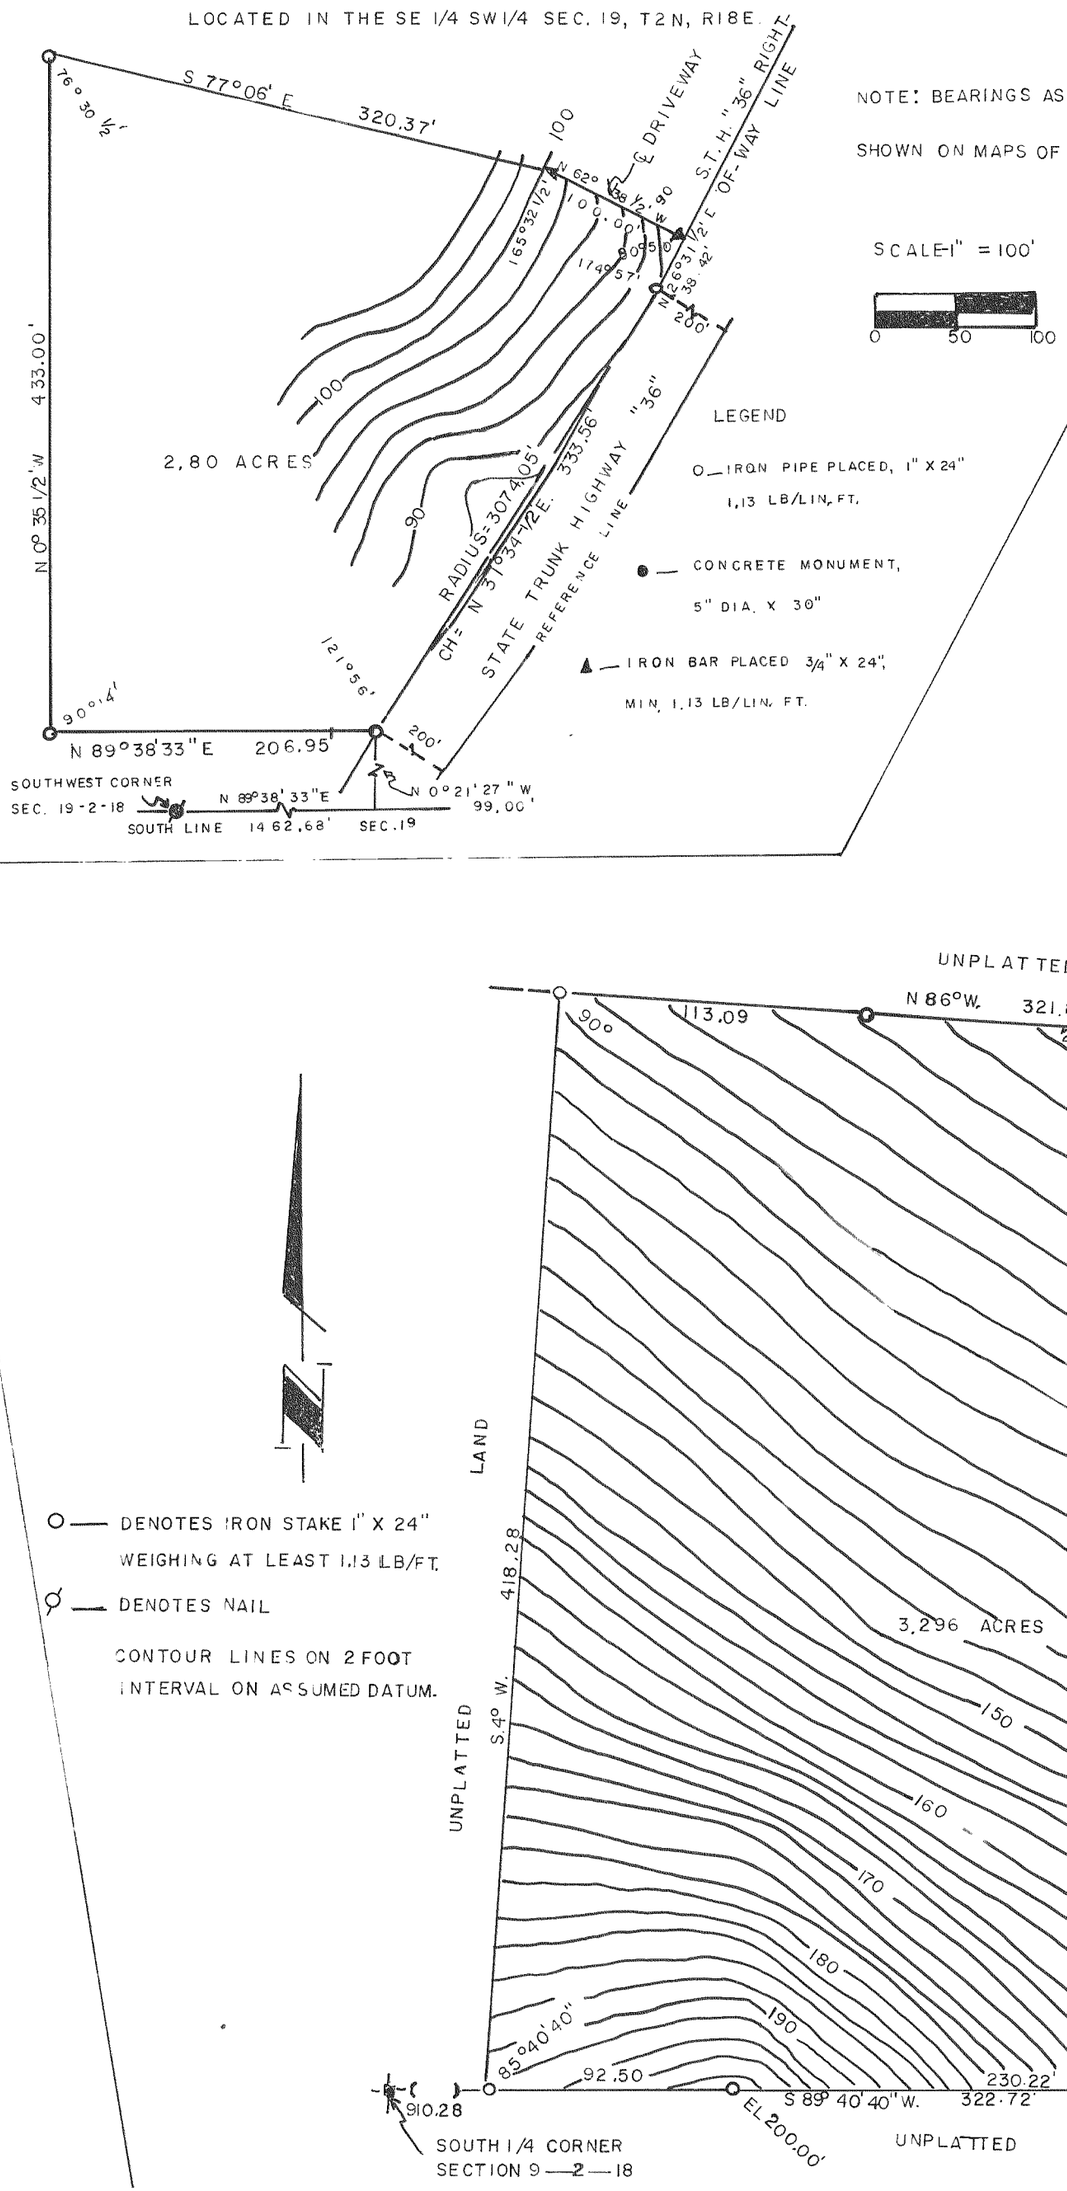

NOTE: BEARINGS ASSUMED AS SHOWN ON MAPS OF U.S. HWY "12"

SCALE-1" = 100'

0 50 100

LEGEND

O— IRON PIPE PLACED, 1" X 24" 1.13 LB/LIN. FT.

● — CONCRETE MONUMENT, 5" DIA. X 30"

▲ — IRON BAR PLACED 3/4" X 24", MIN. 1.13 LB/LIN. FT.

O — DENOTES IRON STAKE 1" X 24" WEIGHING AT LEAST 1.13 LB/FT.

⚲ — DENOTES NAIL

CONTOUR LINES ON 2 FOOT INTERVAL ON ASSUMED DATUM.

CERTIFIED SURVEY NO. 165

LOCATED IN THE SW1/4SE1/4 SECTION 9, T2N, R18E.
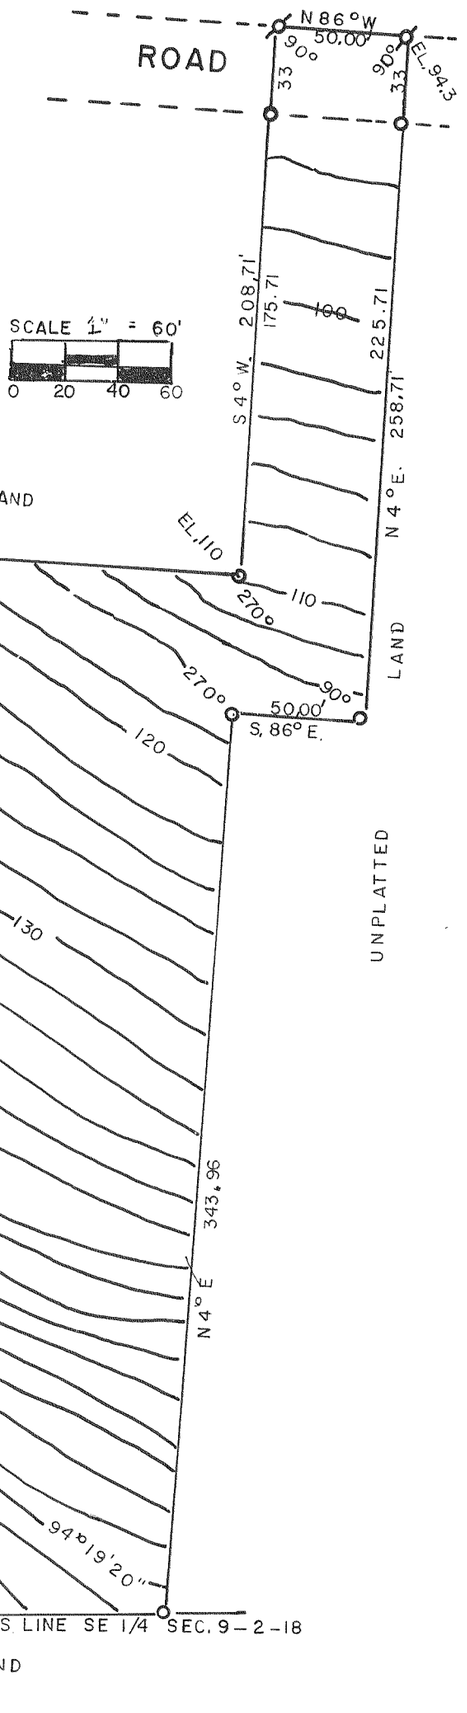
BEARINGS ARE RELATIVE TO SOUTH LINE OF SE 1/4 OF SEC. 9 WHICH WAS USED AS S 89° 40' 40" W.