55768

CAB "B" SLIDE 42 63B

SHEET 2 OF 4 SHEETS

# ASPEN EAST

## A SUBDIVISION LOCATED IN THE SOUTHWEST 1/4 OF SECTION 22 AND THE NORTHWEST 1/4 OF SECTION 27, T. 2 N., R. 18 E., WALWORTH COUNTY, WISCONSIN.

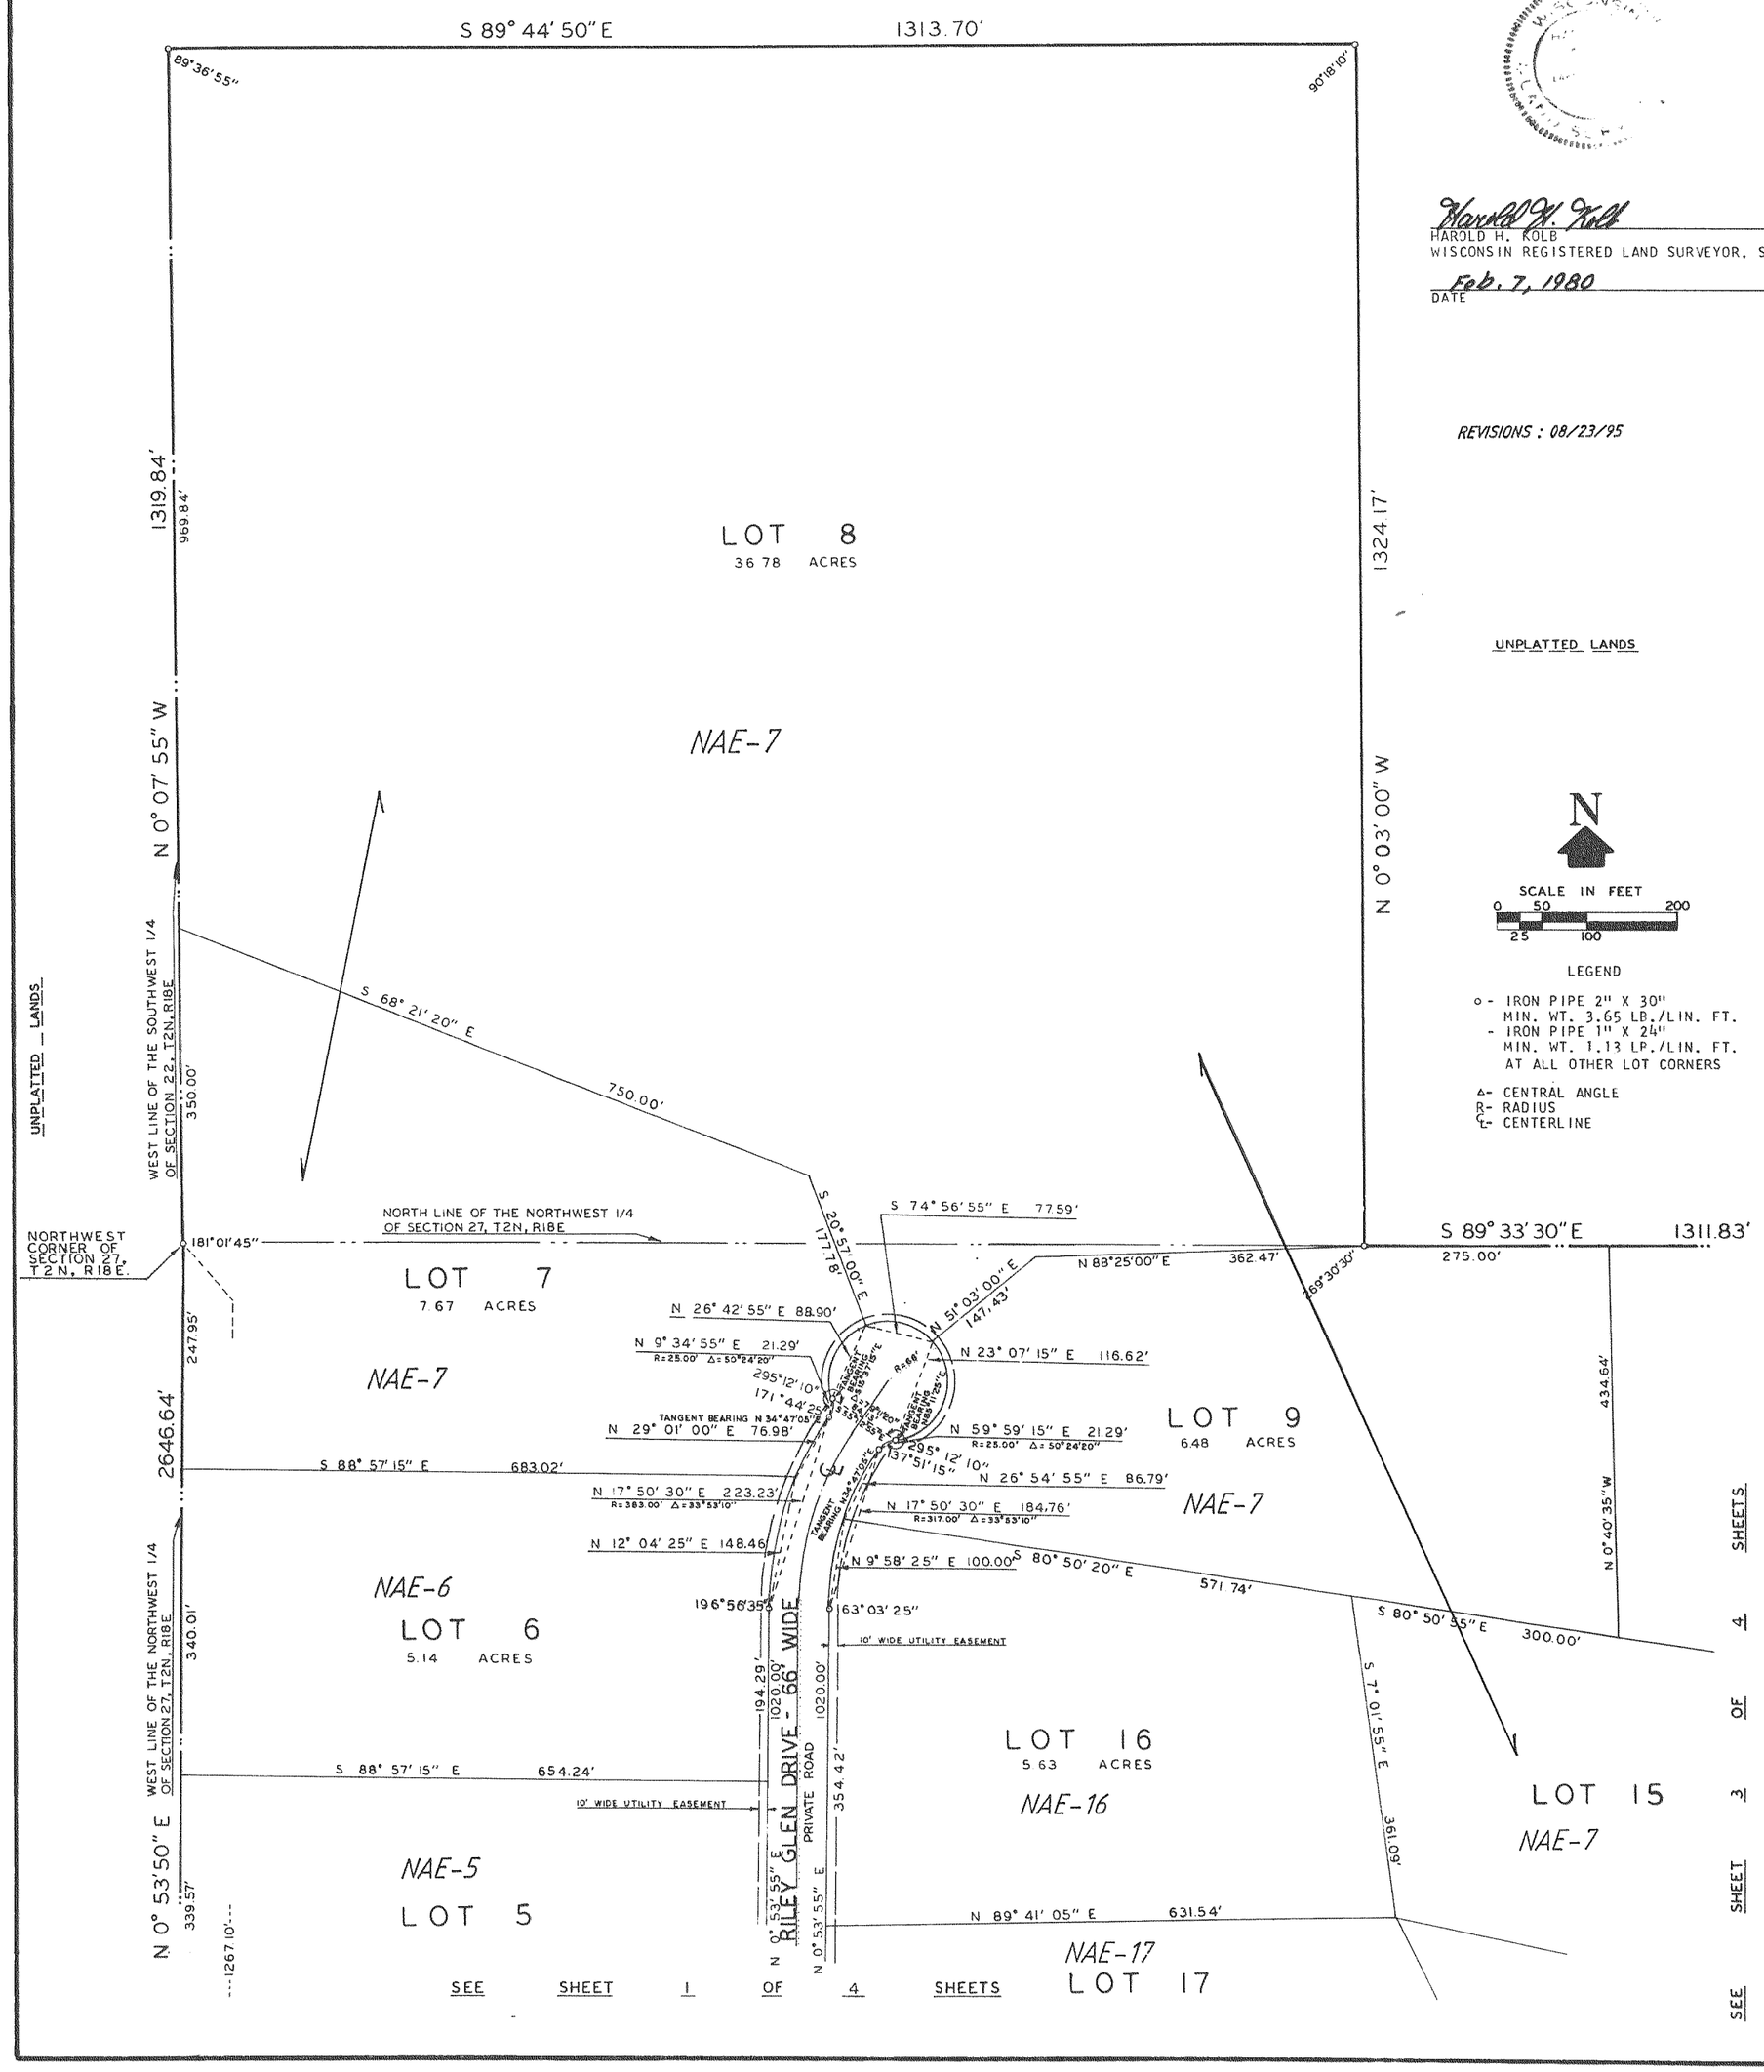


HAROLD H. KOLB
WISCONSIN REGISTERED LAND SURVEYOR, S-187

Feb. 7, 1980
DATE

REVISIONS : 08/23/95

N

SCALE IN FEET
0 50 200
25 100

LEGEND

o - IRON PIPE 2" X 30"
MIN. WT. 3.65 LB./LIN. FT.
- IRON PIPE 1" X 24"
MIN. WT. 1.13 LP./LIN. FT.
AT ALL OTHER LOT CORNERS

Δ- CENTRAL ANGLE
R- RADIUS
℄- CENTERLINE