BRIARWOOD

A SUBDIVISION LOCATED IN THE SOUTHWEST 1/4 AND THE SOUTHEAST 1/4 OF SECTION 21, TOWN 2 NORTH, RANGE 18 EAST, WALWORTH COUNTY, WISCONSIN.

LOCATION SKETCH - SECTION 21, T2N, R18E

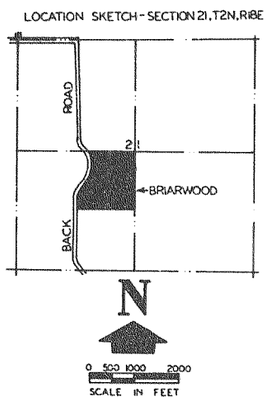

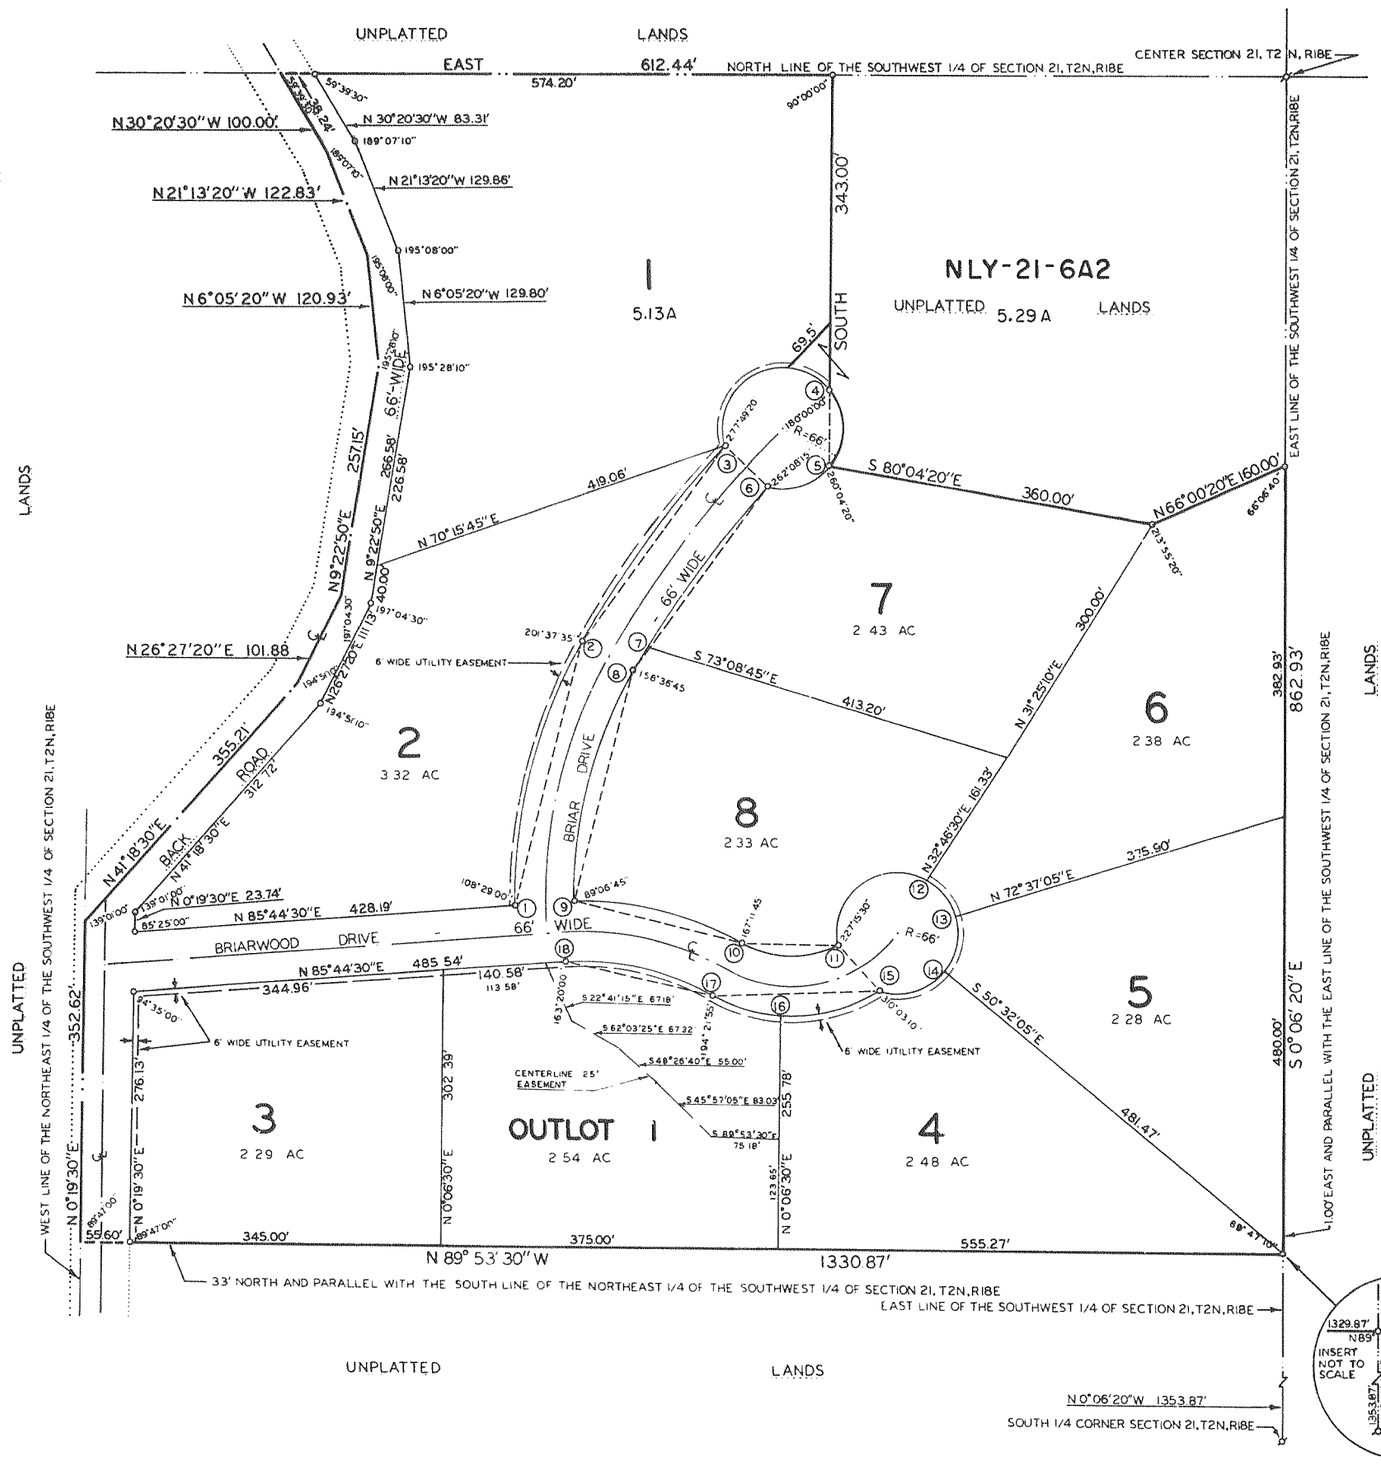

CURVE DATA

CURVE NO.	LOT NO.	RADIUS	CHORD LENGTH	CHORD BEARING	CENTRAL ANGLE	TANGENT BEARING
1-2	2	573.42'	300.37'	N14°13'30"E	30°22'00"	N0°57'30"W
2-3	2	1188.31'	266.69'	N35°51'05"E	12°53'10"	N29°24'30"E
3-6		66.00'	66.02'	S46°19'35"E	60°01'10"	N16°19'00"W
3-4	1	66.00'	129.17'	N61°47'55"E	156°13'50"	
4-5		66.00'	85.00'	SOUTH	80°10'20"	
5-6	7	66.00'	69.54'	S71°52'30"W	63°34'40"	
6-8		1122.31'	250.31'	S35°48'40"W	12°48'20"	S42°12'50"W
6-7	7	1122.31'	220.01'	S36°35'20"W	11°15'00"	
7-8	8	1122.31'	30.47'	S30°11'10"W	1°33'20"	
8-9	8	507.42'	262.40'	S14°25'25"W	29°58'10"	S29°24'30"W
9-10	8	357.26'	191.41'	S76°27'50"E	31°04'40"	N87°59'50"E
10-11	8	112.60'	106.91'	S89°16'05"E	56°41'10"	S60°55'30"E
11-19		66.00'	67.33'	S42°00'35"E	61°20'20"	N11°20'25"W
11-12	8	66.00'	119.36'	N53°22'50"E	129°26'30"	
12-13	6	66.00'	50.00'	S39°38'25"E	44°31'00"	
13-14	5	66.00'	62.83'	S11°02'30"W	56°50'50"	
14-15	4	66.00'	73.68'	S73°23'35"W	67°51'20"	
15-17		178.60'	184.14'	S88°02'35"W	62°03'50"	S57°00'40"W
15-16	4	178.60'	115.95'	S75°57'10"W	37°53'00"	
16-17	OL1	178.60'	74.82'	N73°00'55"W	24°10'50"	
17-18	OL1	291.26'	167.07'	N77°35'30"W	33°20'00"	N60°55'30"W

NOTE THE BEARINGS ARE REFERENCED TO THE EAST LINE OF THE SOUTHWEST 1/4 OF SECTION 21, T2N, R18E WHICH HAS A BEARING OF N 0°06'20" W

LEGEND

o – IRON PIPE 2" X 30" MIN. WT 3.65 LB./LIN. FT
IRON PIPE 1" X 24" MIN. WT 1.13 LB./LIN. FT AT ALL OTHER LOT CORNERS
ø – IRON PIPE FOUND 2" DIA.

Harold H. Kolb
HAROLD H. KOLB, WISCONSIN LAND SURVEYOR, S-187

DATE: May 30, 1979

REVISED THIS 1 DAY OF MAY, 1980

WISCONSIN HAROLD H. KOLB S-187 LAKE GENEVA, WIS. LAND SURVEYOR

7-28-87