CERTIFIED SURVEYS 1291, 1312 AND 1335

73-D

TOWN OF LYONS

CERTIFIED SURVEY 1291

PART OF THE SW-1/4 OF SECTION 10, T2N, R18E.

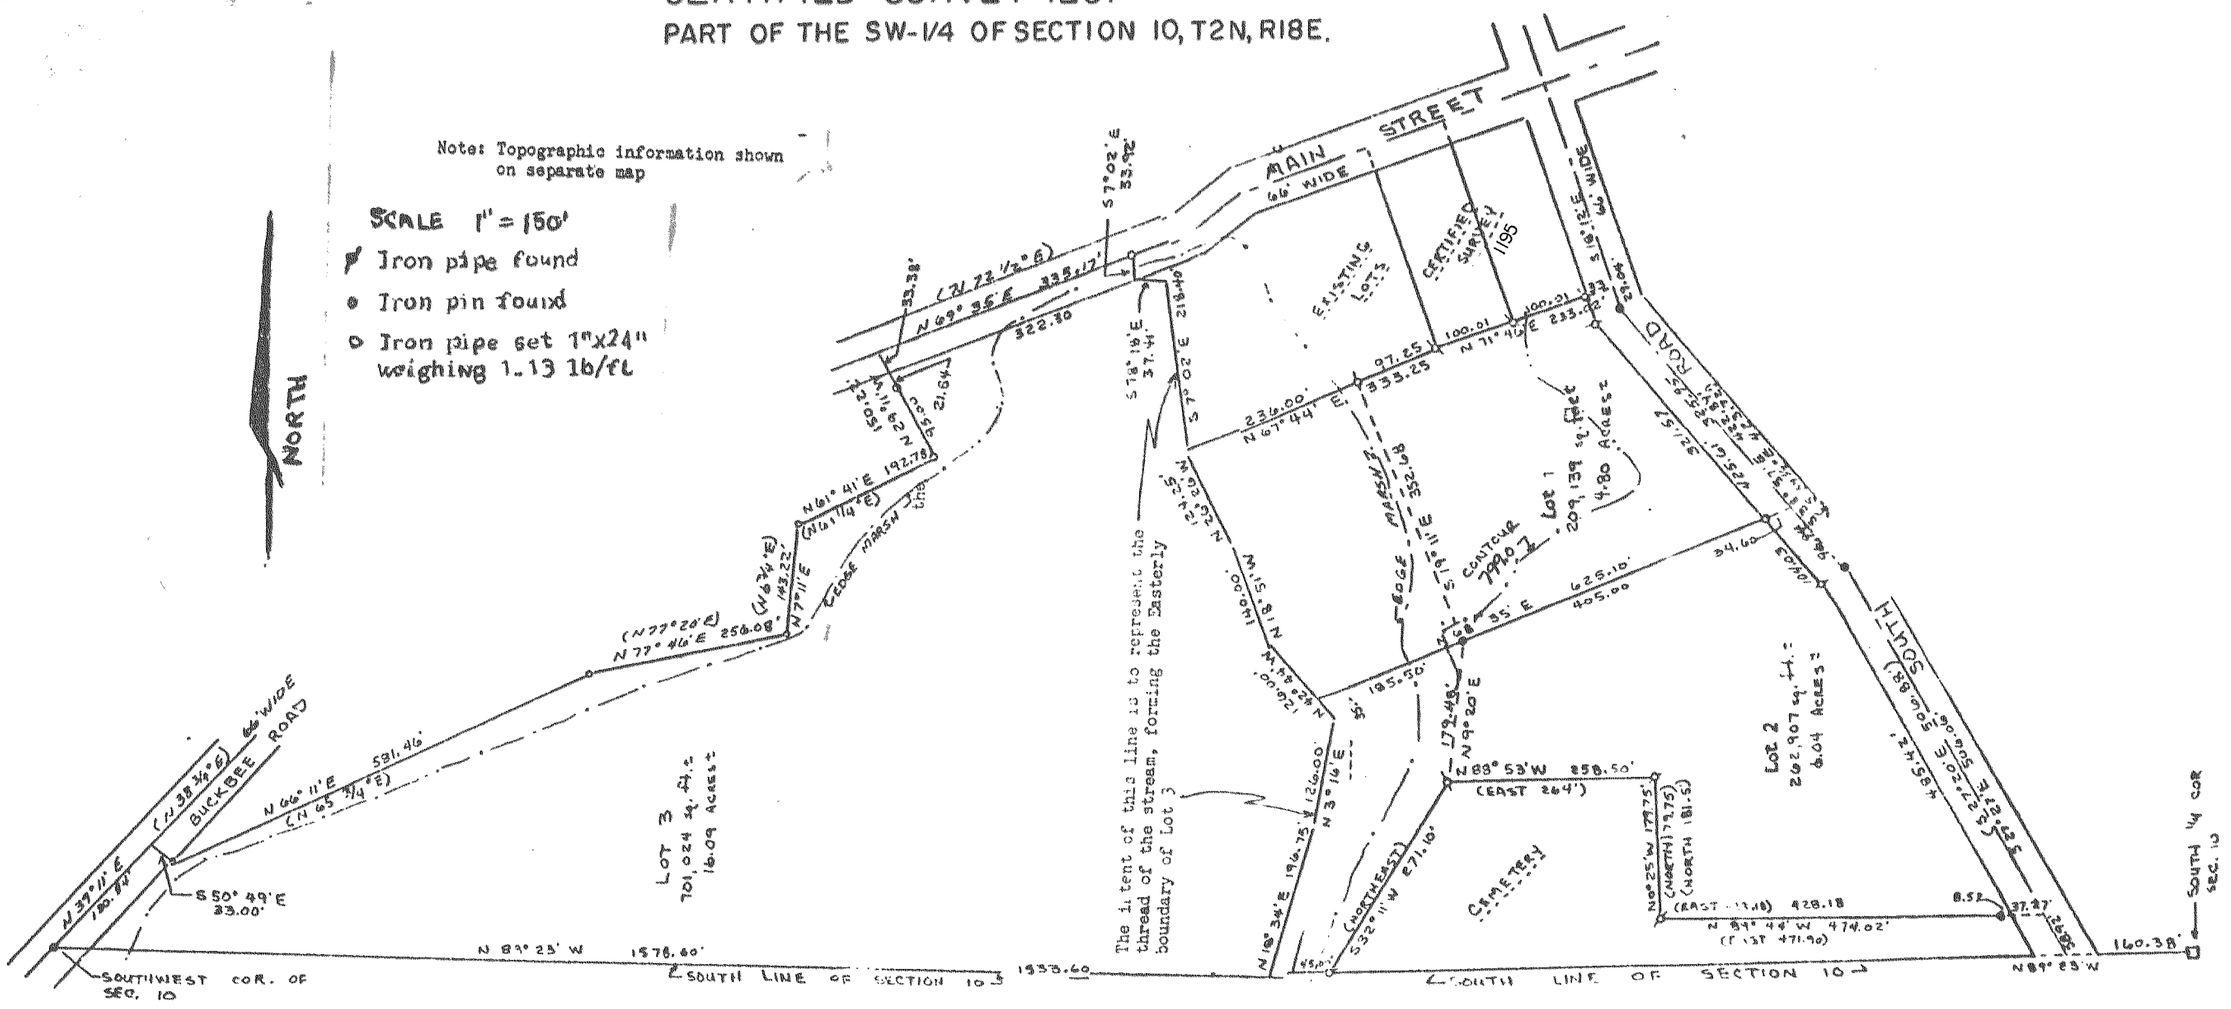

CERTIFIED SURVEY MAP NO. 1312

LOCATED IN THE SW-1/4 OF SECTION SECTION 4, T2N, R18E.

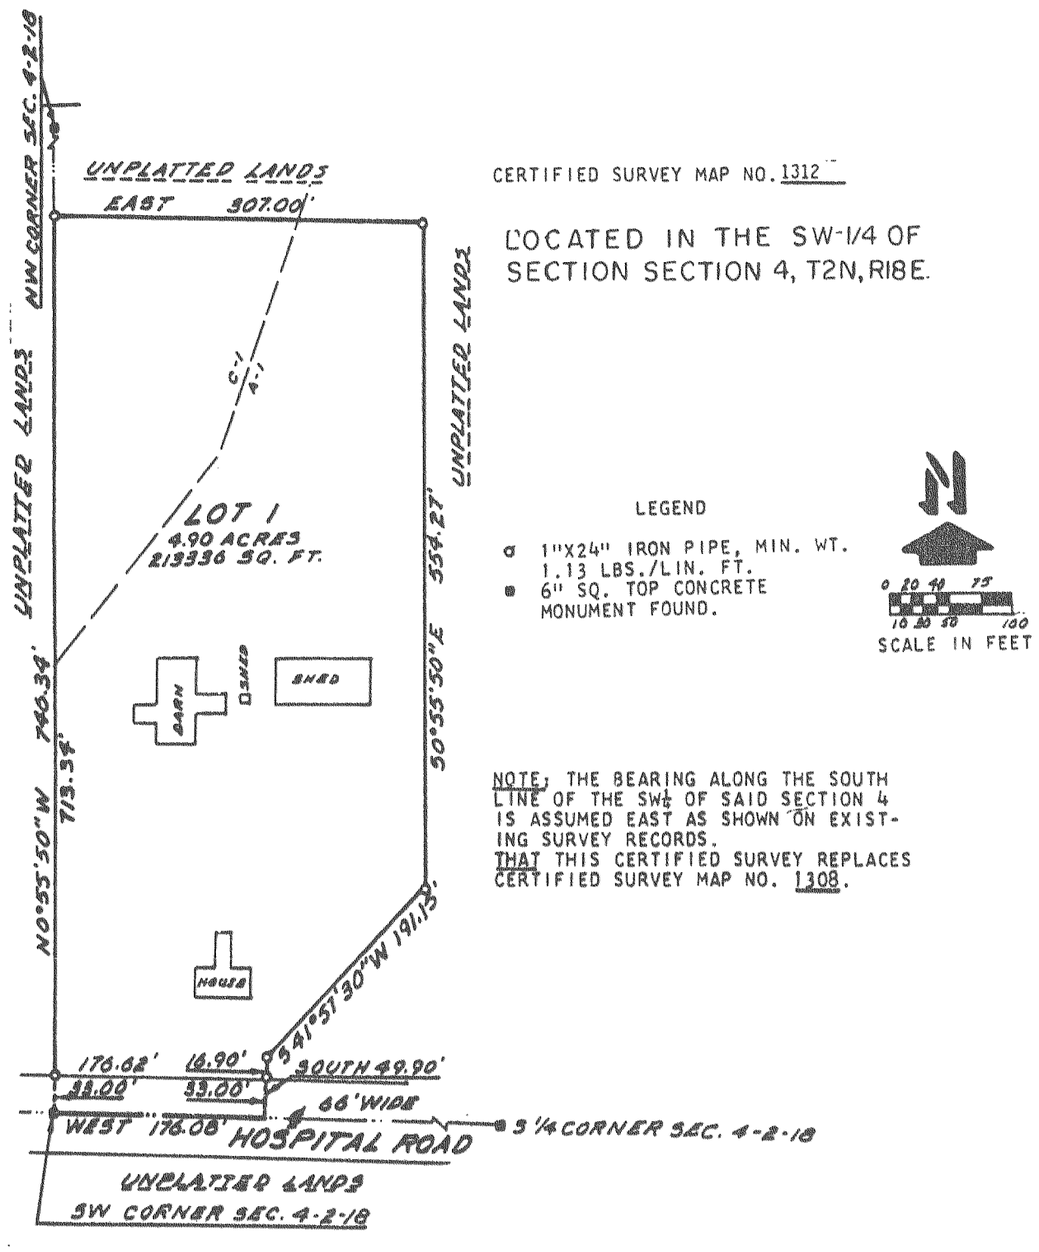

LEGEND

- 1"X24" IRON PIPE, MIN. WT. 1.13 LBS./LIN. FT.
- 6" SQ. TOP CONCRETE MONUMENT FOUND.

SCALE IN FEET

NOTE: THE BEARING ALONG THE SOUTH LINE OF THE SW¼ OF SAID SECTION 4 IS ASSUMED EAST AS SHOWN ON EXISTING SURVEY RECORDS.
THAT THIS CERTIFIED SURVEY REPLACES CERTIFIED SURVEY MAP NO. 1308.

CERTIFIED SURVEY NO. 1335

LOCATED IN THE NW-1/4 OF THE SW-1/4 SECTION 28 T2N, R18E.

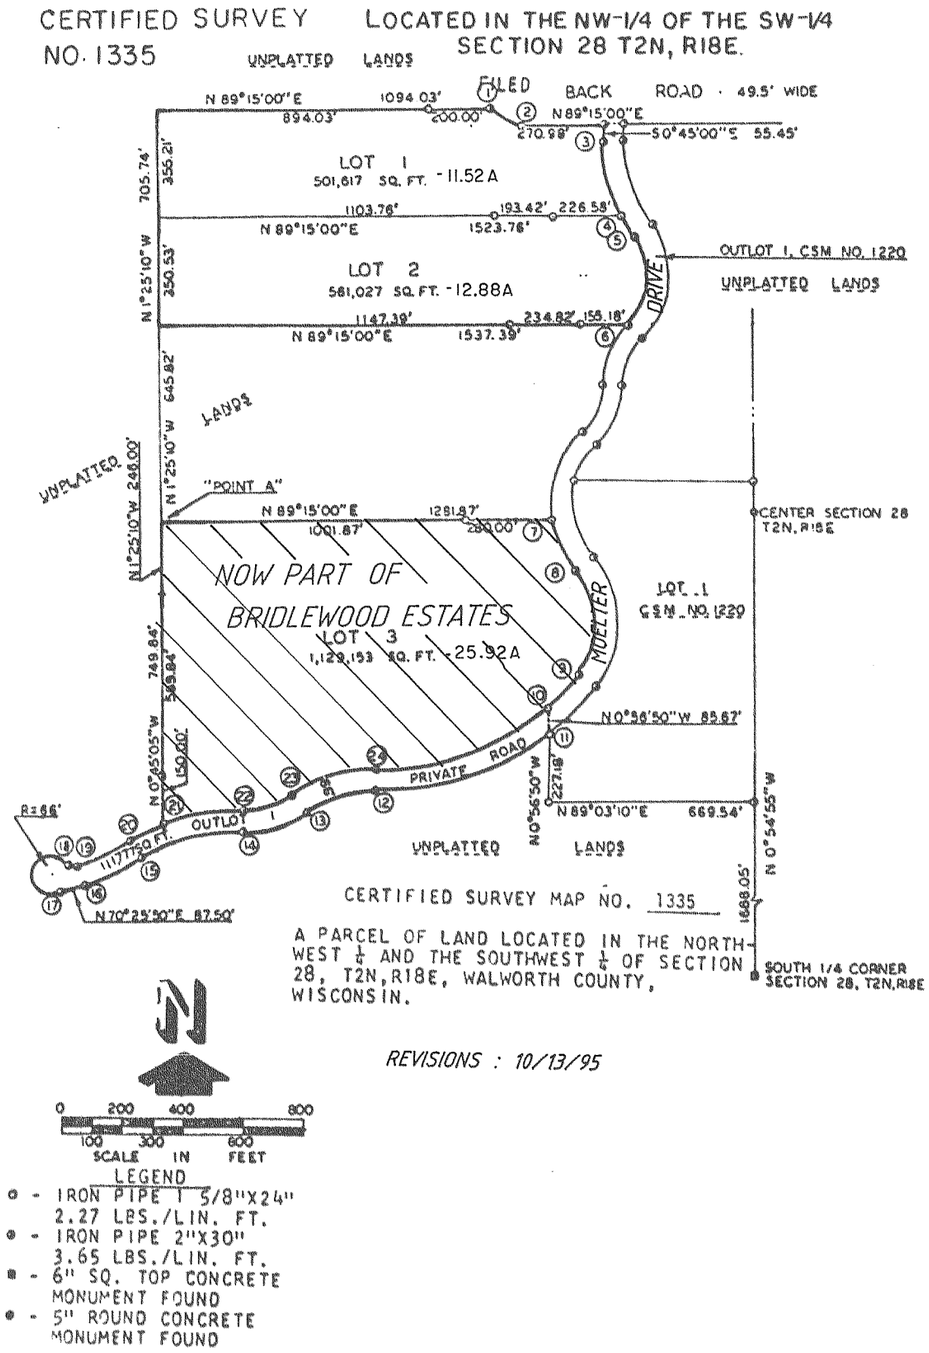

CERTIFIED SURVEY MAP NO. 1335

A PARCEL OF LAND LOCATED IN THE NORTH-WEST ¼ AND THE SOUTHWEST ¼ OF SECTION 28, T2N, R18E, WALWORTH COUNTY, WISCONSIN.

REVISIONS : 10/13/95

SCALE IN FEET

LEGEND

- ○ - IRON PIPE 1 5/8"X24" 2.27 LBS./LIN. FT.
- ● - IRON PIPE 2"X30" 3.65 LBS./LIN. FT.
- ■ - 6" SQ. TOP CONCRETE MONUMENT FOUND
- ● - 5" ROUND CONCRETE MONUMENT FOUND