



A SUBDIVISION LOCATED IN THE SOUTHWEST 1/4 OF SECTION 28, THE SOUTHEAST 1/4 OF SECTION 29, THE NORTHEAST 1/4 OF SECTION 30, THE SOUTHWEST 1/4 OF SECTION 31, THE SOUTHWEST 1/4 OF SECTION 32, AND THE NORTHWEST 1/4 OF SECTION 33, T2N, R18E, WALWORTH COUNTY, WISCONSIN.

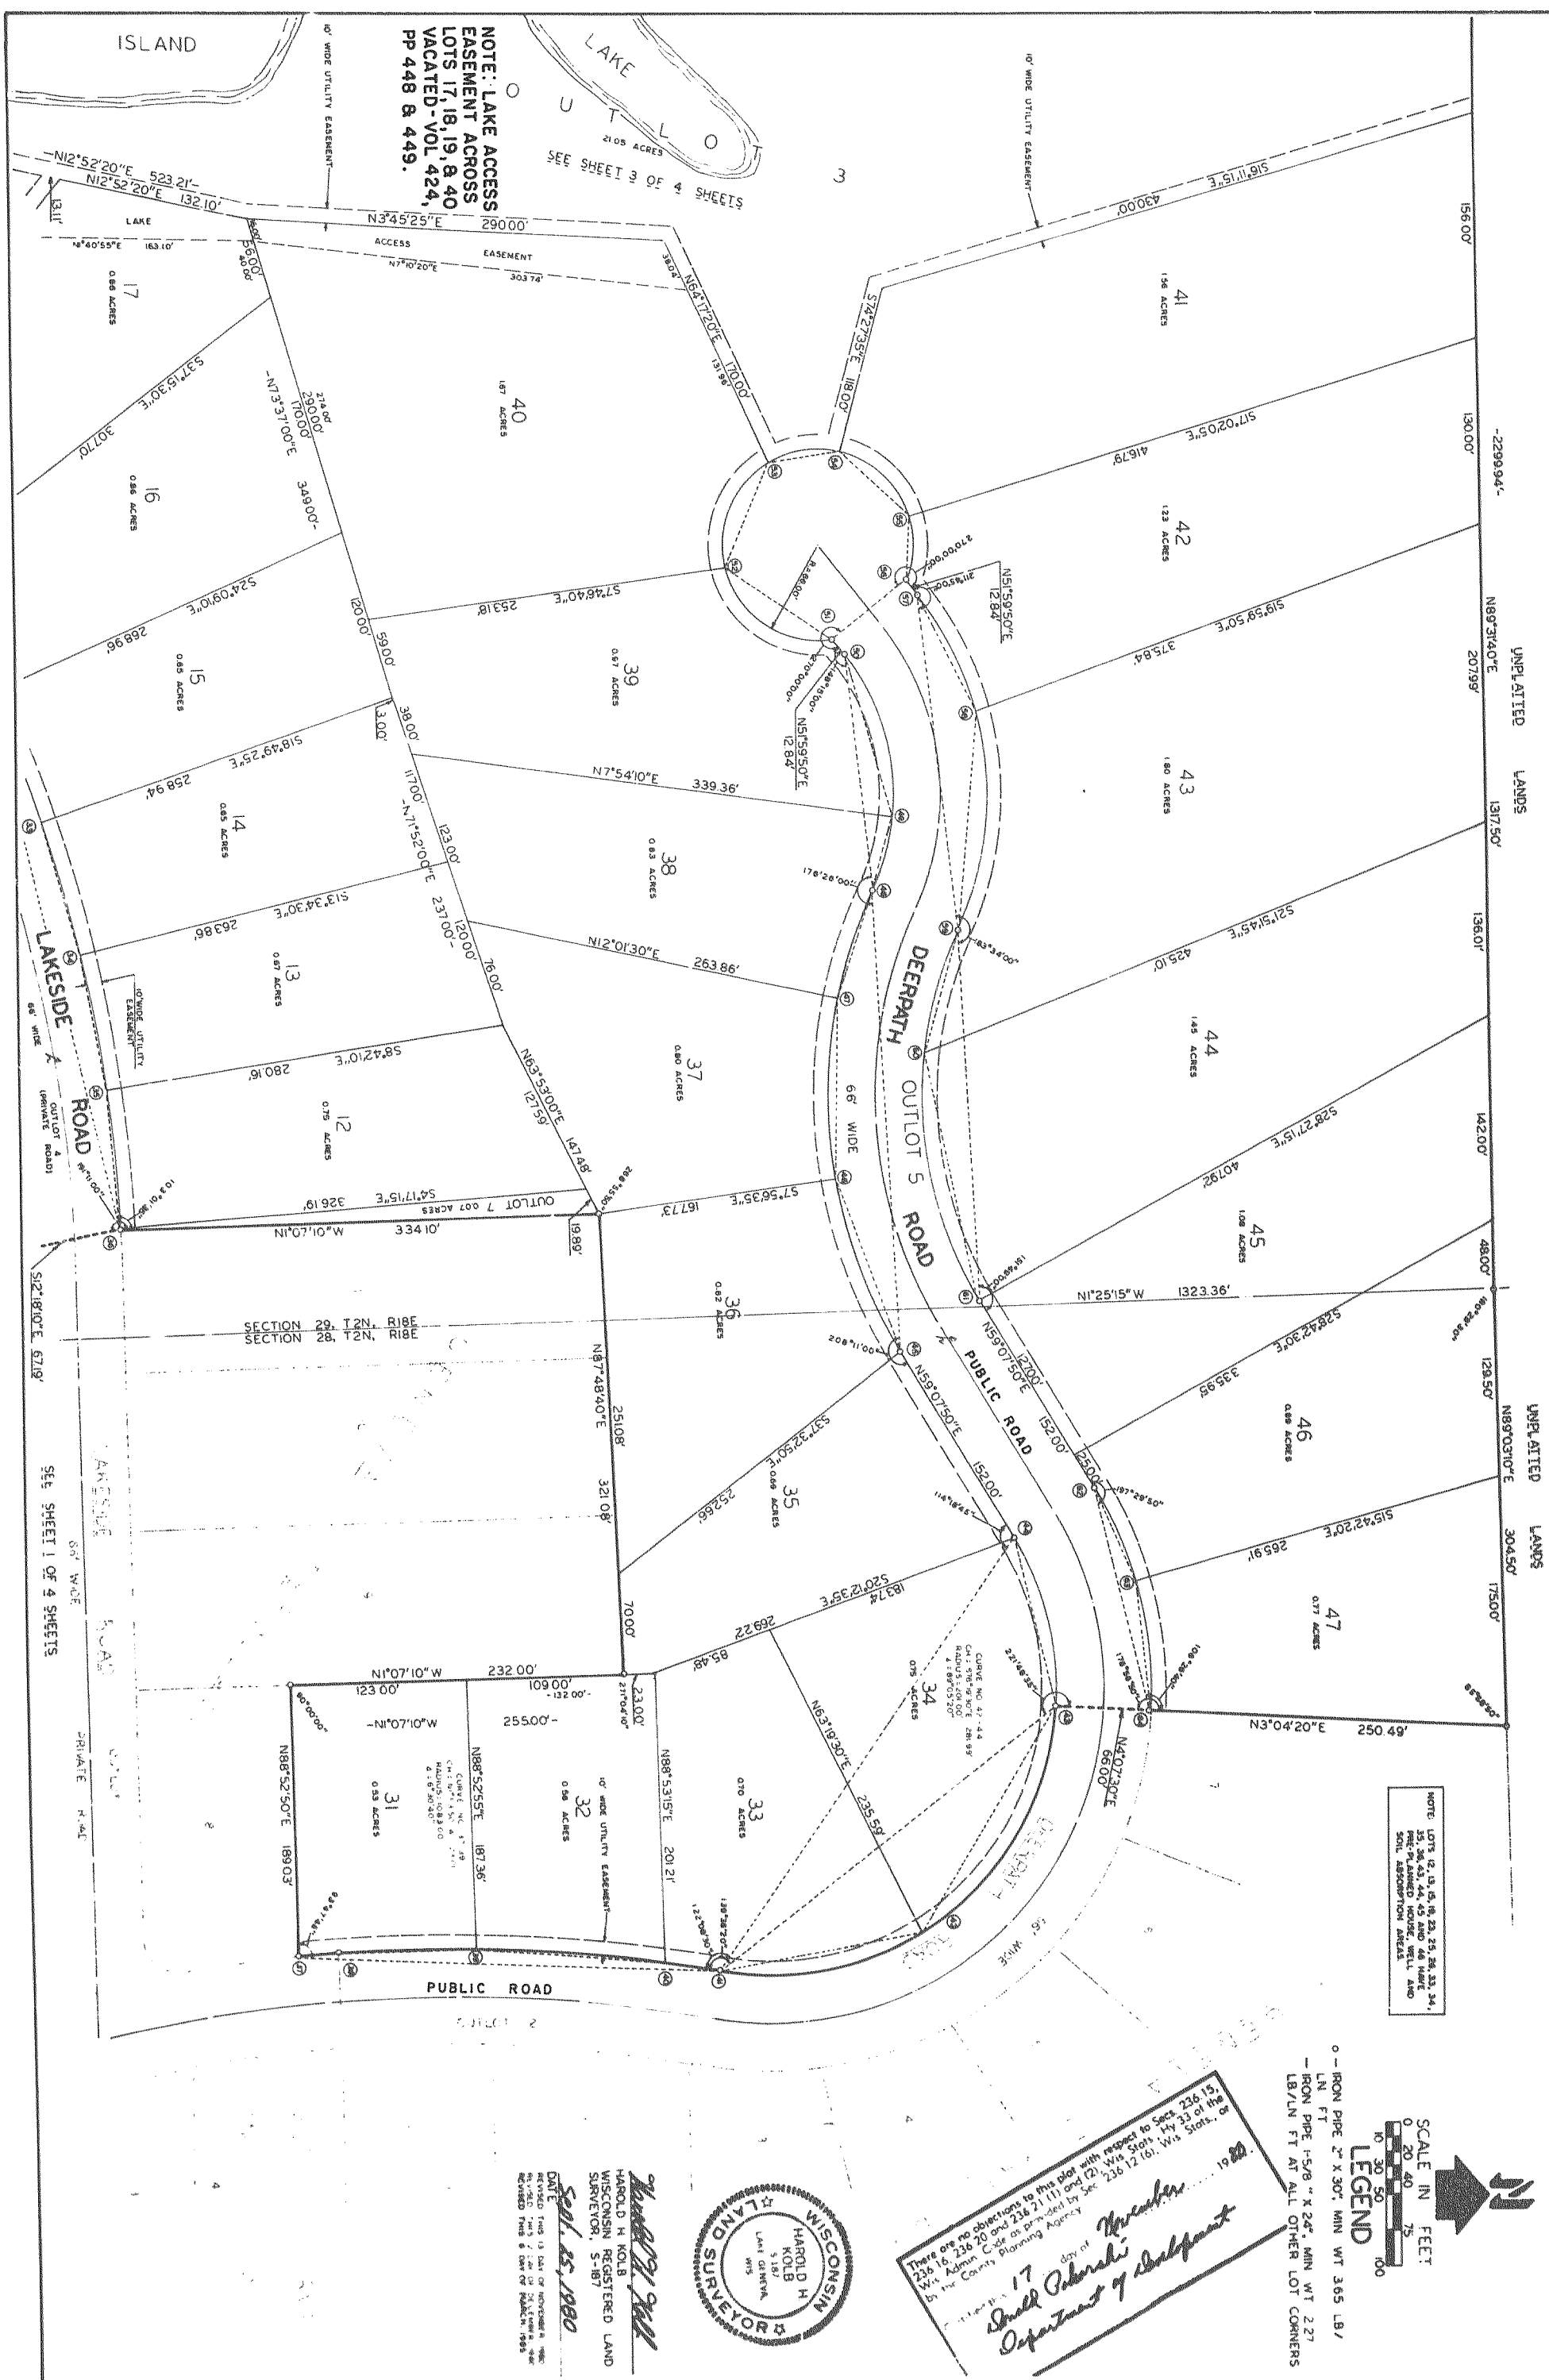

Harold Kolb  
WISCONSIN REGISTERED LAND  
SURVEYOR, S-187  
DATE Sept. 25, 1980  
REVISED TUES. 11:20 AM (M) NOVEMBER 1980  
REVISED TUES. 6:00 AM (M) FEBRUARY 1981

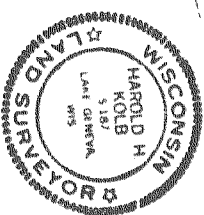

There are no objections to this plot with respect to Sects 236 15,  
236 16, 236 20 and 236 7 (1) and (2). We State by 35 of the  
Wis Admin C-8 as provided by sec 236 12 (6). Wis Stats, or  
In the County Planning Agency

17 day in November 1980

Shed Oshichi  
Department of Subpoint