PARTRIDGE WOODS

A SUBDIVISION LOCATED IN THE NORTHEAST 1/4, THE SOUTHEAST 1/4 AND THE SOUTHWEST 1/4 OF SECTION 23, T2N, R18E, WALWORTH COUNTY, WISCONSIN.

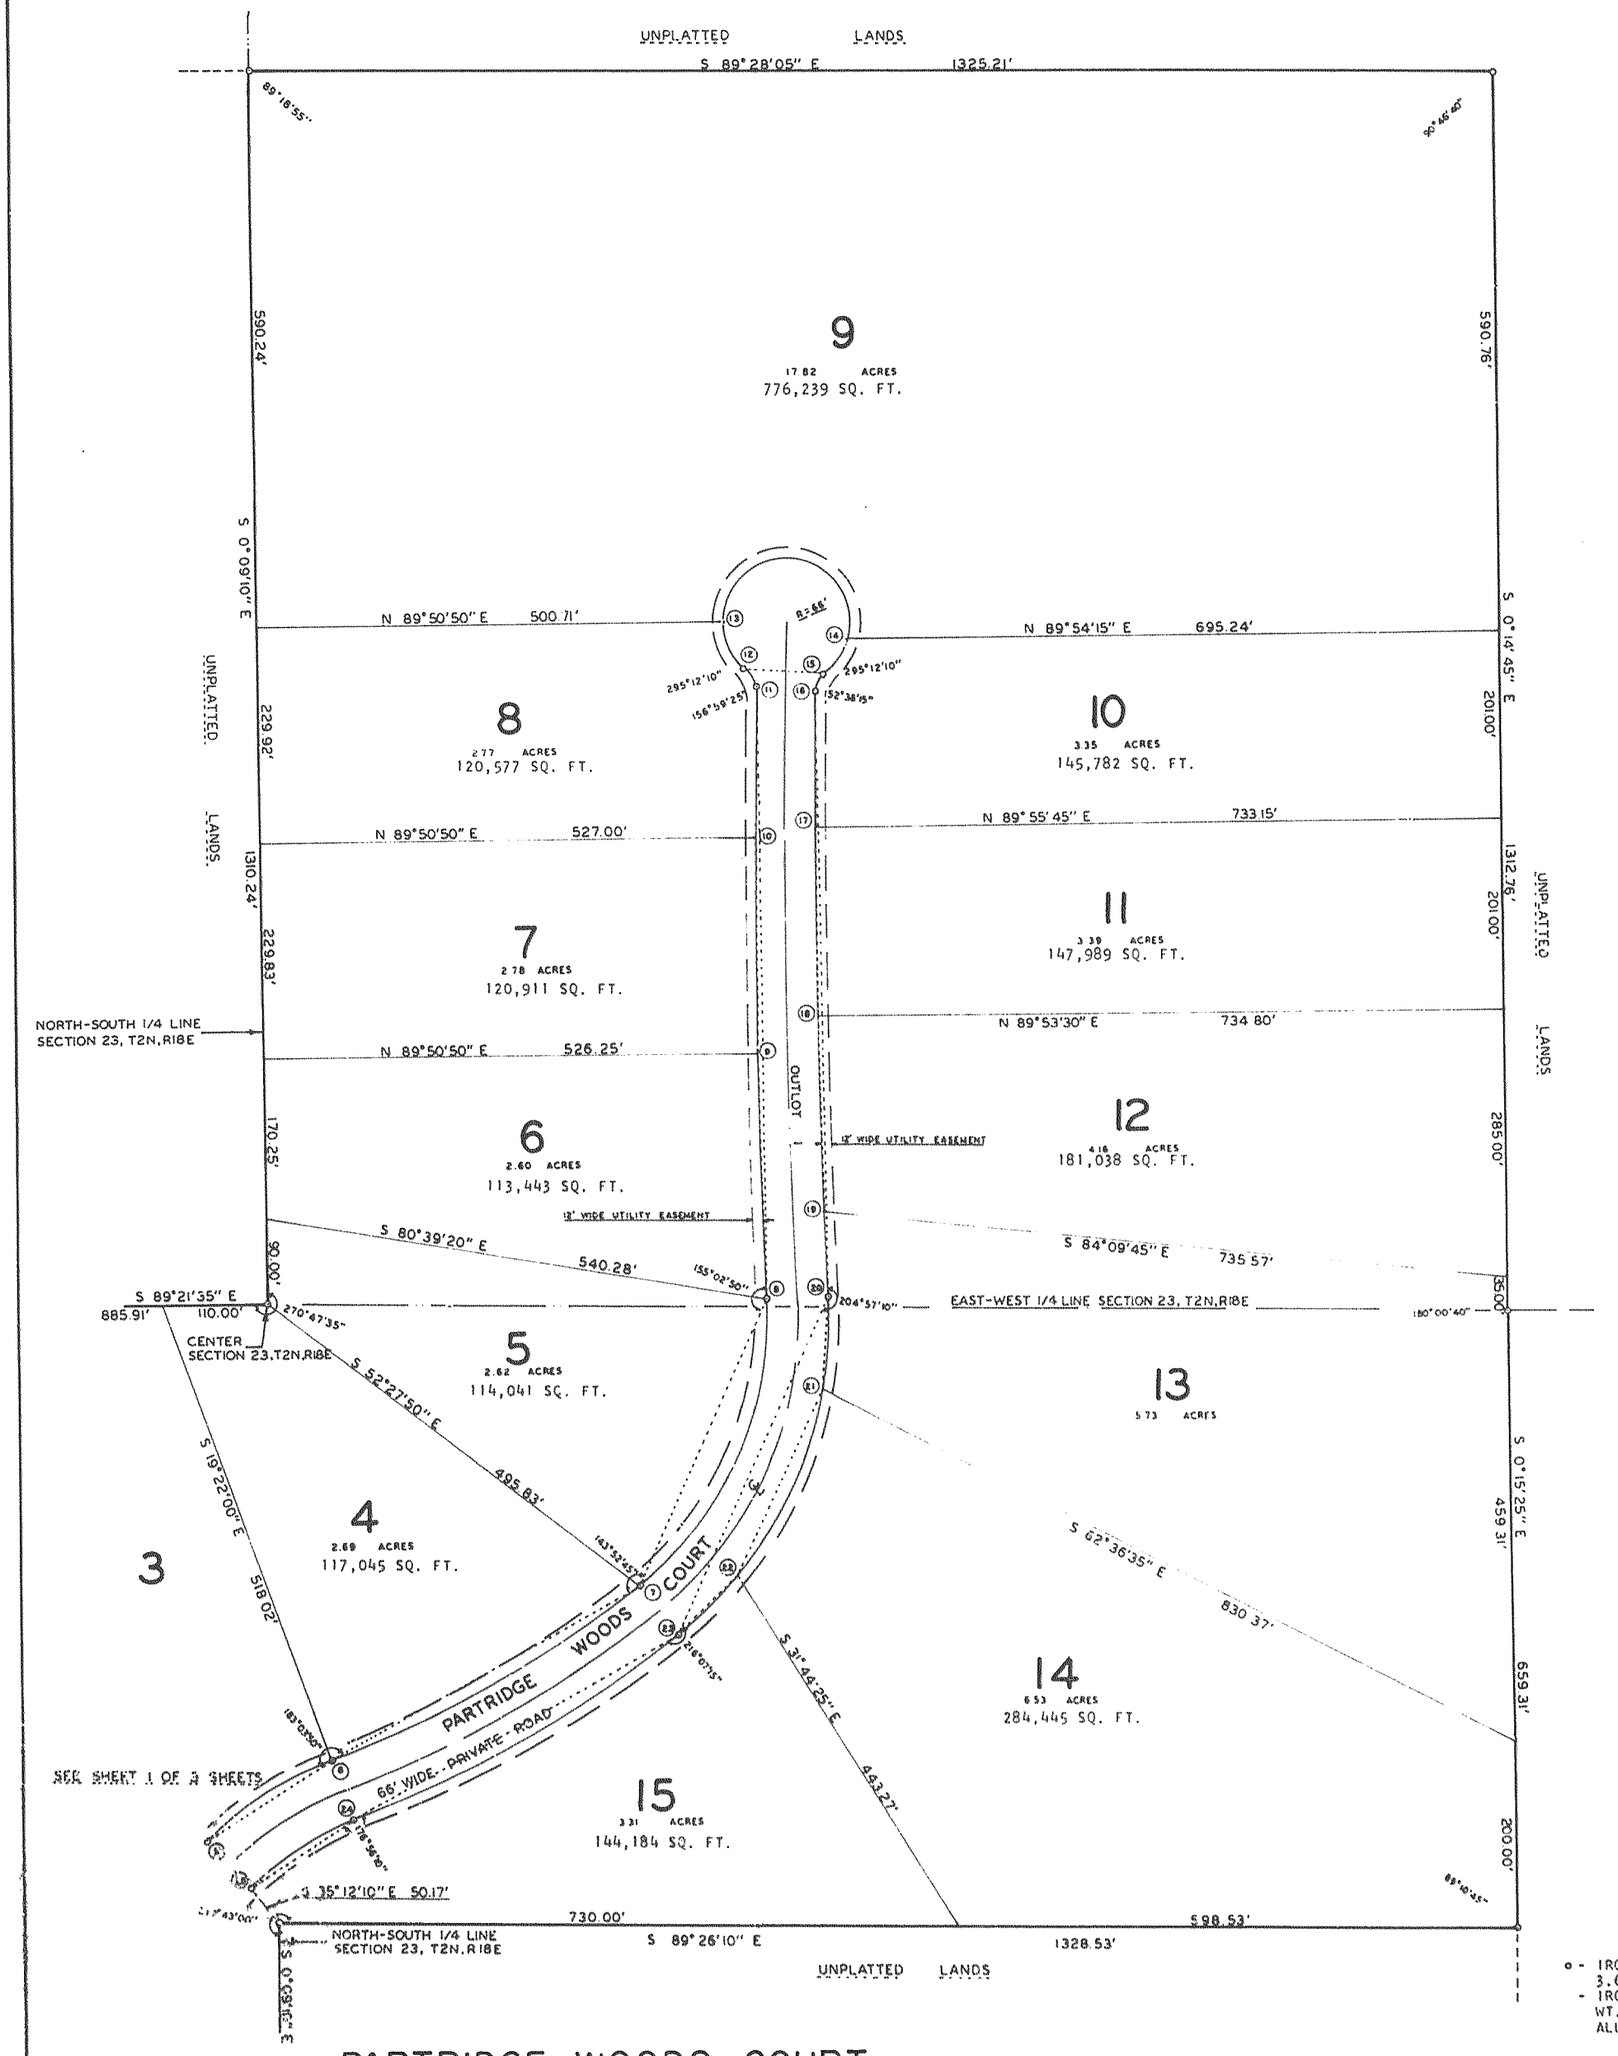

LEGEND

o - IRON PIPE 2"X30", MIN. WT. 3.65 LB./LIN.FT.
- IRON PIPE MIN. 1"X24", MIN. WT. 1.13 LB./LIN. FT. AT ALL OTHER LOT CORNERS

PARTRIDGE WOODS COURT DEDICATED TO TOWNSHIP BY DOC. NO. 186126.

WISCONSIN HAROLD H. KOLB S-187 LAKE GENEVA WIS LAND SURVEYOR

Harold H. Kolb
HAROLD H. KOLB
WISCONSIN REGISTERED LAND SURVEYOR, S-187
DATE July 11, 1980
REVISED AUGUST 7, 1987