CERTIFIED SURVEYS; 1862, 1873, 1883, 1928

TOWN OF LYONS

CERTIFIED SURVEY MAP NO. 1928
LOCATED IN THE SOUTHEAST 1/4 OF SECTION 19, T 2 N, R 18 E, WALWORTH COUNTY, WISCONSIN.

REVISIONS : 11/21/96

NOTE: BEARINGS ARE REFERENCED TO THE NORTH LINE OF LOT 15 OF LYONS INDUSTRIAL PARK, ASSUMED AS PLATTED.

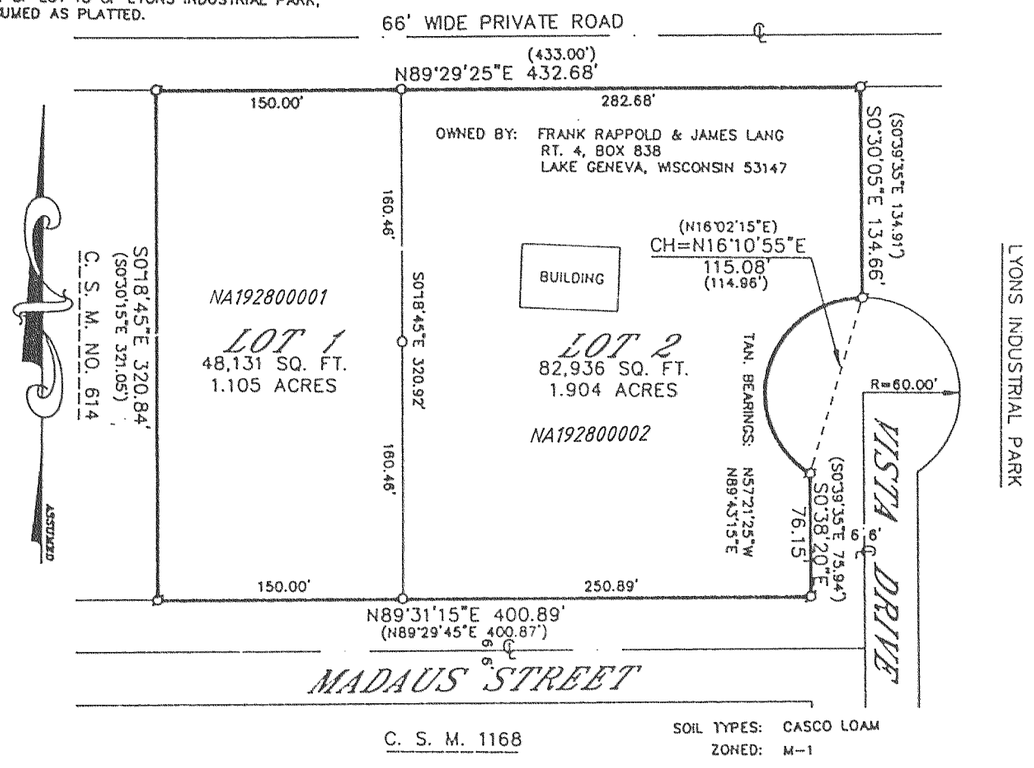

WALWORTH COUNTY CERTIFIED SURVEY MAP NO. 1862

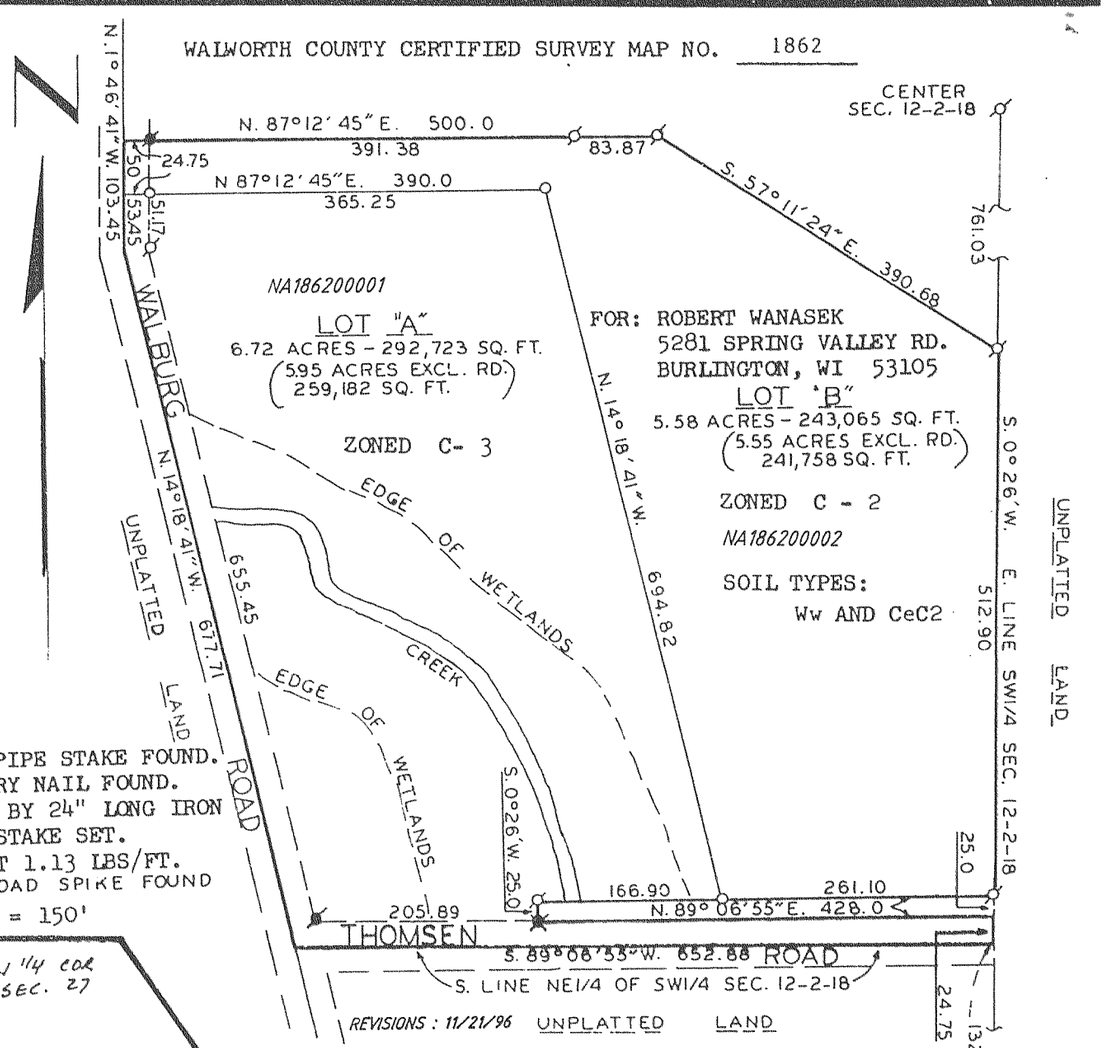

= IRON PIPE STAKE FOUND.
= MASONRY NAIL FOUND.
= 1" OD BY 24" LONG IRON PIPE STAKE SET. WEIGHT 1.13 LBS/FT.
= RAILROAD SPIKE FOUND

SCALE: 1" = 150'

REVISIONS : 11/21/96

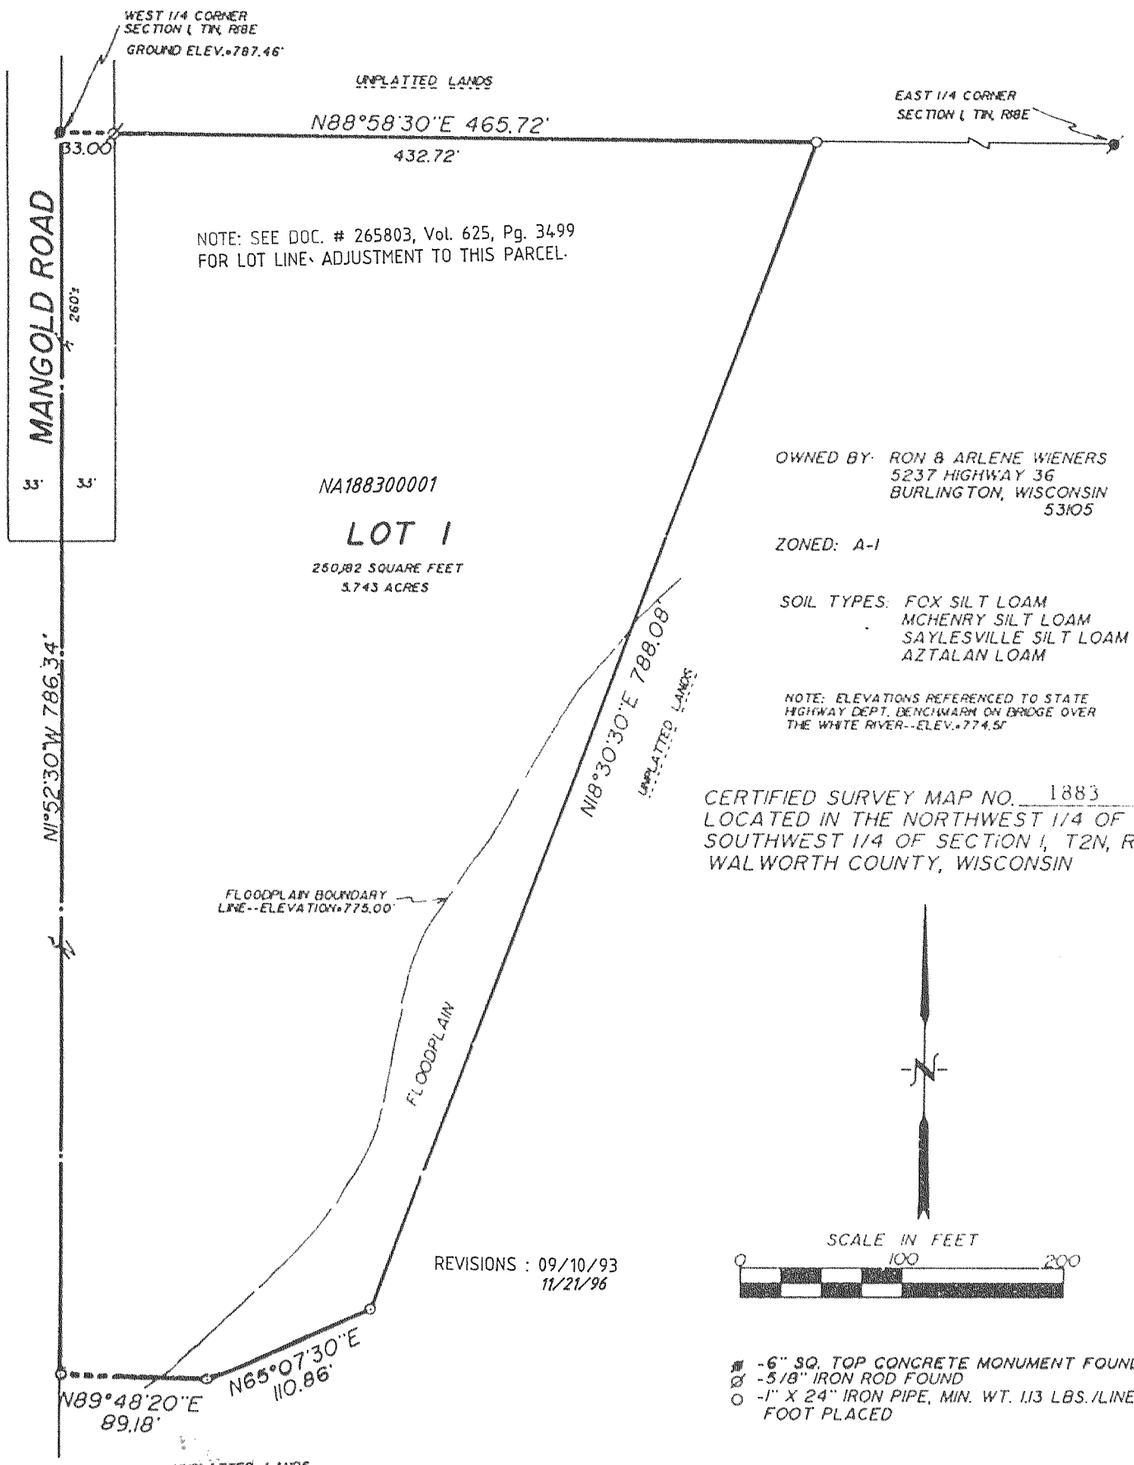

CERTIFIED SURVEY MAP NO. 1883
LOCATED IN THE NORTHWEST 1/4 OF THE SOUTHWEST 1/4 OF SECTION 1, T2N, R18E, WALWORTH COUNTY, WISCONSIN

SCALE IN FEET
0 100 200

= -6" SQ. TOP CONCRETE MONUMENT FOUND
= -5/8" IRON ROD FOUND
= -1" X 24" IRON PIPE, MIN. WT. 1.13 LBS./LINEAL FOOT PLACED
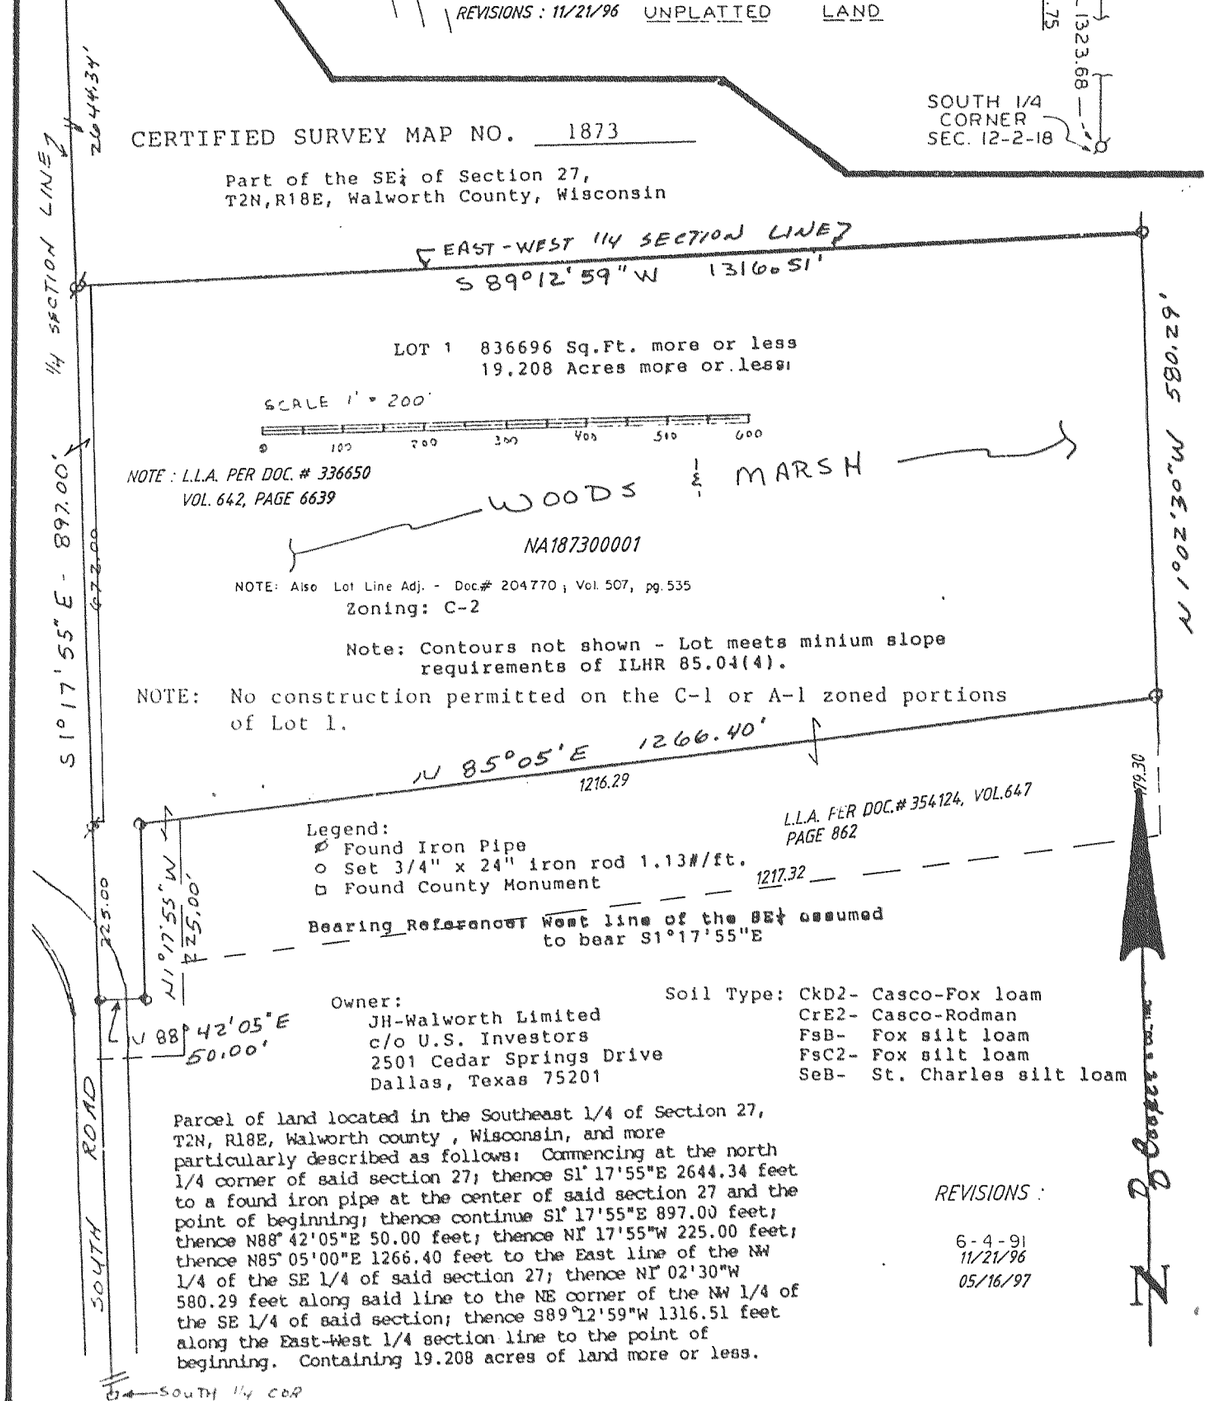
REVISIONS : 09/10/93
11/21/96