CERTIFIED SURVEYS 2832, 2838

100

TOWN OF RICHMOND

CERTIFIED SURVEY MAP NO. 2832

A PARCEL OF LAND LOCATED IN THE SOUTHEAST 1/4 OF THE SOUTHEAST 1/4 OF SECTION 25, T3N, R15E, WALWORTH COUNTY, WISCONSIN

OWNER: JACOB E KEIZER
N4192 C T.H. "M"
DELAVAN, WI 53115

NOTE BEARINGS ARE REFERENCED TO CERTIFIED SURVEY NO 1661

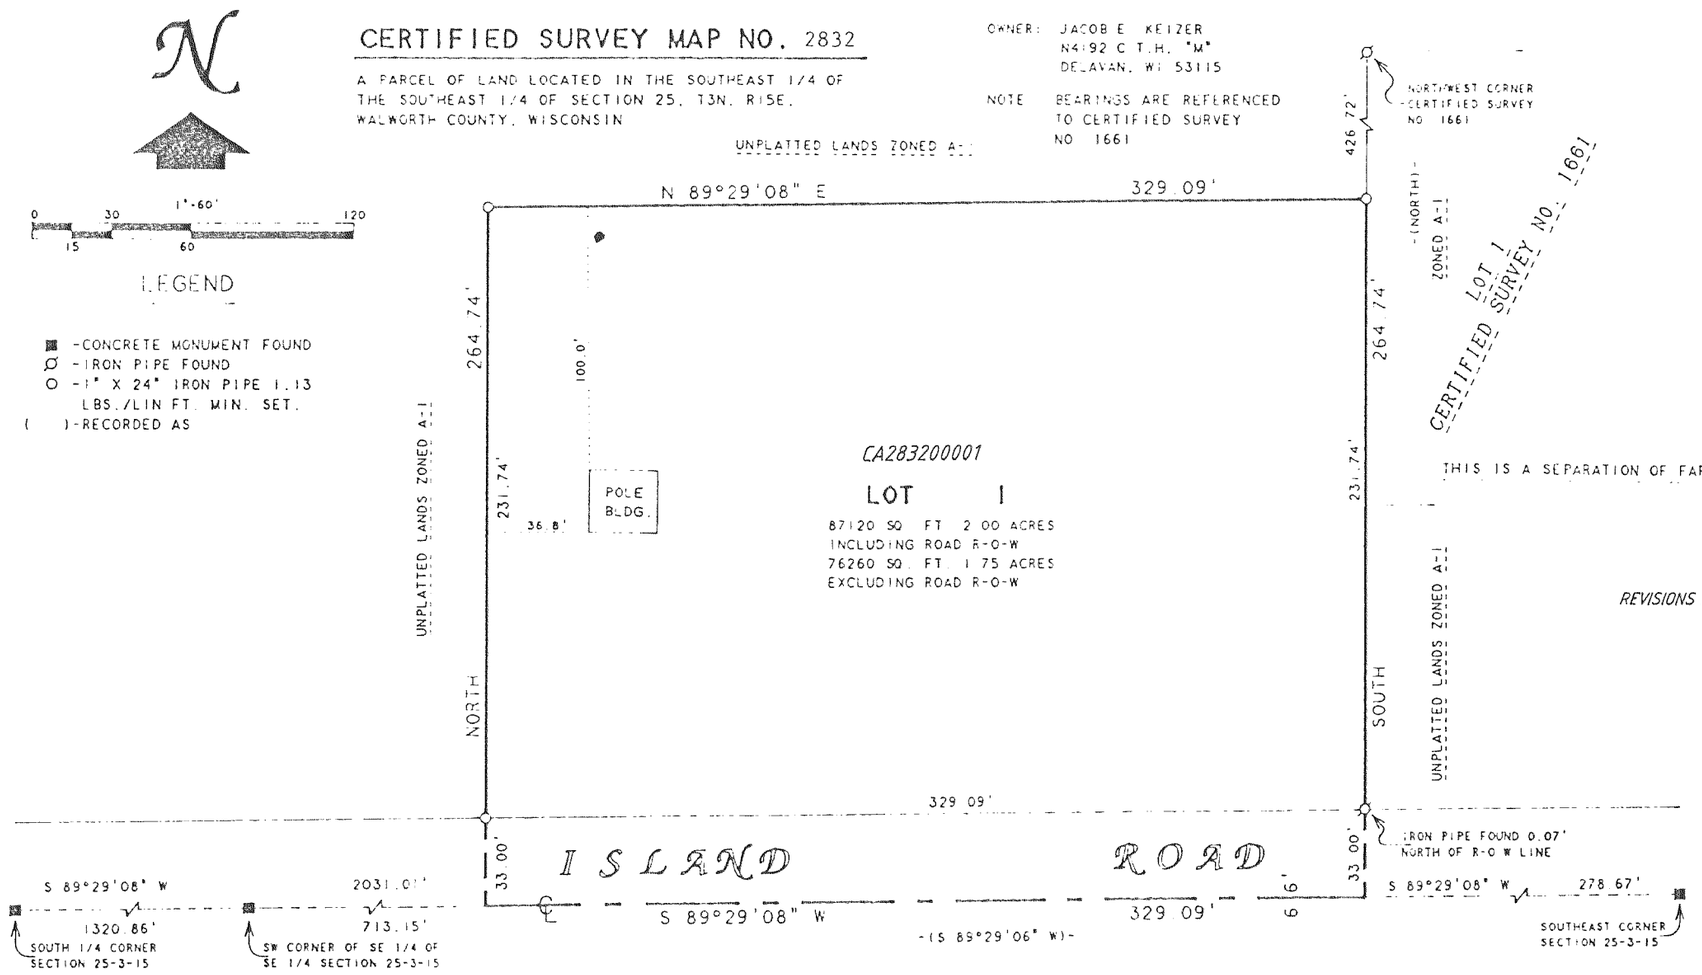

14

Certified Survey Map No. 2838 Vol. - Pages 310 , 311

A Certified Survey Map located in the Northeast 1/4 of the Southeast 1/4 of Section 9, and in the Northwest 1/4 of the Southwest 1/4 of Section 10, Town 3 North, Range 15 East, Town of Richmond, Walworth County, Wisconsin.

Owners: Allen T. and Mary B. Bruks
39181 N. Rustic Dr.
Lake Villa, Il. 60046

Surveyor: Kenneth B. Abernathy Jr.
RLS No. S - 1594
W4056 Bray Rd.
Elkhorn, Wi. 53121
723-4260

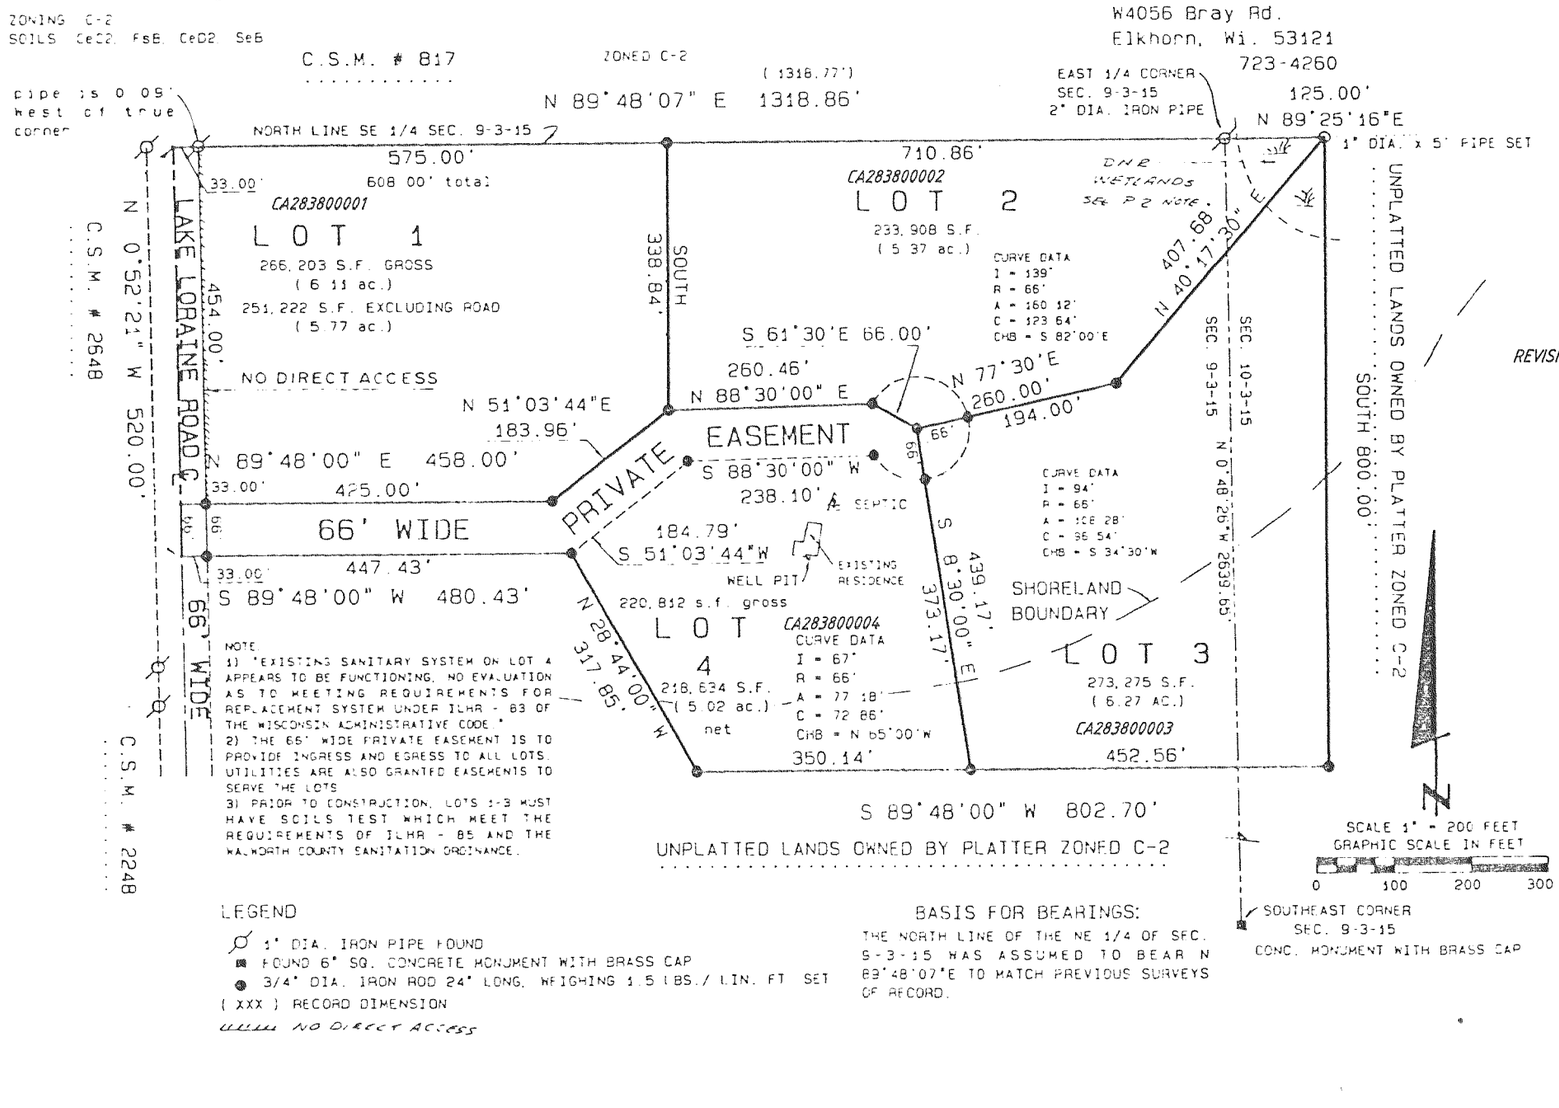

MAPPING DATE : 04/29/97