CERTIFIED SURVEYS 3025, 3029

TOWN OF RICHMOND

FARRIS, HANSEN & ASSOC. INC.
7 RIDGWAY COURT- P.O. BOX 437
ELKHORN, WISCONSIN 53121
PHONE (414) 723-2098
FAX (414) 723-5886

OWNER: JAMES O. JACOBSON
W 8625 TURTLE LAKE ROAD
DELAVAN, WI. 53115

ZONING: C-2

SOILS: MpB2, MxD2, MxE2, ScB

CERTIFIED SURVEY MAP NO. 3025

RECORDED IN VOLUME 16 OF CERTIFIED SURVEY MAPS ON PAGE 126 AS DOCUMENT NO. 394530

LOCATED IN THE NW 1/4 OF THE SE 1/4 SECTION 15, TOWN 3 NORTH RANGE 15 EAST, WALWORTH COUNTY, WI.

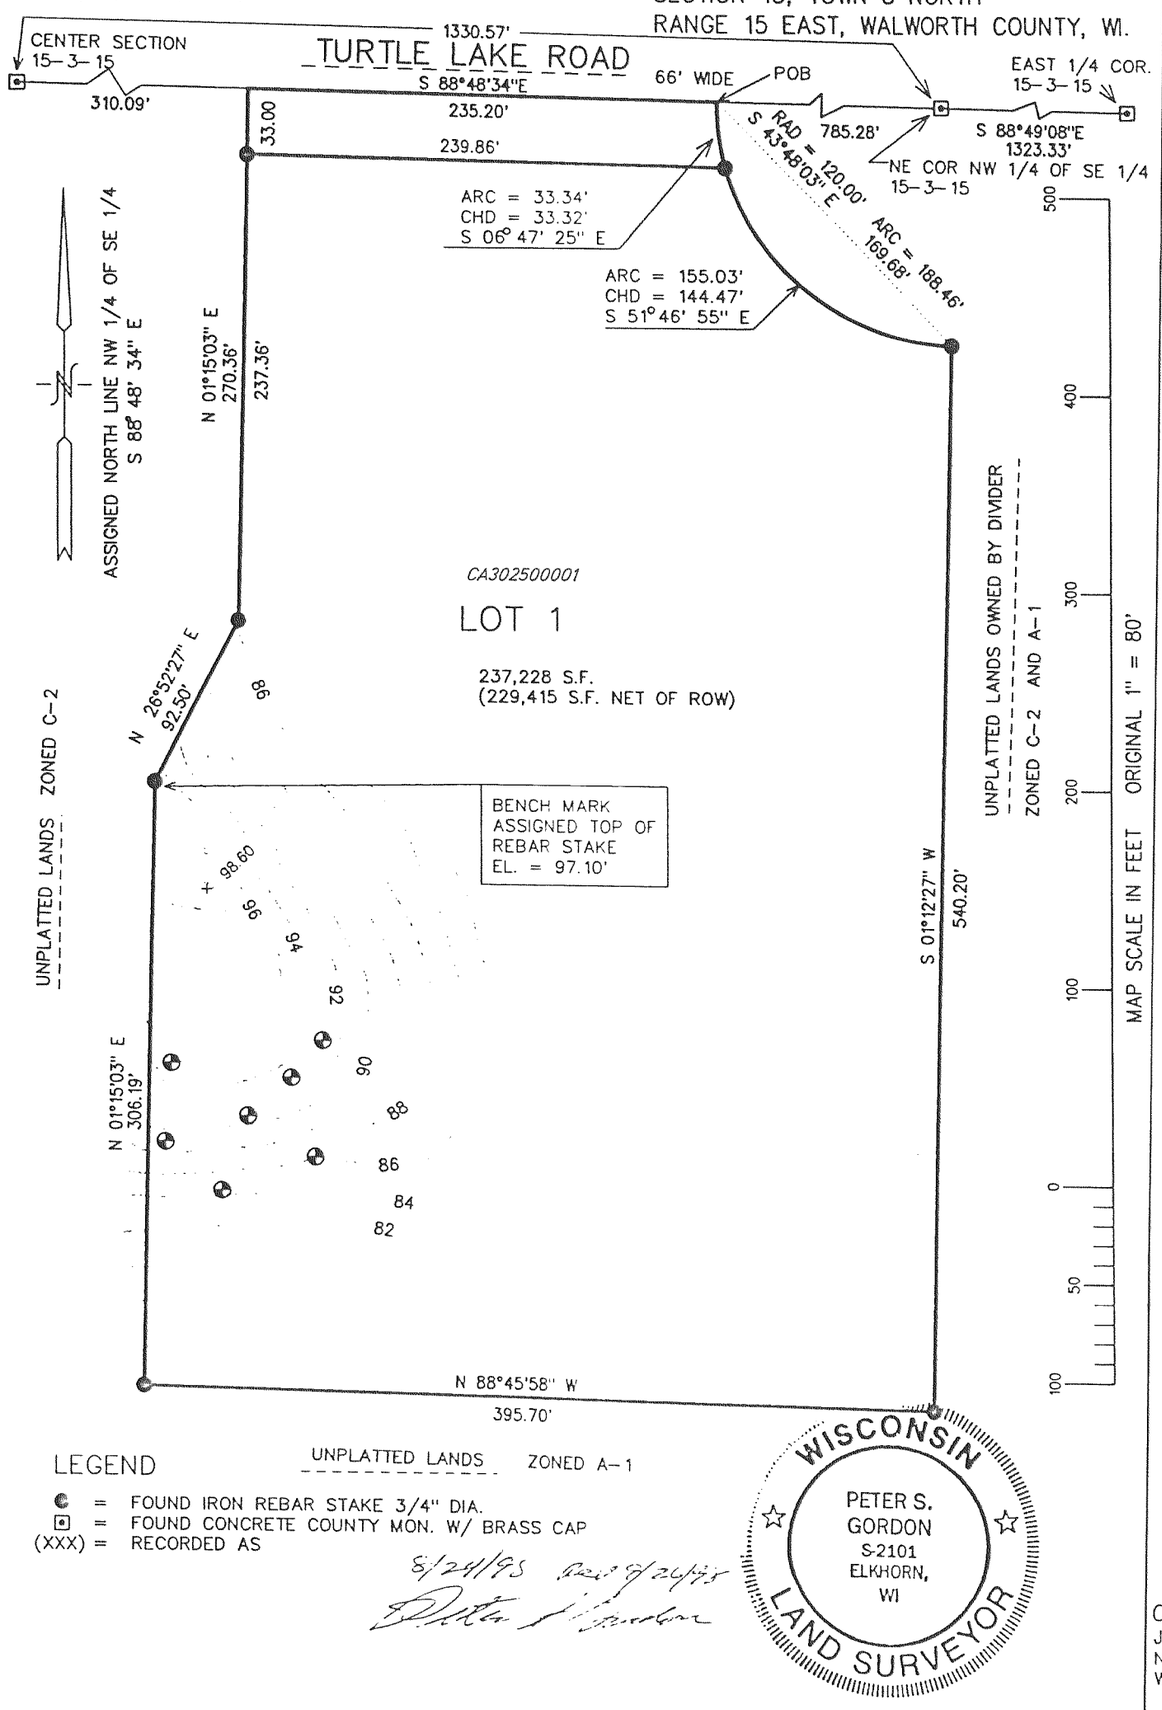

LEGEND

UNPLATTED LANDS ZONED A-1

● = FOUND IRON REBAR STAKE 3/4" DIA.
⊡ = FOUND CONCRETE COUNTY MON. W/ BRASS CAP
(XXX) = RECORDED AS

8/24/98 Rev 9/24/98

WISCONSIN
PETER S. GORDON
S-2101
ELKHORN, WI
LAND SURVEYOR

REVISIONS :

MAPPING DATE : 10/14/98

CERTIFIED SURVEY MAP OF

PART OF THE N.W. 1/4 OF THE N.W. 1/4 OF SECTION 11, T. 3 N., R. 15 E. OF THE 4TH P.M., RICHMOND TOWNSHIP, WALWORTH COUNTY, WISCONSIN

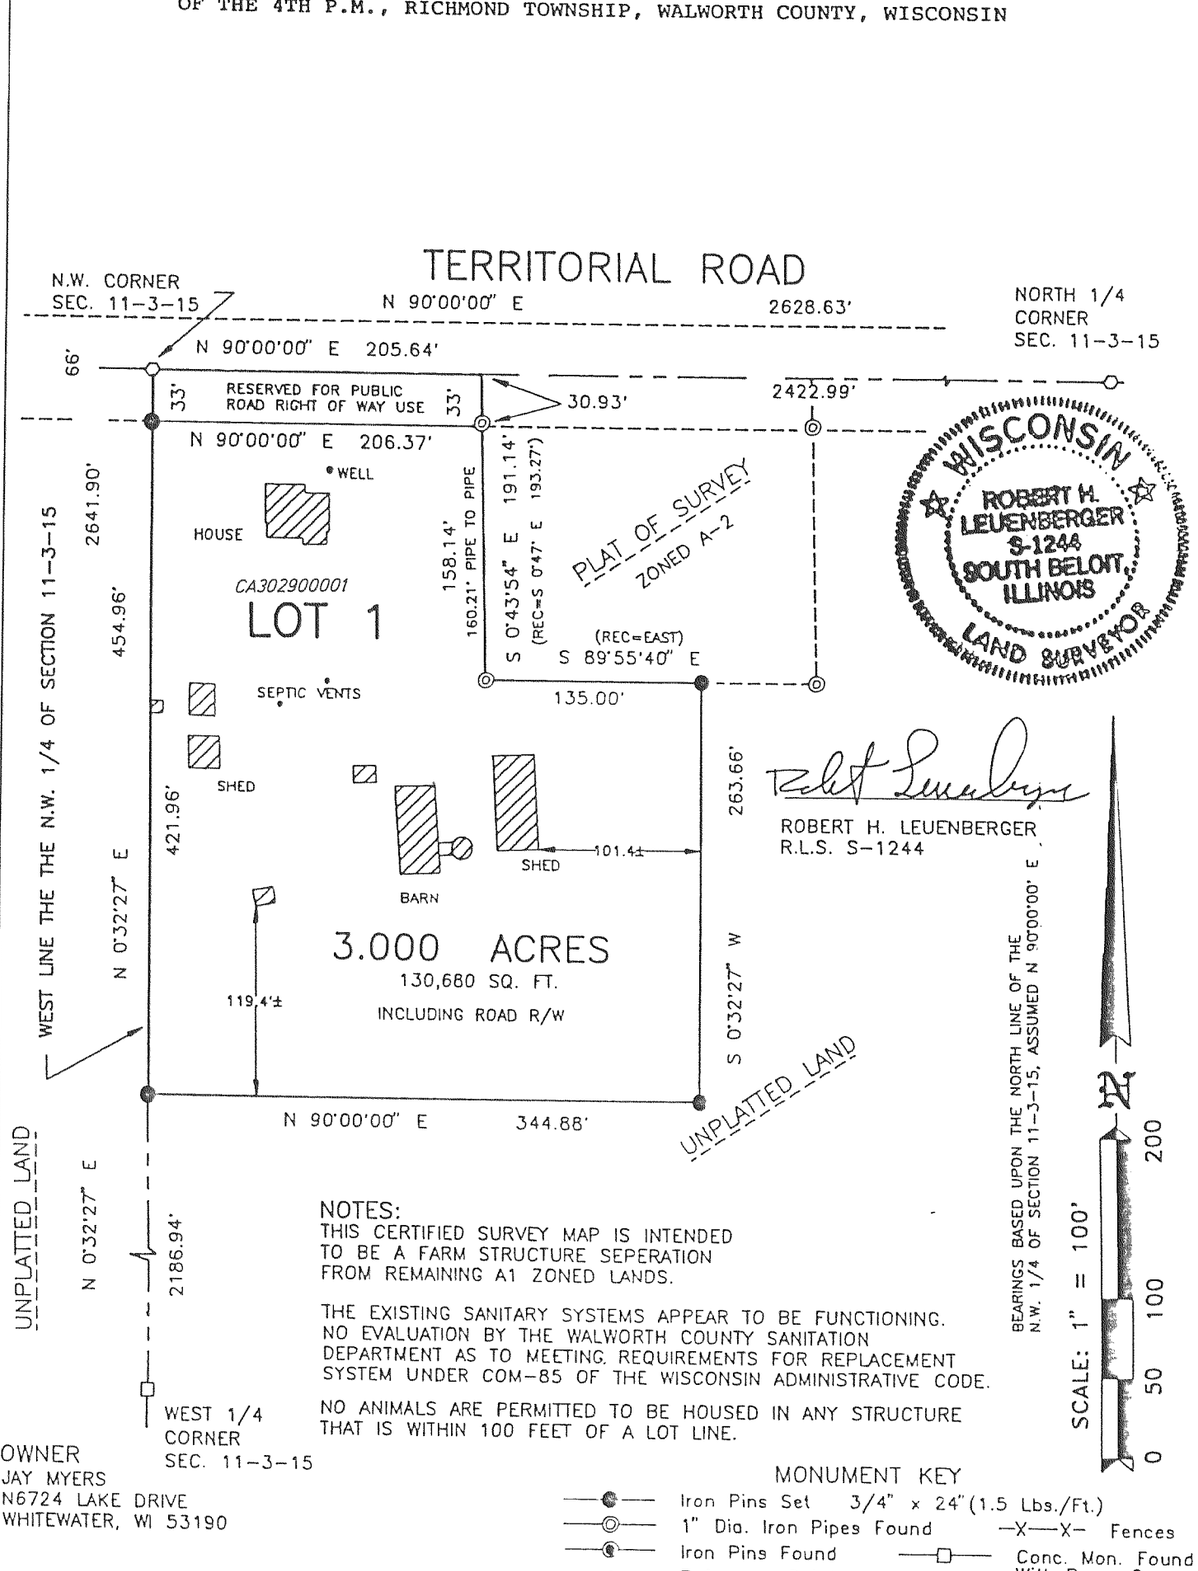

Robert Leuenberger

ROBERT H. LEUENBERGER
R.L.S. S-1244

WISCONSIN
ROBERT H. LEUENBERGER
S-1244
SOUTH BELOIT, ILLINOIS
LAND SURVEYOR

NOTES:
THIS CERTIFIED SURVEY MAP IS INTENDED TO BE A FARM STRUCTURE SEPERATION FROM REMAINING A1 ZONED LANDS.

THE EXISTING SANITARY SYSTEMS APPEAR TO BE FUNCTIONING. NO EVALUATION BY THE WALWORTH COUNTY SANITATION DEPARTMENT AS TO MEETING REQUIREMENTS FOR REPLACEMENT SYSTEM UNDER COM-85 OF THE WISCONSIN ADMINISTRATIVE CODE.

NO ANIMALS ARE PERMITTED TO BE HOUSED IN ANY STRUCTURE THAT IS WITHIN 100 FEET OF A LOT LINE.

OWNER
JAY MYERS
N6724 LAKE DRIVE
WHITEWATER, WI 53190

MONUMENT KEY

—●— Iron Pins Set 3/4" x 24"(1.5 Lbs./Ft.)
—◎— 1" Dia. Iron Pipes Found
—●— Iron Pins Found
—•— Reference Points or P.K. Nails
—X—X— Fences
—□— Conc. Mon. Found With Brass Cap
—○— Walworth County Brass Cap Mon.

REVISIONS :