CERTIFIED SURVEYS 696, 737 AND 746

TOWN OF RICHMOND

CERTIFIED SURVEY NO. 696
Located in the SW¼ of Sec. 4, T3N, R15E, Walworth Co., WI.

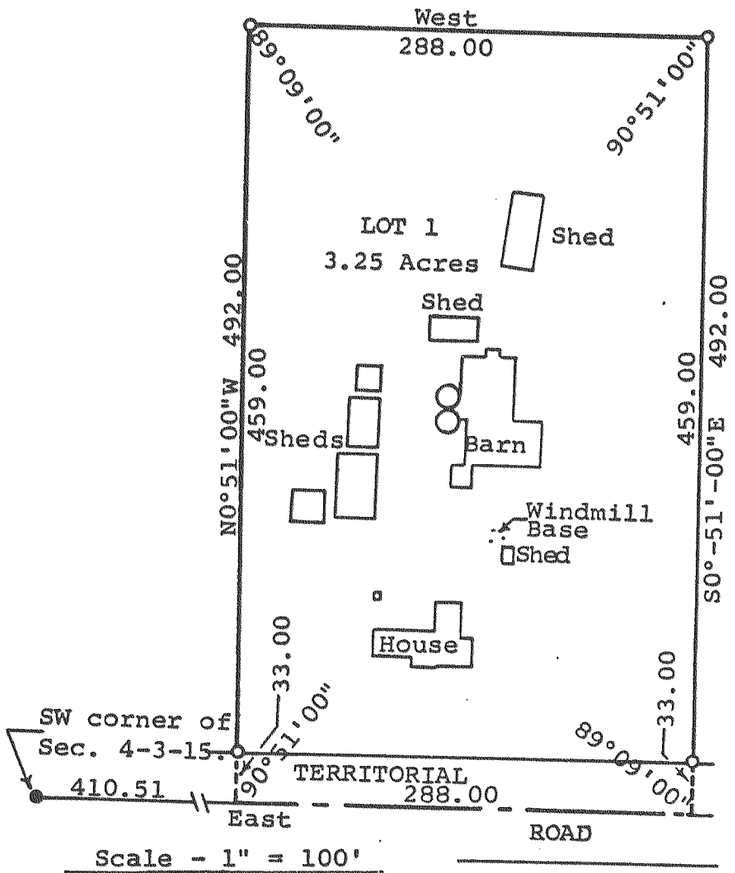

Scale - 1" = 100'

0 50 100 200

o = Iron Pipe - 1"X24" 1.13 lbs./ft.

● = P.K. Nail over Concrete Monument

CERTIFIED SURVEY MAP NO. 737

A PARCEL OF LAND LOCATED IN THE NW 1/4 OF SECTION 2, T 3 N, R 15 E, RICHMOND TOWNSHIP, WALWORTH COUNTY, WISCONSIN

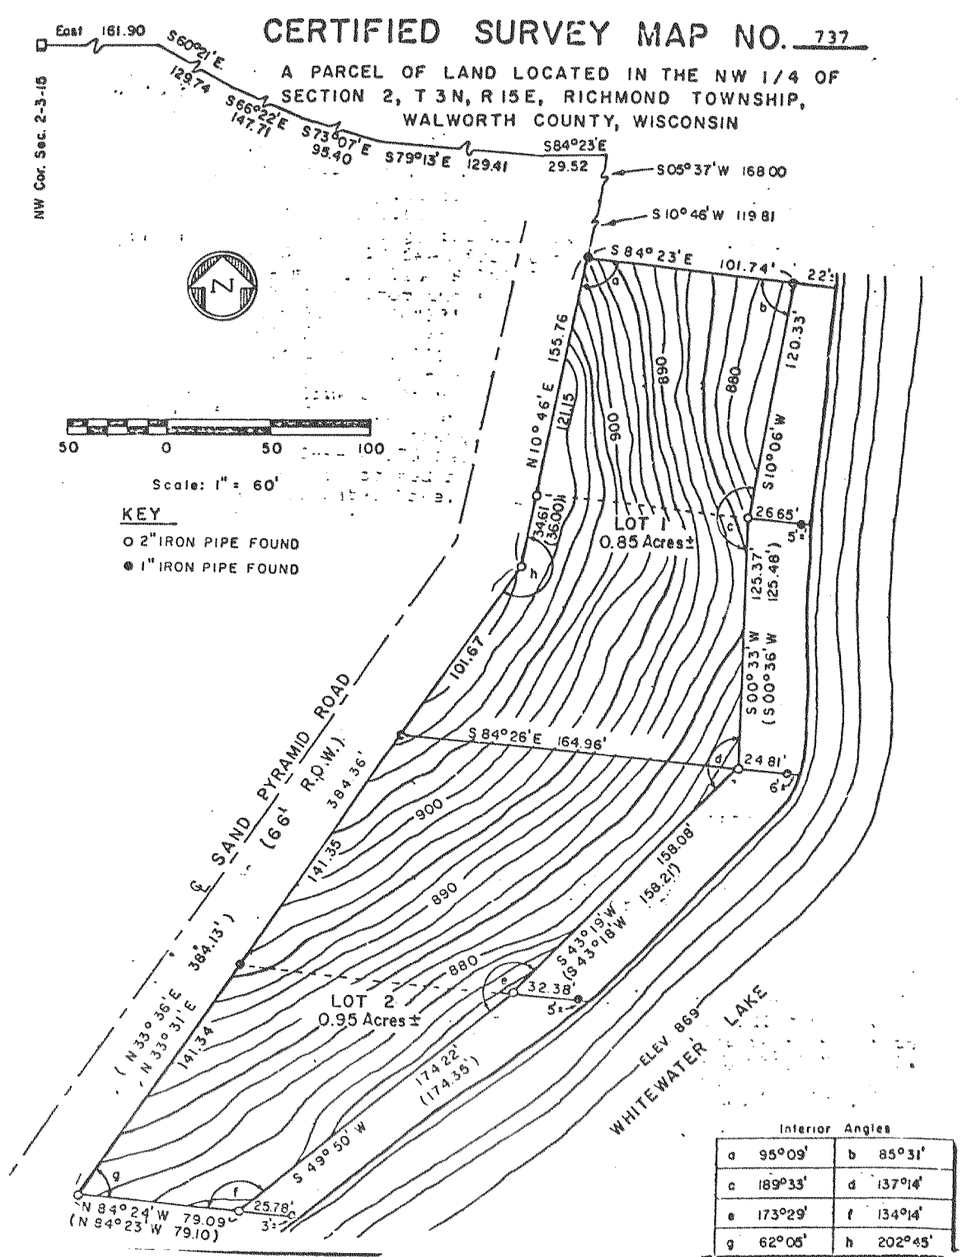

Interior Angles			
a	95°09'	b	85°31'
c	189°33'	d	137°14'
e	173°29'	f	134°14'
g	62°06'	h	202°45'

Date 10/5/77	Sheet Number 1 of 2
Job Number 7762	Reference FB 3

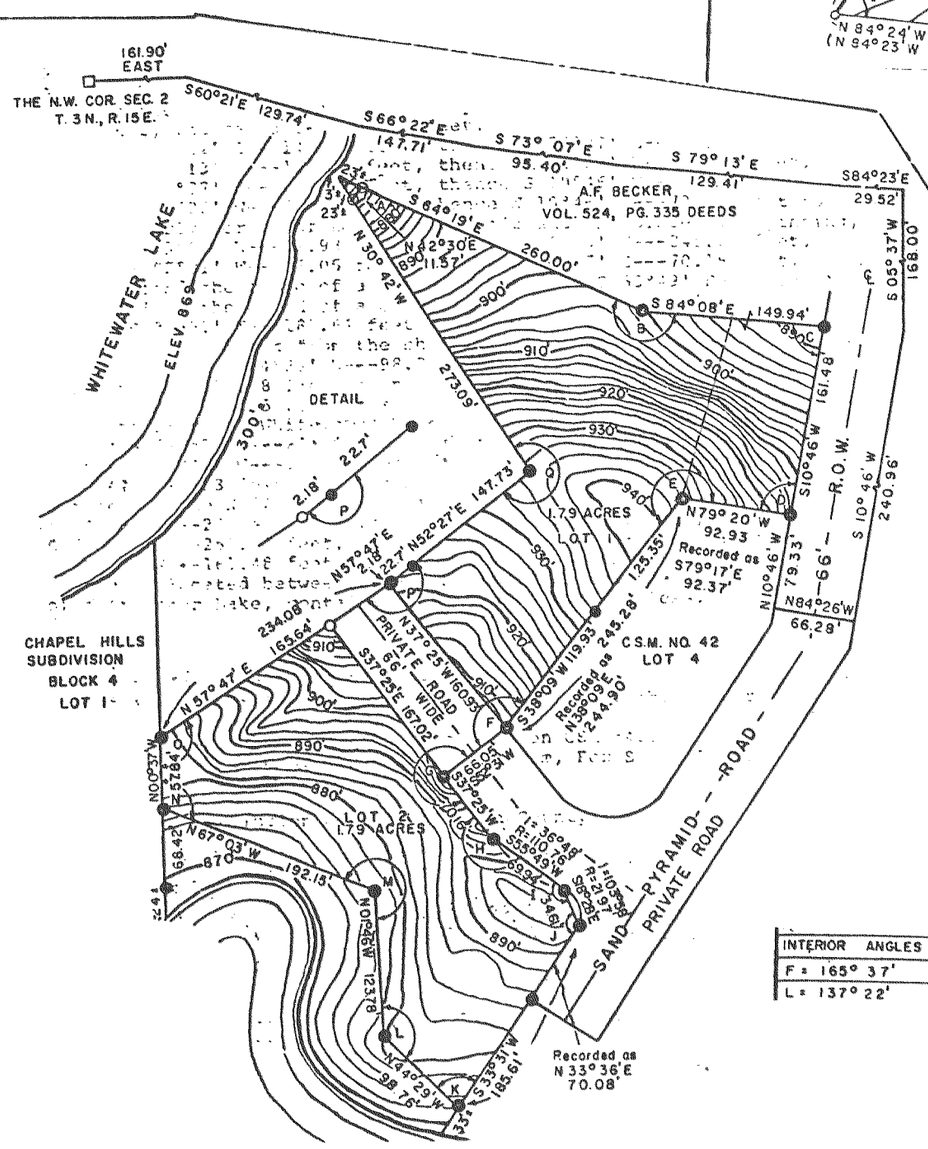

CERTIFIED SURVEY MAP NO. 746

A PARCEL OF LAND LOCATED IN THE NW 1/4 OF SECTION 2, T 3 N, R 15 E, RICHMOND TOWNSHIP, WALWORTH COUNTY, WISCONSIN.

NOTE: LOT LINE ADJUSTMENT
DOC. NO. 228764
VOL 558 PAGE 89

N

0 20 40 60 80 100
SCALE 1"=100'
2' CONTOUR INT.

KEY

● IRON PIPE FOUND

O IRON PIPE SET

Recorded as lines, F-G N52°34'E 66.00', G-H N37°26'W 69.98', H-I N53°56'W 69.92', I-J N18°25'W 34.59'.

INTERIOR ANGLES					
A = 33° 37'	B = 199° 49'	C = 85° 06'	D = 90° 06'	E = 242° 31'	
F = 165° 37'	G = 270° 00'	H = 196° 25'	I = 144° 38'	J = 127° 58'	K = 78° 00'
L = 137° 22'	M = 245° 12'	N = 113° 34'	O = 121° 36'	P = 185° 20'	Q = 125° 26'