CERTIFIED SURVEYS 1473, 1504, 1585 & 1605

TOWN OF RICHMOND

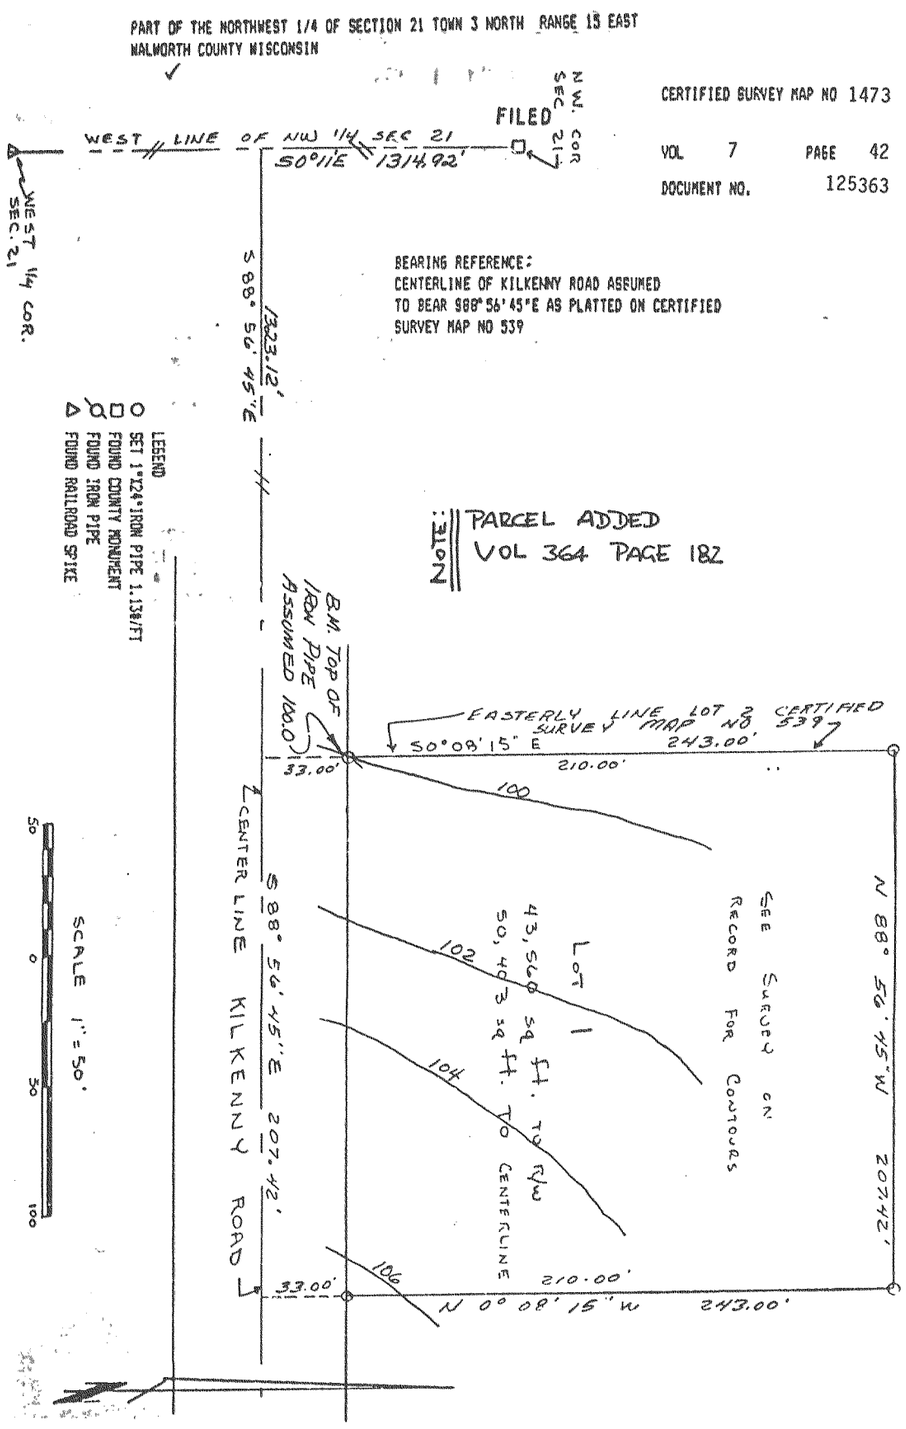

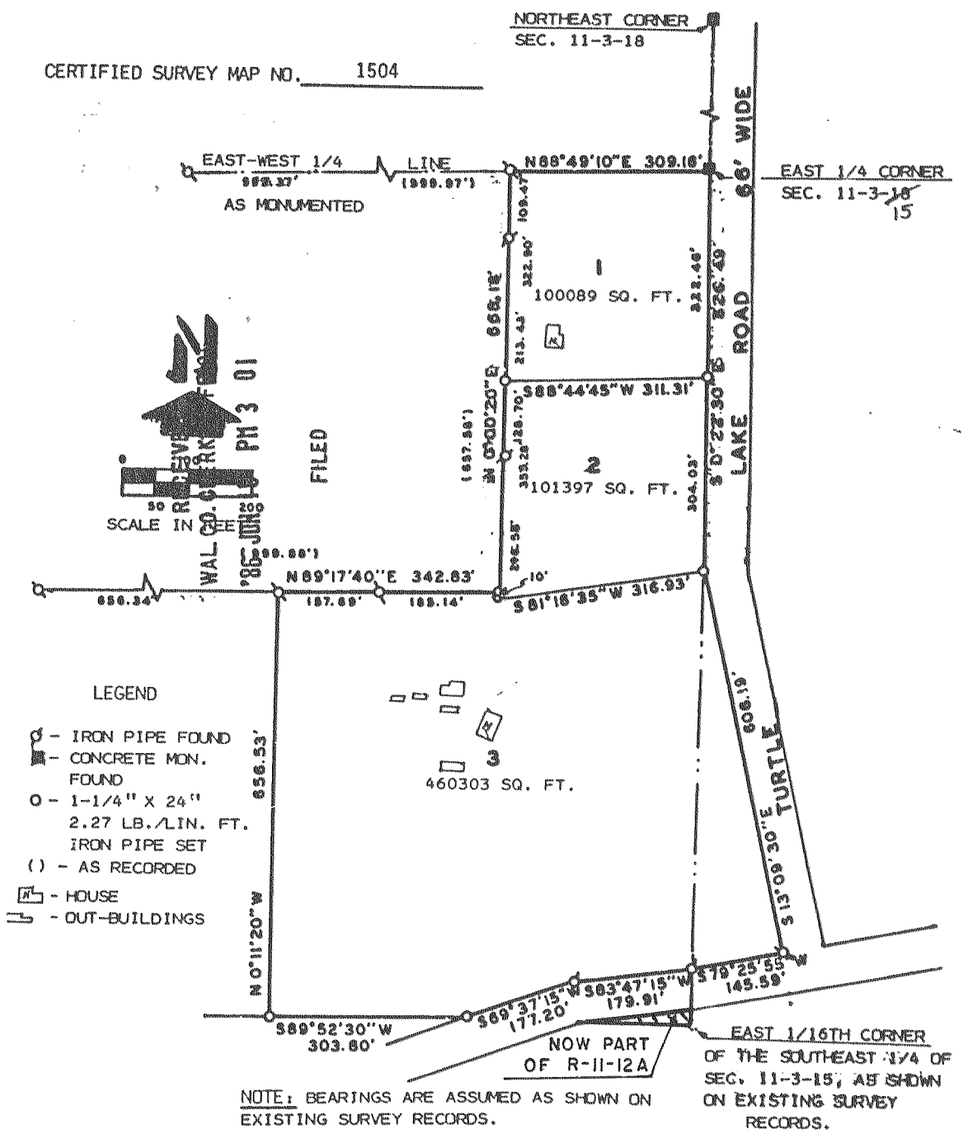

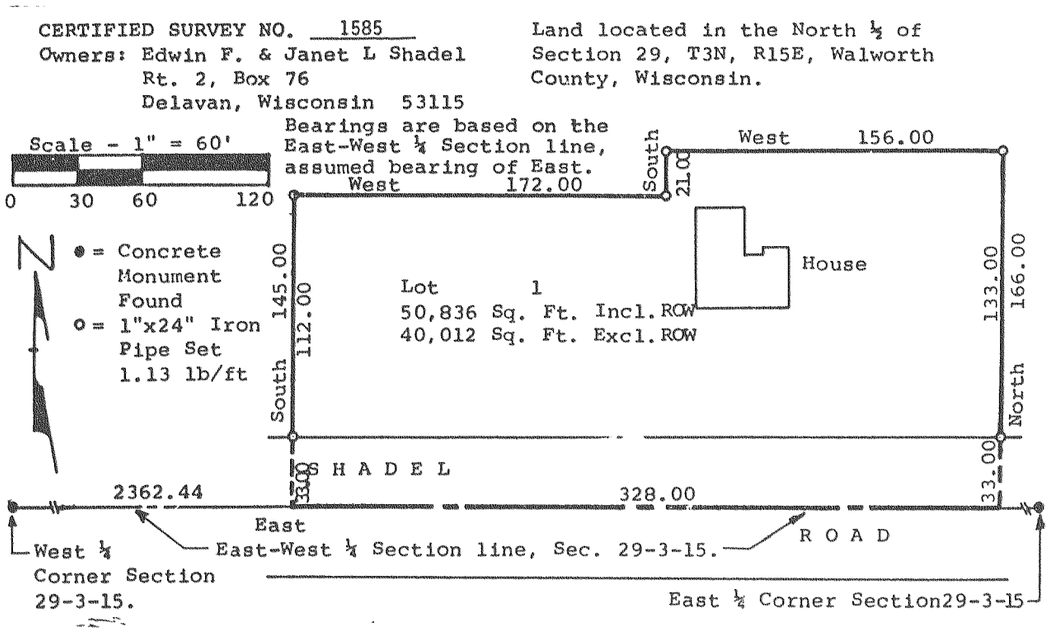

CERTIFIED SURVEY No. 1605
Owner: John F. Brandenburg
Rt. 1, Box 193
Delavan, Wis. 53115
Note: Existing sanitary system appears to be functioning. No evaluation as to meeting requirements for replacement system under ILHR-83 of Wis. Administrative Code.

A parcel of land located in the Southeast ¼ of Section 7, T3N, R15E, Walworth County, Wisconsin.

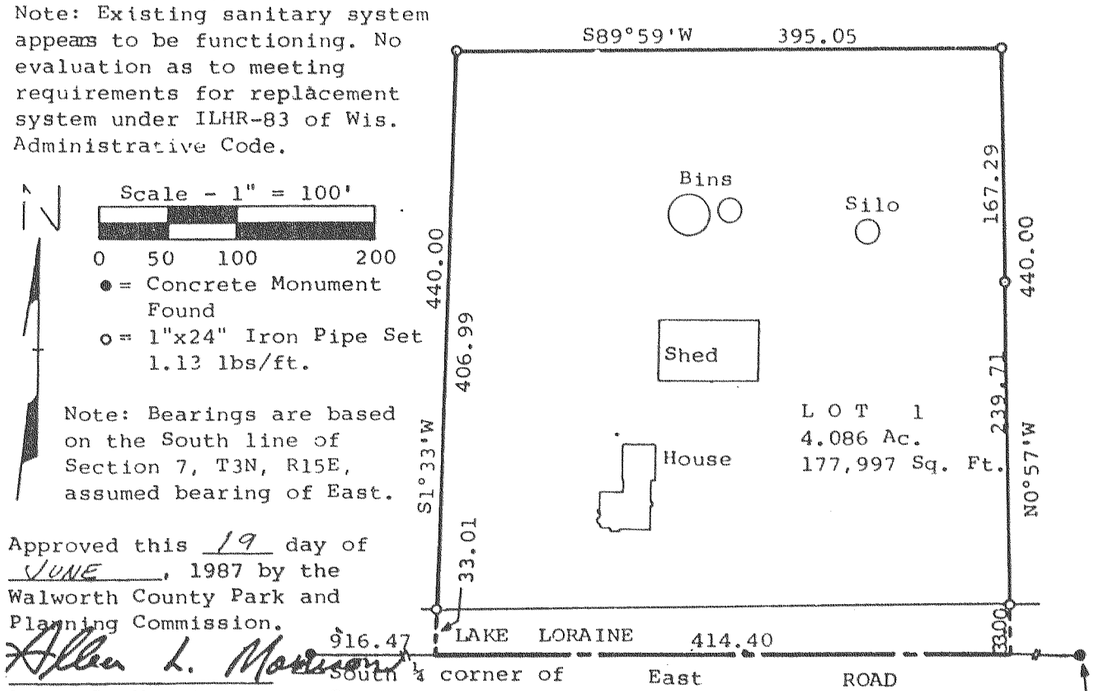

Approved this 19 day of JUNE, 1987 by the Walworth County Park and Planning Commission.

Allen L. Morrison

Allen L. Morrison,
Chairman.

CERTIFIED SURVEY OF:

A parcel of land located in the Southeast ¼ of Section 7, T3N, R15E, Walworth County, Wisconsin, described as follows: Commencing at the South ¼ corner of said Section 7; thence East, along the south line of said Section 7, 916.47 feet to the place of beginning; thence continue East, along said south line, 414.40 feet; thence N0°57'W, 440.00 feet; thence S89°59'W, 395.05 feet; thence S1°33'W, 440.00 feet to the place of beginning, containing 4.086 acres of land.

1-4-90