CERTIFIED SURVEYS 2147, 2152

TOWN OF RICHMOND

CERTIFIED SURVEY MAP No. 2147
Located in the SE ¼ and the NE ¼ of the SW ¼ of Section 35, T3N, R15E, Town of Richmond, Walworth County, Wisconsin

VOLUME 10 PAGE 185

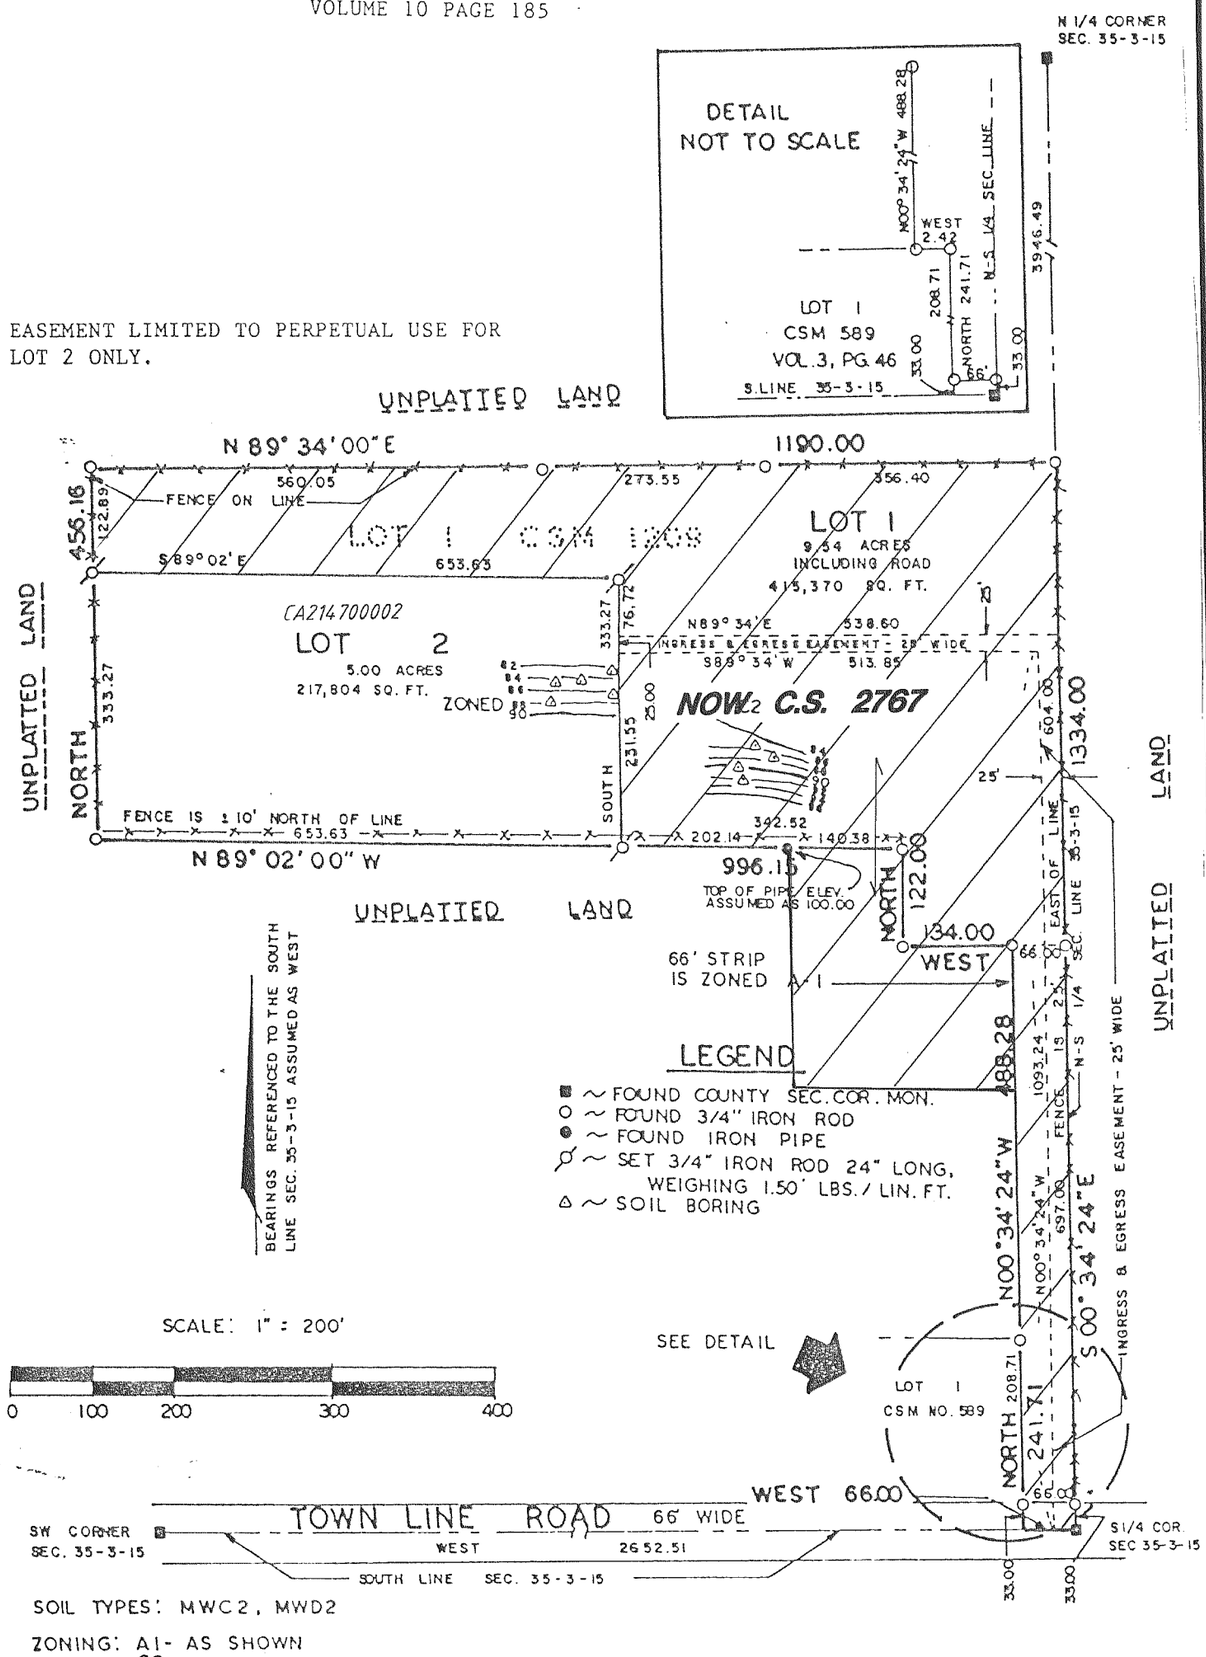

SOIL TYPES: MWC2, MWD2

ZONING: A1- AS SHOWN
C2

NOTE: FOR LOT LINE ADJUSTMENT SEE DOC # 280913, VOL 629, PAGE 1637

REVISIONS: 03/23/94
11/7/9

CERTIFIED SURVEY NO. 2152

RECORDED IN VOLUME 10 OF CERTIFIED SURVEY MAPS ON PAGE 94 AS DOCUMENT NO. 235014

LOCATED IN PART OF THE NORTHWEST 1/4 OF THE SOUTHWEST 1/4 AND PART OF THE SOUTHWEST 1/4 OF THE SOUTHWEST 1/4 OF SECTION 11, TOWN 3 NORTH, RANGE 15 EAST; RICHMOND TOWNSHIP, WALWORTH COUNTY, WISCONSIN;

LEGEND
- ⌀ = FOUND IRON REBAR STAKE
- ● = SET IRON REBAR STAKE 3/4" x 24" x 1.5 14/FT.
- □ = FOUND CONCRETE COUNTY MONUMENT
- ▽ = FOUND METAL RIGHT OF WAY POST
- (XXX) = RECORDED AS
- "B" = BARN
- "R" = RESIDENCE
- "G" = GARAGE
- "W" = WELL HOUSE
- "S" = SEPTIC
- ——+—— = WIRE FENCE
- ·····= OVERHEAD WIRES

SOILS: MpC2 - McHENRY SILT LOAM
CrE2 - CASCO - RODMAN COMPLEX
MpB - McHENRY SILT LOAM
CrD2 - CASCO - RODMAN COMPLEX
CeD2 - CASCO LOAM
MxD2 - MIAMI LOAM

DOCUMENT INTENDED TO CORRECT AND REPLACE CSM # 2136 REC. IN VOL. 10, ON P. 159, DOC. # 232231.
SAID DOCUMENT WAS INTENDED TO CORRECT AND REPLACE CSM #2128 REC. IN VOL. 10, P. 144, DOC. #231149

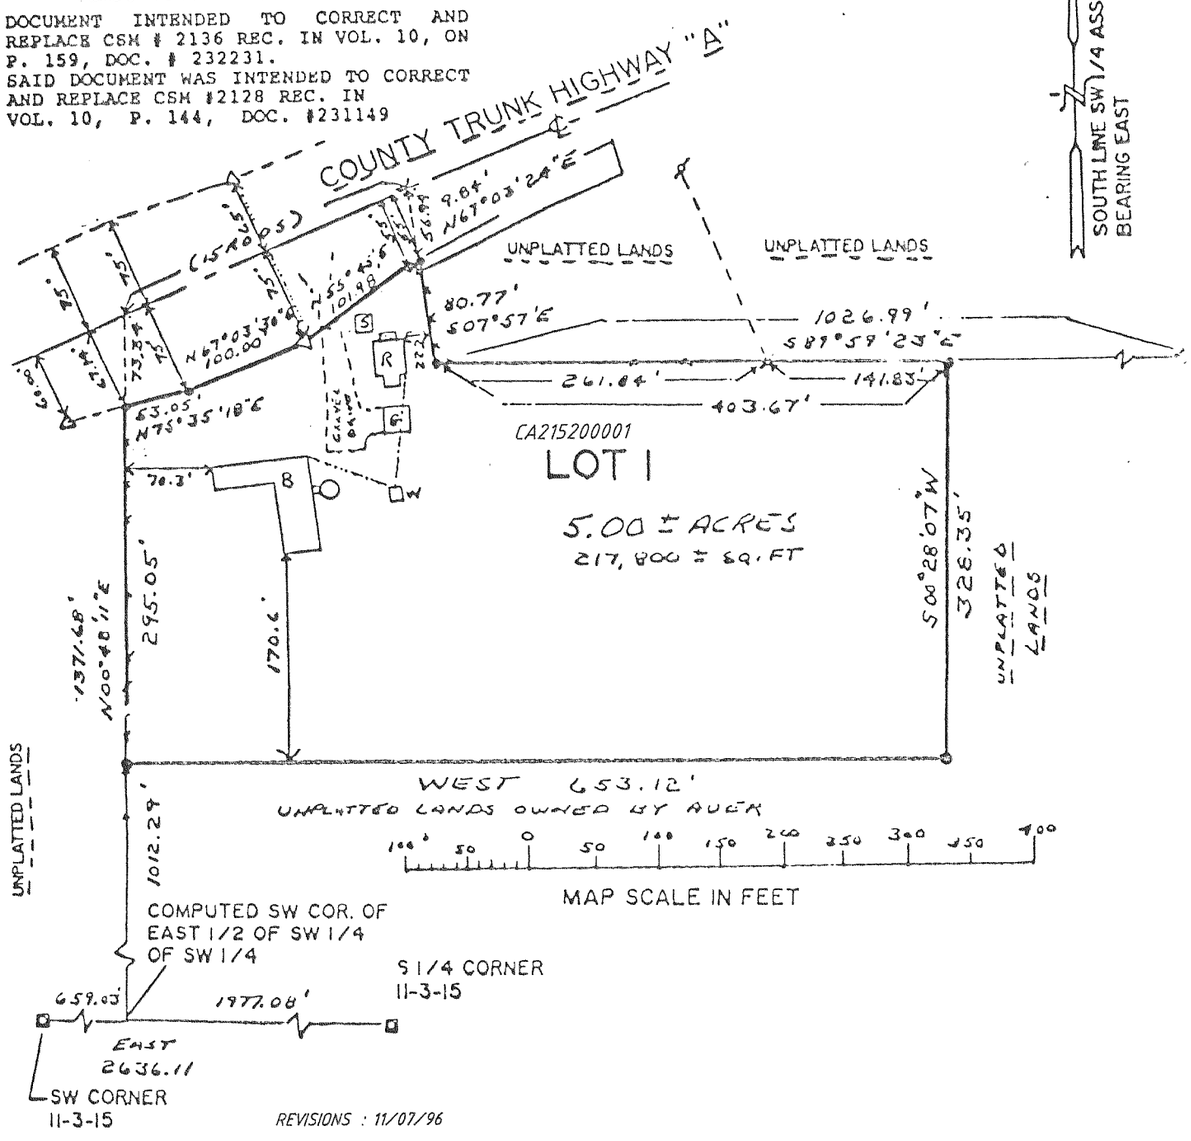

REVISIONS: 11/07/96