# CERTIFIED SURVEYS 2768, 2813



## TOWN OF RICHMOND

CERTIFIED SURVEY MAP No. 2768 Vol. 14
Page 158

Located in the Northwest 1/4 of the Northwest 1/4 of Section 21, Town 3 North, Range 15 East, Town of Richmond, Walworth County, Wisconsin.

Owner: Terry & Sharon Blakeley
W8866 Kilkenny Road
Delavan, Wisconsin. 53115

Surveyed by: JENSEN SURVEYING & MAPPING S.C.
45 South Wisconsin Street P.O. Box 322
Elkhorn, Wisconsin. 53121
Telephone & Facsimile: (414) 723-3434

Mapping date: Oct. 18, 1996.
Revised: Nov. 6, 1996.

Zoning: C-2

Soils: CrE2, CeC2, SeB.

Bearings referenced to the Wisconsin State Plane Coordinate System, South Zone.

Scale in Feet.
0' 100' 200' 400' 600'

### Legend

- ■ Found County Section Corner
- ø Found Iron Pipe
- ✖ Found Iron Rod
- o Set Iron Pipe
- ( ) Recorded Information
- ◇ Wood Fence Post

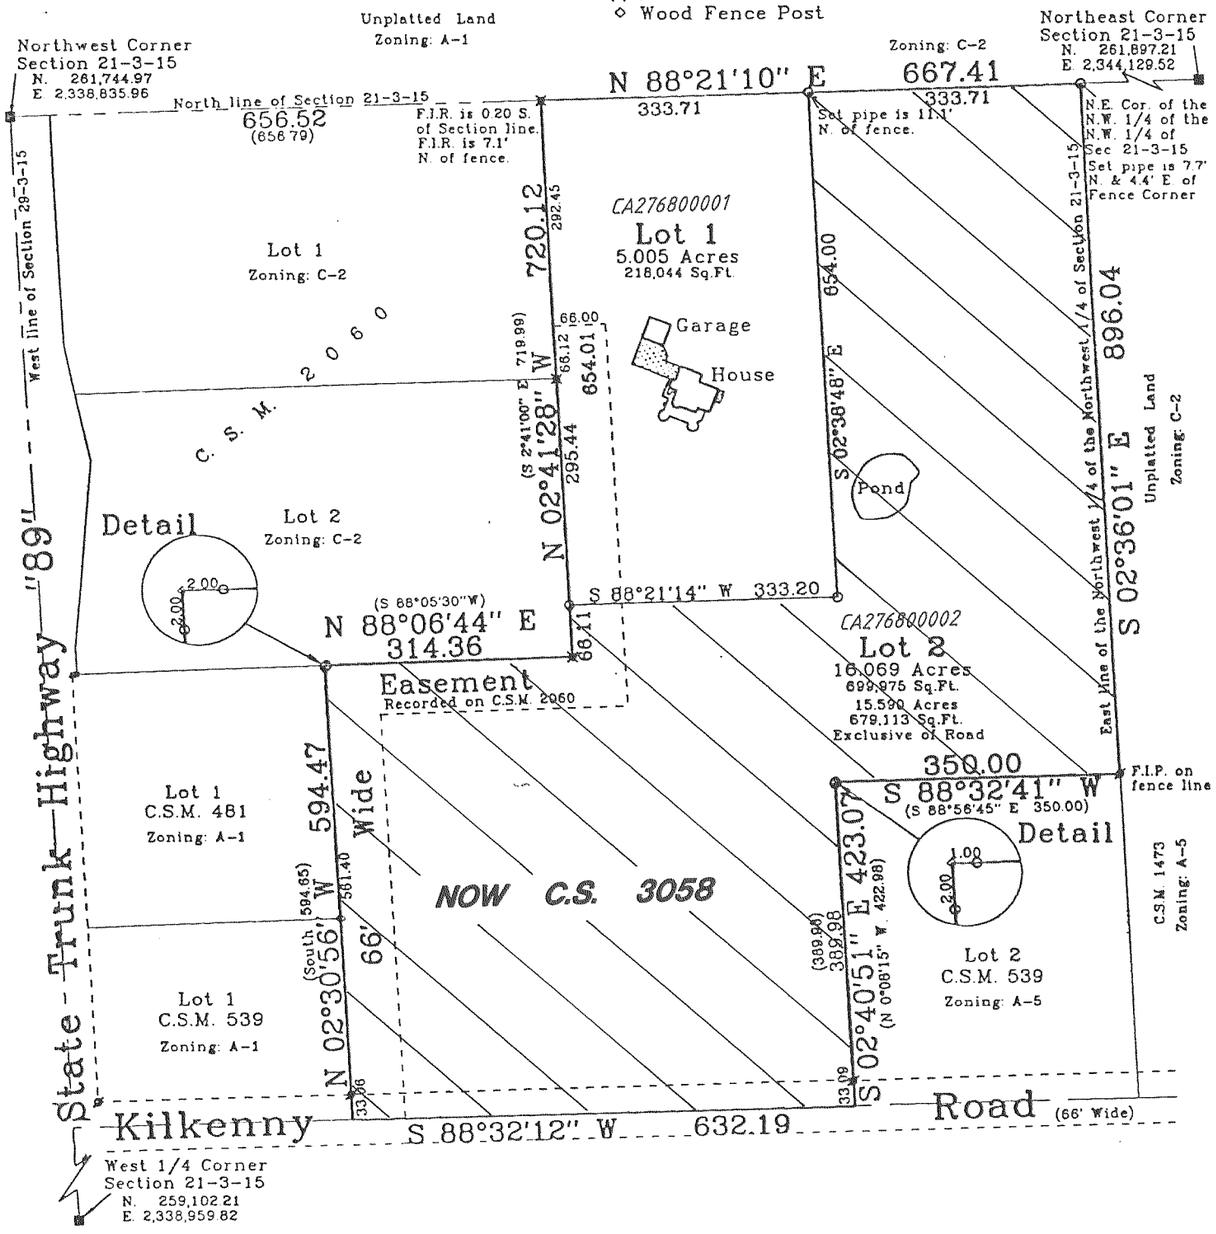


REVISIONS : 12/15/98

MAPPING DATE : 02/06/97

CERTIFIED SURVEY MAP NO. 2813
LOCATED IN THE NORTHWEST 1/4 OF THE NORTHWEST 1/4 AND THE SOUTHWEST 1/4 OF THE NORTHWEST 1/4 OF SECTION 32, T 3 N, R 15 E, WALWORTH COUNTY, WISCONSIN.

OWNED BY: DELANEY PARTNERSHIP
C/O THOMAS DELANEY
31 RIDGEWAY STREET
ELKHORN, WISCONSIN 53121

ZONED: A-1

SOIL TYPE: PLANO SILT LOAM

NOTE: EXISTING SANITARY SYETEM APPEARS TO BE FUNCTIONING. NO EVALUATION AS TO MEETING REQUIREMENTS FOR REPLACEMENT SYSTEMS UNDER ILHR-83 OF THE WISCONSIN ADMINISTRATIVE CODE.

BEARING REFERENCE: THE WEST LINE OF THE NORTHWEST 1/4 OF SECTION 32 WAS ASSUMED NORTH.

NOTE: LOT 1 IS A FARM SEPARATION, LOT 2 IS THE SEPARATION OF A SECOND RESIDENCE.

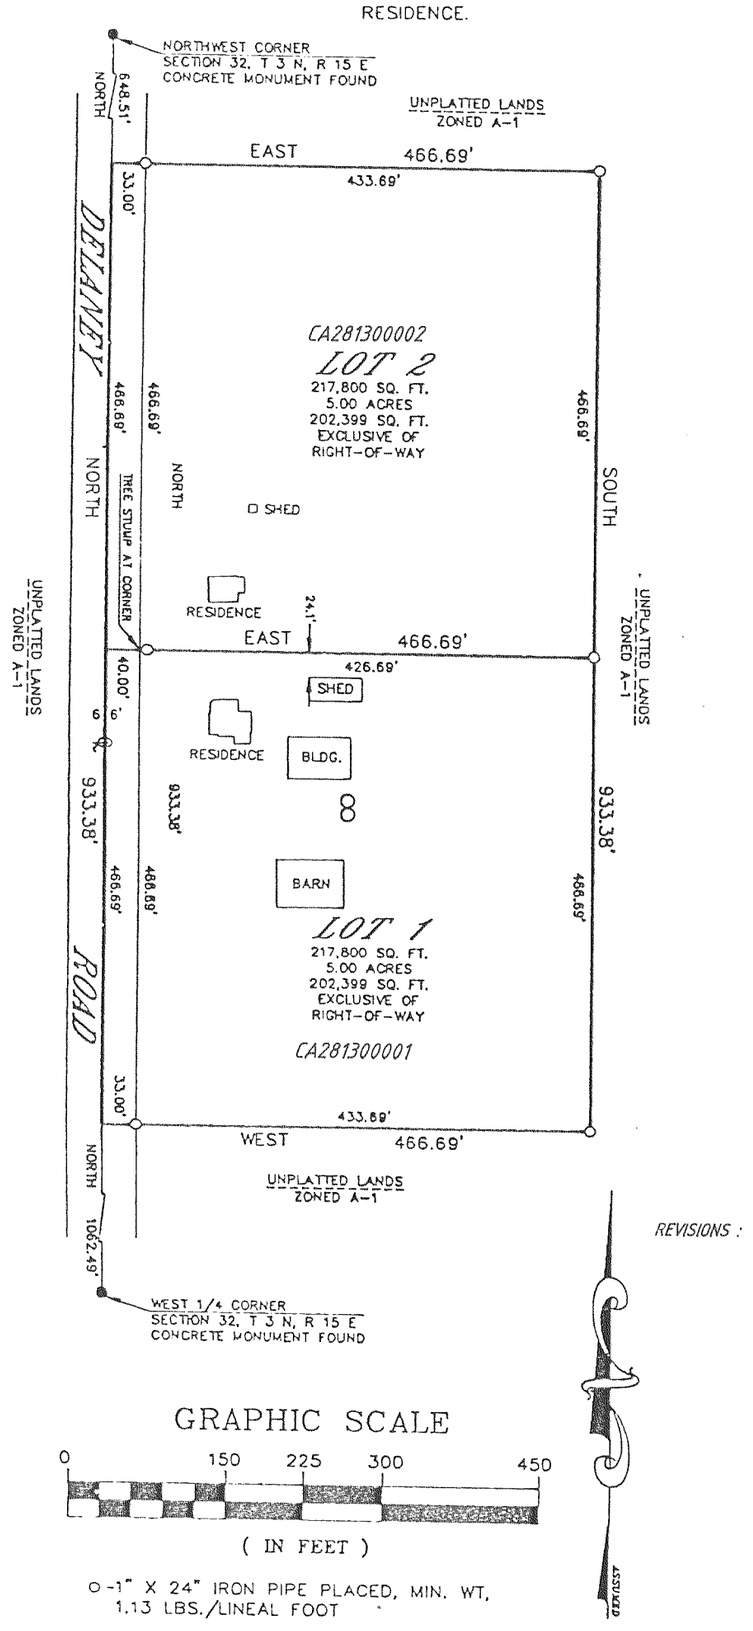


REVISIONS :

GRAPHIC SCALE
0 150 225 300 450
( IN FEET )

O -1" X 24" IRON PIPE PLACED, MIN. WT, 1.13 LBS./LINEAL FOOT