CERTIFIED SURVEYS 2776, 2789

TOWN OF SPRING PRAIRIE

CERTIFIED SURVEY NO. 2776

RECORDED IN VOLUME 14 OF CERTIFIED SURVEY MAPS ON PAGE 173 AS DOCUMENT NO. 344130

LOCATED IN THE NW 1/4 & NE 1/4 of the SW 1/4 SEC. 17, TOWN 3 NORTH, RANGE 18 EAST WALWORTH COUNTY, WISCONSIN

A REDIVISION OF LOT 2 CSM 2425

OWNER: MICHAEL & CANDACE LEATHERS
2211 N. NEWHALL
MILWAUKEE, WI. 53202

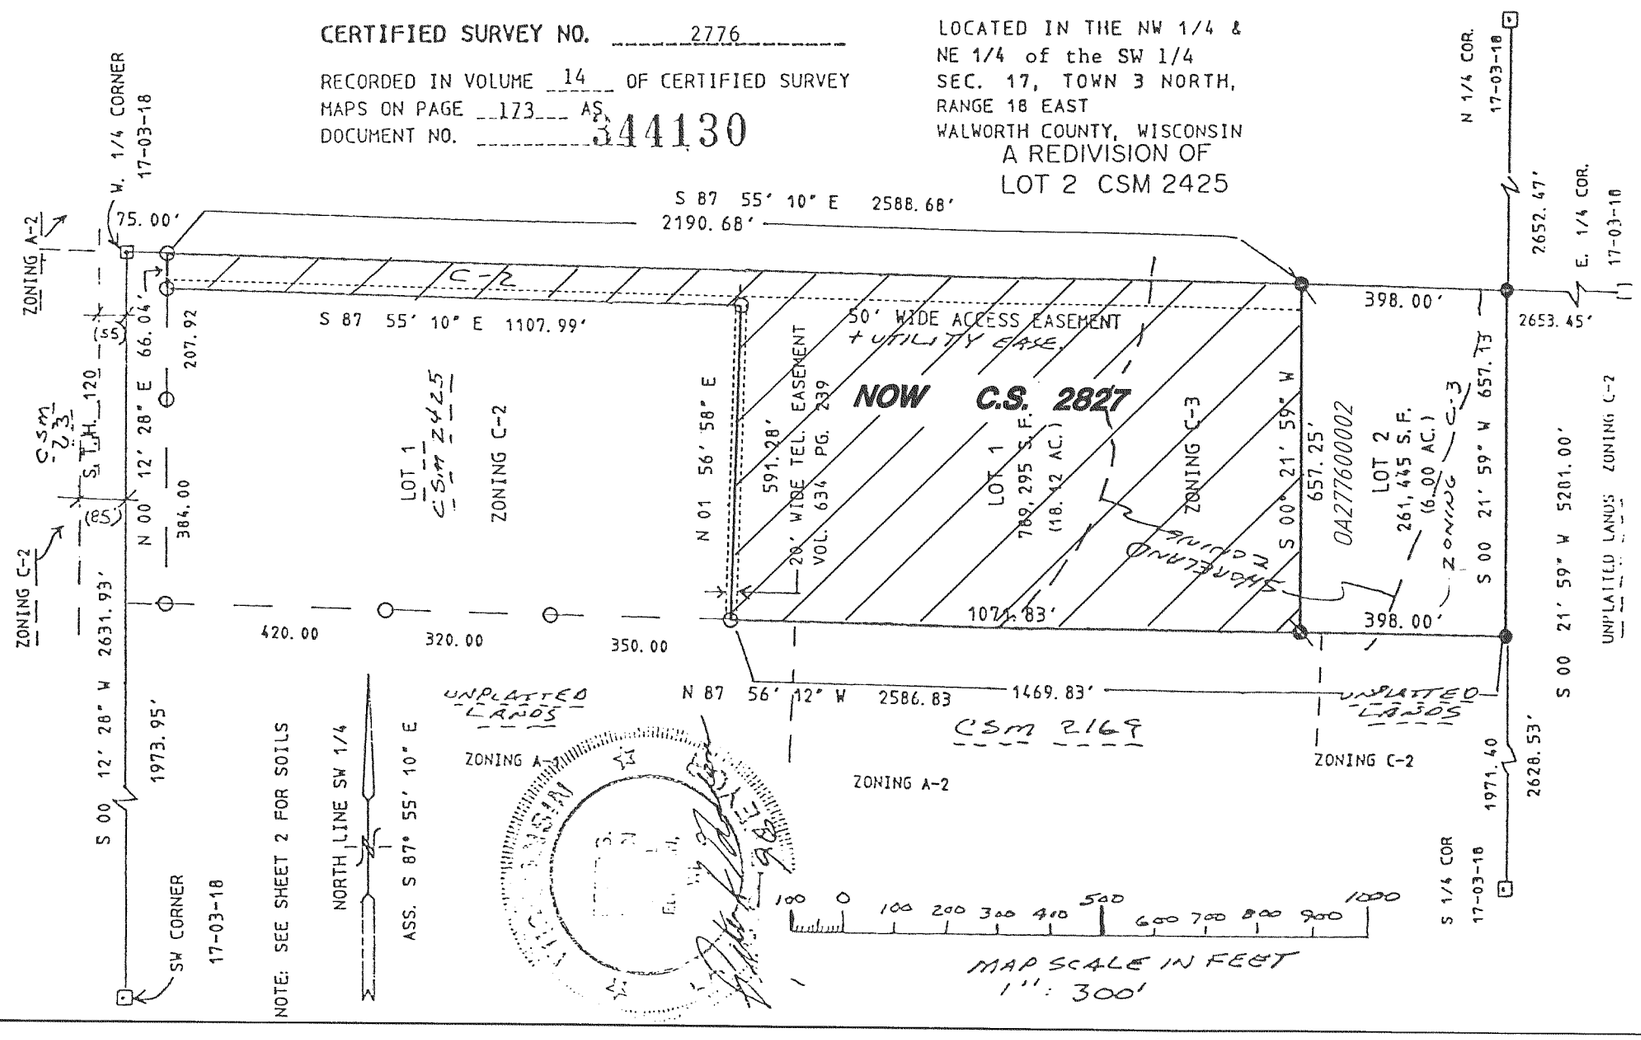

REVISIONS : 04/02/97

LEGEND

- ● = SET IRON REBAR STAKE 3/4" X 24" X 1.13 lbs./ft.
- ⊡ = FOUND CONCRETE COUNTY MONUMENT
- ● = FOUND IRON REBAR STAKE 3/4" DIA.
  FOUND IRON SOLID BAR STAKE 1.3" DIA
- (XXX) = RECORDED AS

CERTIFIED SURVEY MAP NO. 2789

BEING A PART OF THE SOUTHWEST 1/4 OF THE NORTHWEST 1/4 OF SECTION 20, TOWN 3 NORTH, RANGE 18 EAST, IN THE TOWN OF SPRING PRAIRIE, COUNTY OF WALWORTH, STATE OF WISCONSIN.

LEGEND:
o-Denotes No. 6 Rebar, 3/4" Dia., 24" Long, 1.50 lbs/ln.ft., W/cap

BEARING SYSTEM IS BASED ON THE WEST LINE OF SAID 1/4 SECTION, ASSUMED TO BEAR NORTH.

NOTE: THIS WILL CREATE THE SECOND RESIDENCE ON THE EXISTING FARM
SOILS: Ww,Cw,CeD2,CeC2,Sm
Zoning: A-1, C-4

REVISIONS :
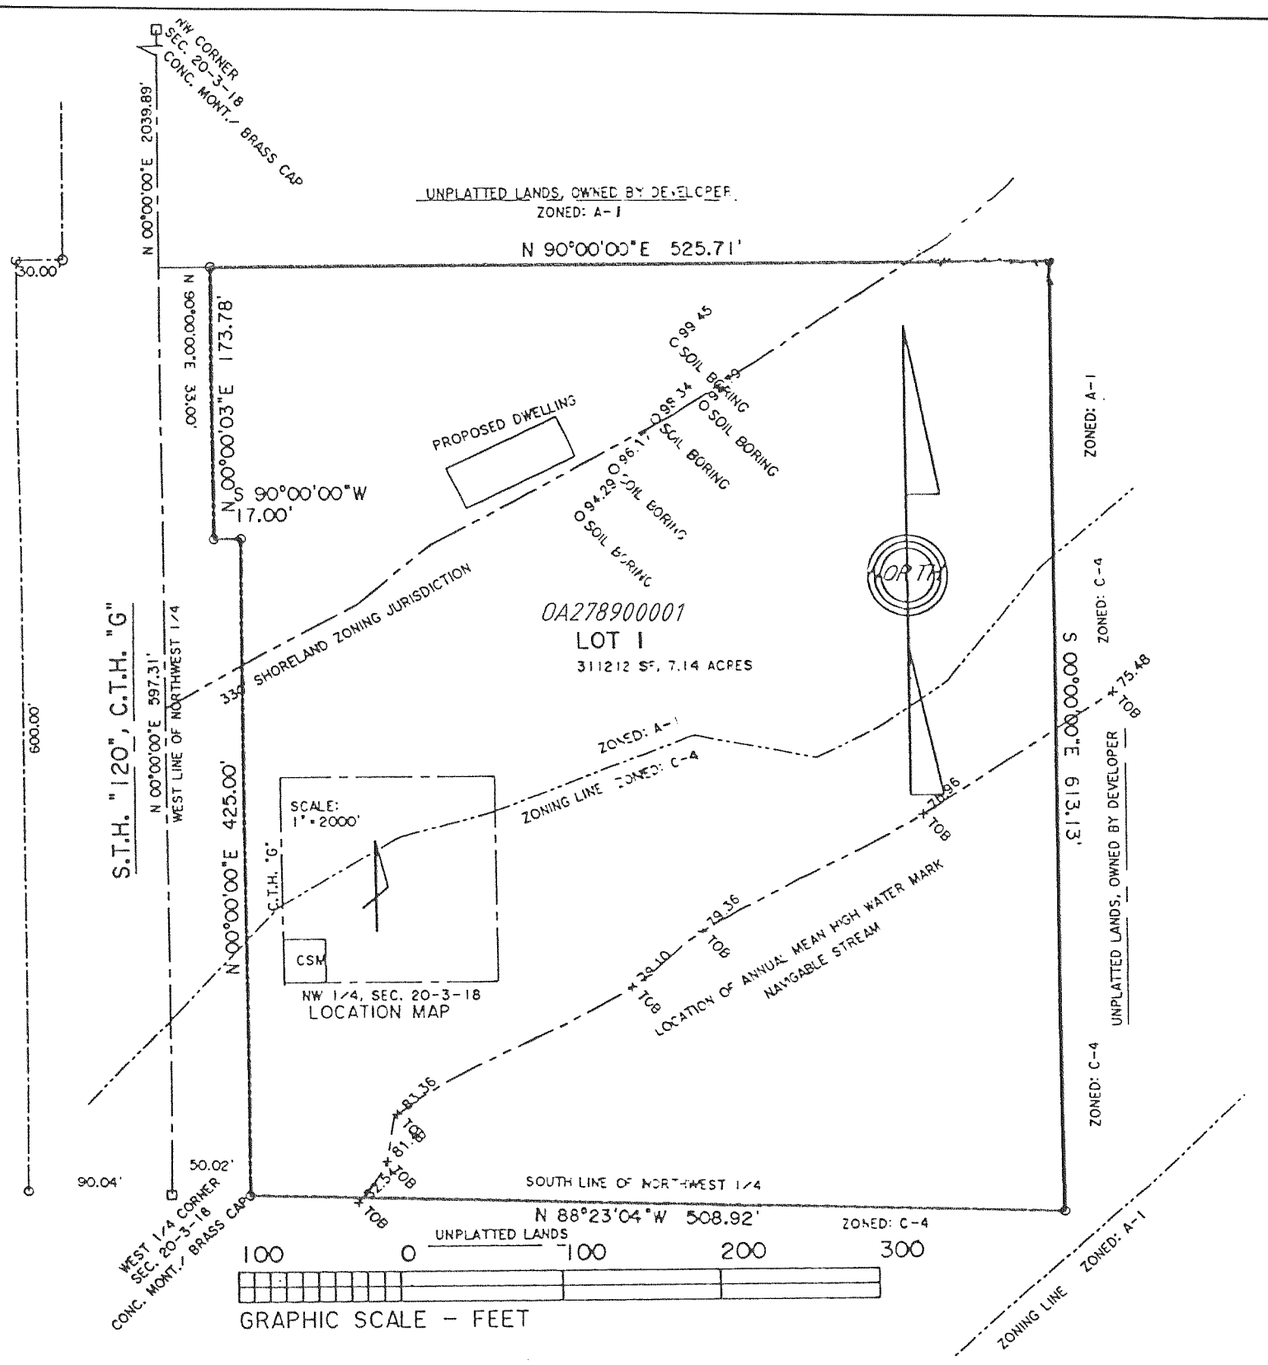
MAPPING DATE : 01/07/97