CERTIFIED SURVEYS 2962, 3001

TOWN OF SPRING PRAIRIE

CERTIFIED SURVEY MAP NO. 2962

PART OF THE NORTHEAST 1/4 AND THE SOUTHEAST 1/4 OF THE SOUTHEAST 1/4 OF SECTION 3, TOWN 3 NORTH, RANGE 18 EAST OF THE FOURTH PRINCIPAL MERIDIAN, TOWN OF SPRING PRAIRIE, WALWORTH COUNTY, WISCONSIN.

OWNER/SUBDIVIDER: CHARLOTTE KREFT
2786 MAIN STREET
EAST TROY, WI 53120

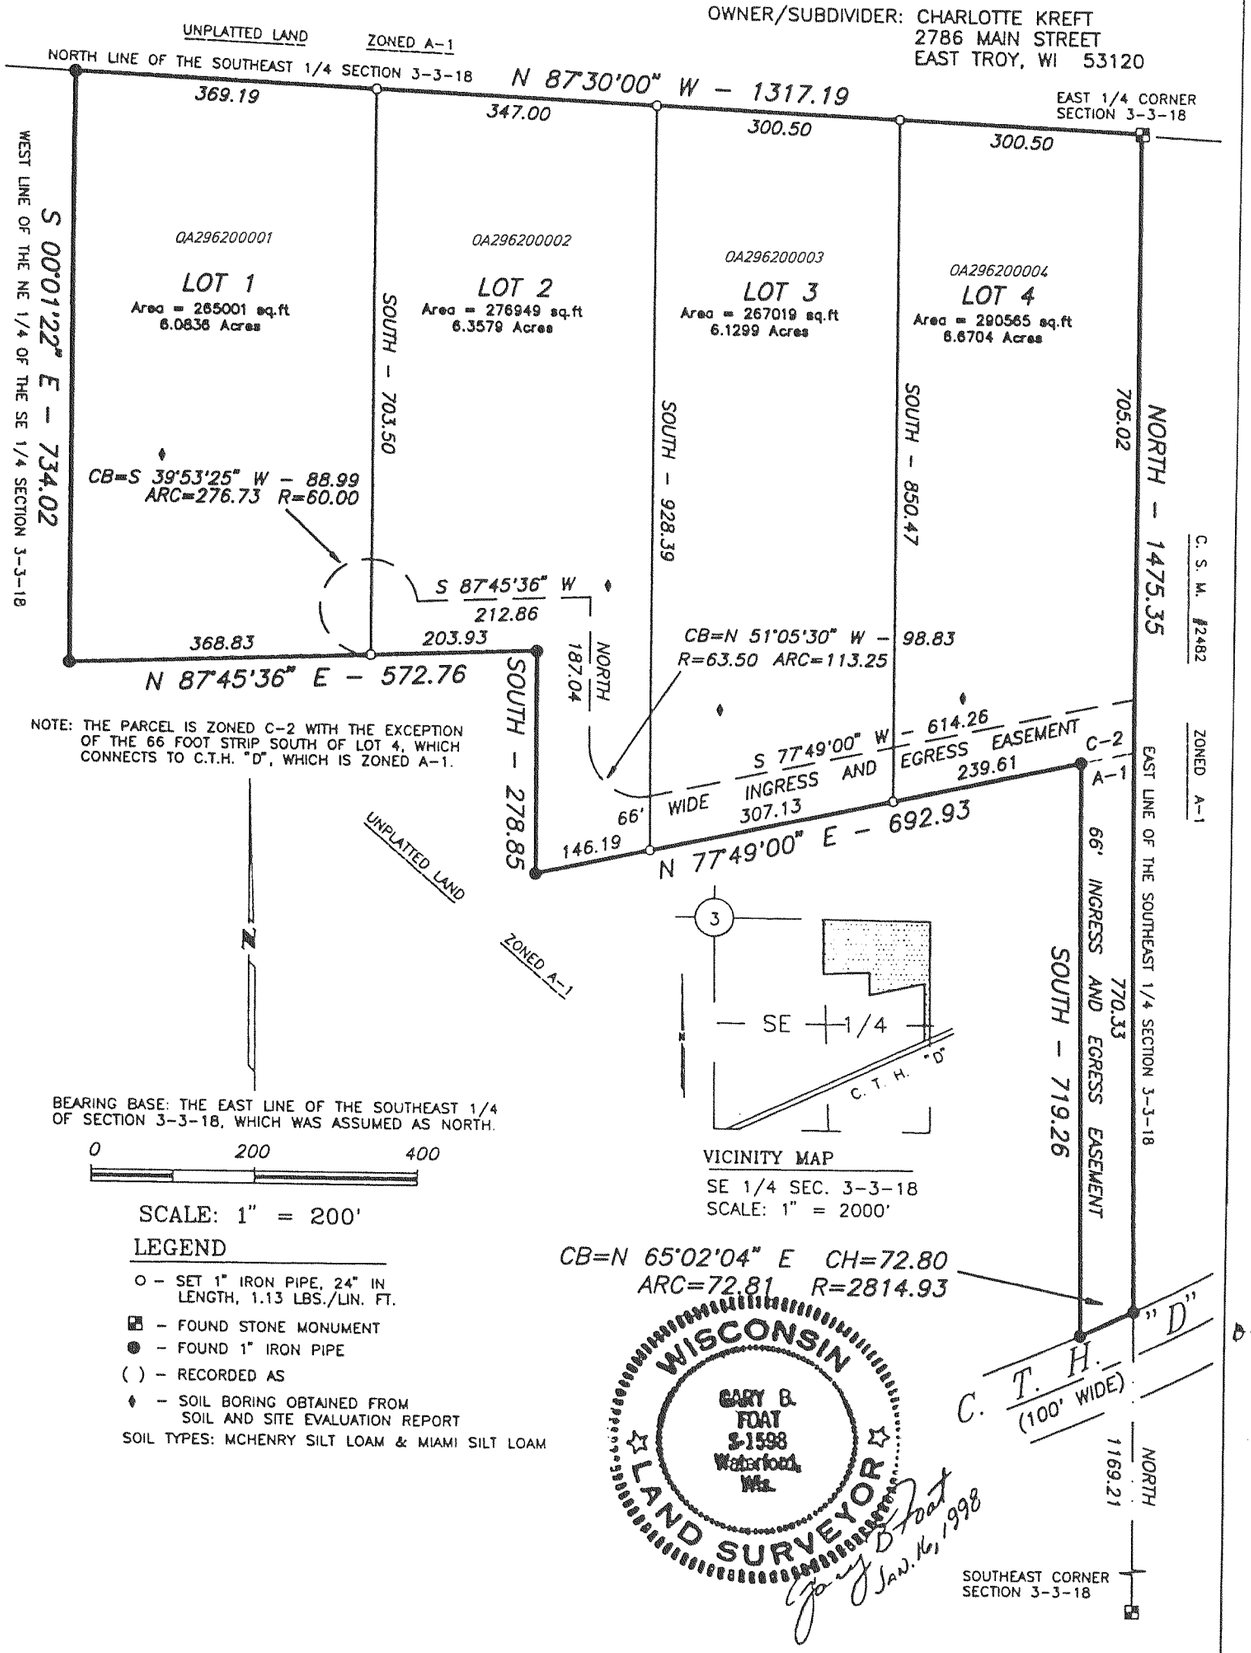

LEGEND

- O – SET 1" IRON PIPE, 24" IN LENGTH, 1.13 LBS./LIN. FT.
- ■ – FOUND STONE MONUMENT
- ● – FOUND 1" IRON PIPE
- ( ) – RECORDED AS
- ♦ – SOIL BORING OBTAINED FROM SOIL AND SITE EVALUATION REPORT

SOIL TYPES: MCHENRY SILT LOAM & MIAMI SILT LOAM

REVISIONS :

MAPPING DATE : 07/15/98

CERTIFIED SURVEY MAP NO. 3001

BEING PART OF THE SOUTHEAST 1/4 OF THE SOUTHWEST 1/4 OF SECTION 27, TOWNSHIP 3 NORTH, RANGE 18 EAST OF THE FOURTH PRINCIPAL MERIDIAN, IN THE TOWN OF SPRING PRAIRIE, COUNTY OF WALWORTH AND STATE OF WISCONSIN.

PREPARED FOR: KERRY AND SANDRA A. JENKINS
W. 1138 STATE ROAD "11"
BURLINGTON, WI 53105

SOILS: MpB, MpC
ZONED: A-2

PREPARED BY: B.W. SURVEYING, INC.
412 N. PINE STREET
BURLINGTON, WI 53105
(414)-767-0225
JOB NO. 3511

LEGEND

- ⊕ FOUND WALWORTH COUNTY STANDARD MONUMENT (BRASS CAPPED)
- ● SET 1" X 24" IRON PIPE WEIGHING NOT LESS THAN 1.13 POUNDS PER LINEAL FOOT.

NOTE: THIS IS A FARM SEPARATION

NOTE: EXISTING SANITARY SYSTEM APPEARS TO BE FUNCTIONING. NO EVALUATION AS TO MEETING REQUIREMENTS FOR REPLACEMENT SYSTEM UNDER COM-83 OF WISCONSIN ADMINISTRATIVE CODE.

BEARINGS HEREON RELATE TO GRID NORTH OF THE WISCONSIN STATE PLANE COORDINATE SYSTEM (SOUTH ZONE).

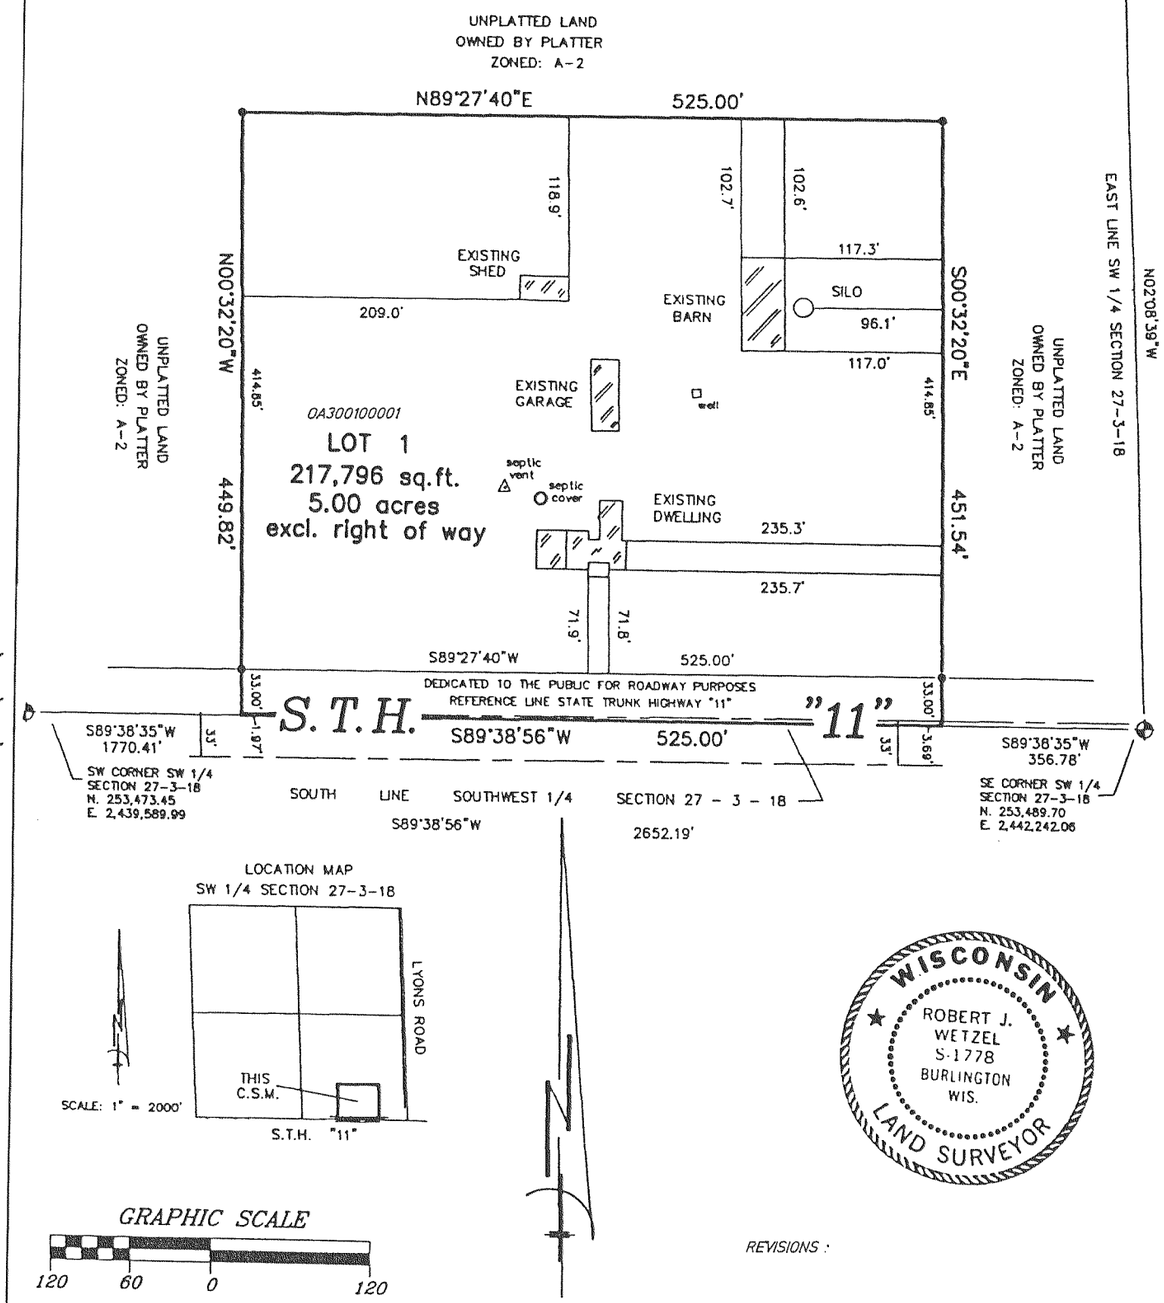

LOCATION MAP
SW 1/4 SECTION 27-3-18

GRAPHIC SCALE

120 60 0 120

SCALE: 1" = 120'

REVISIONS :