SPRING PRAIRIE – C.S. 2055, 2088, 2104

CERTIFIED SURVEY MAP NO. 2055 VOL. 10 PAGES 5 & 6

A PARCEL OF LAND LOCATED IN THE SOUTHEAST 1/4 OF THE NORTHEAST 1/4 OF SECTION 9, TOWN 3 NORTH, RANGE 18 EAST, TOWN OF SPRING PRAIRIE, WALWORTH COUNTY, WISCONSIN.

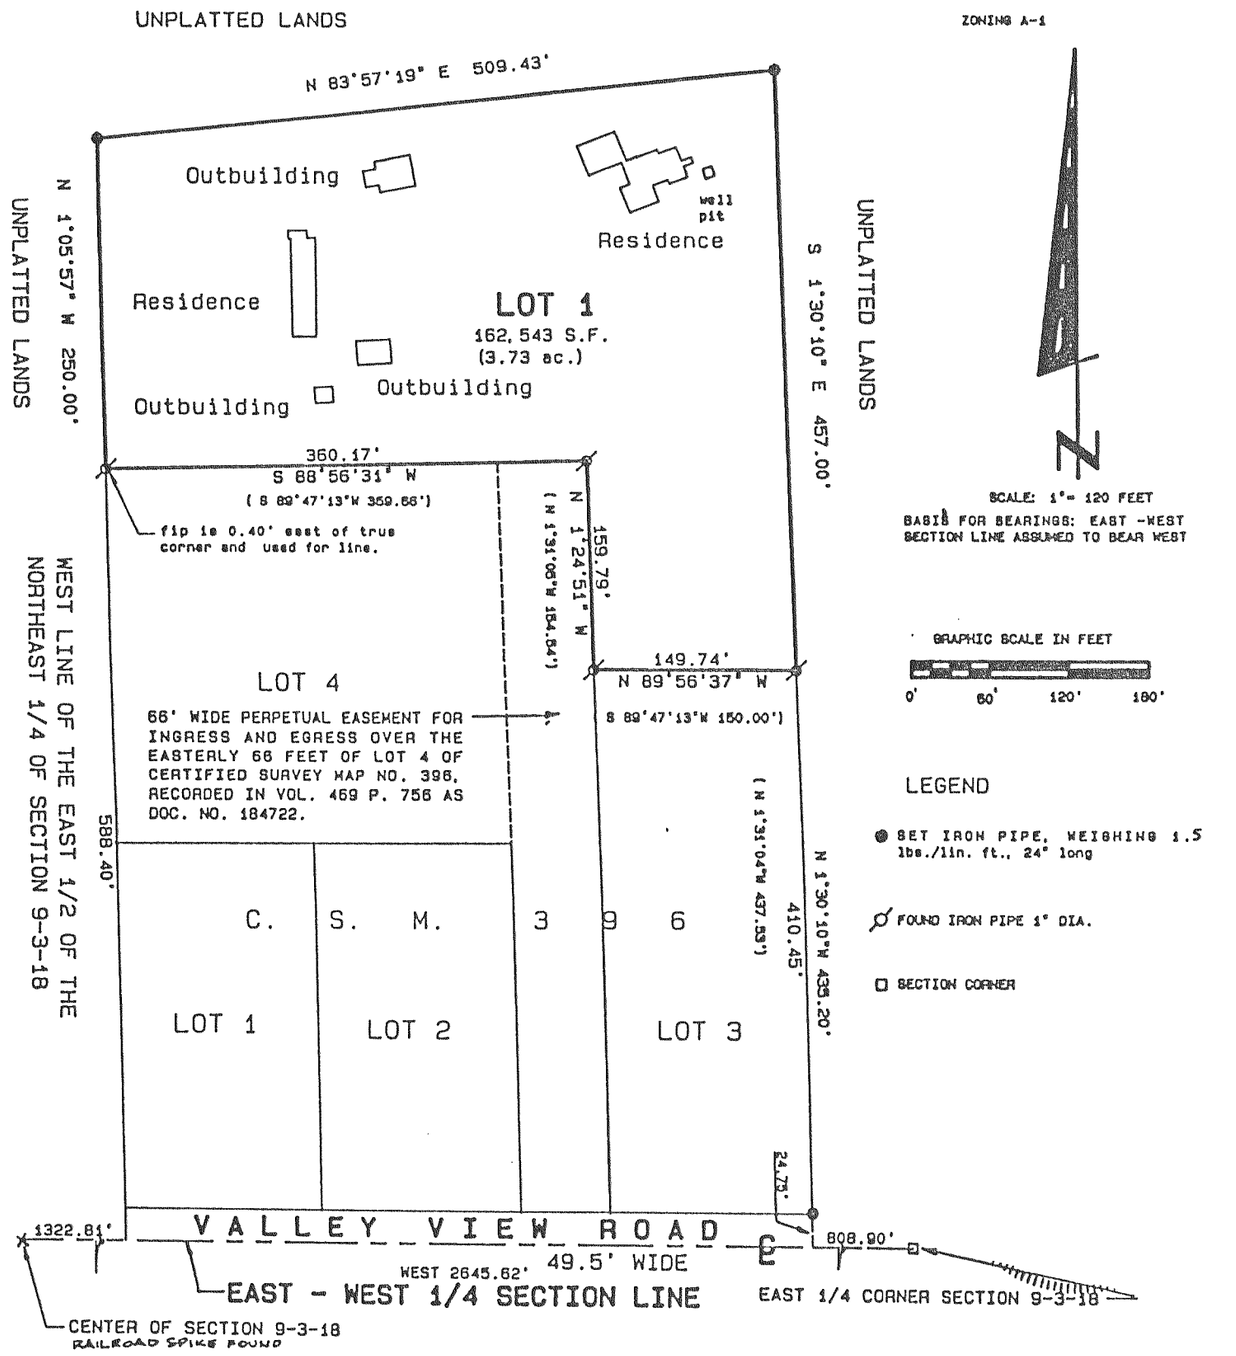

CERTIFIED SURVEY MAP NO. 2088

LOCATED IN THE NORTH 1/2 OF THE SOUTHEAST 1/4 OF SECTION 31, T 3 N, R 18 E, WALWORTH COUNTY, WISCONSIN.

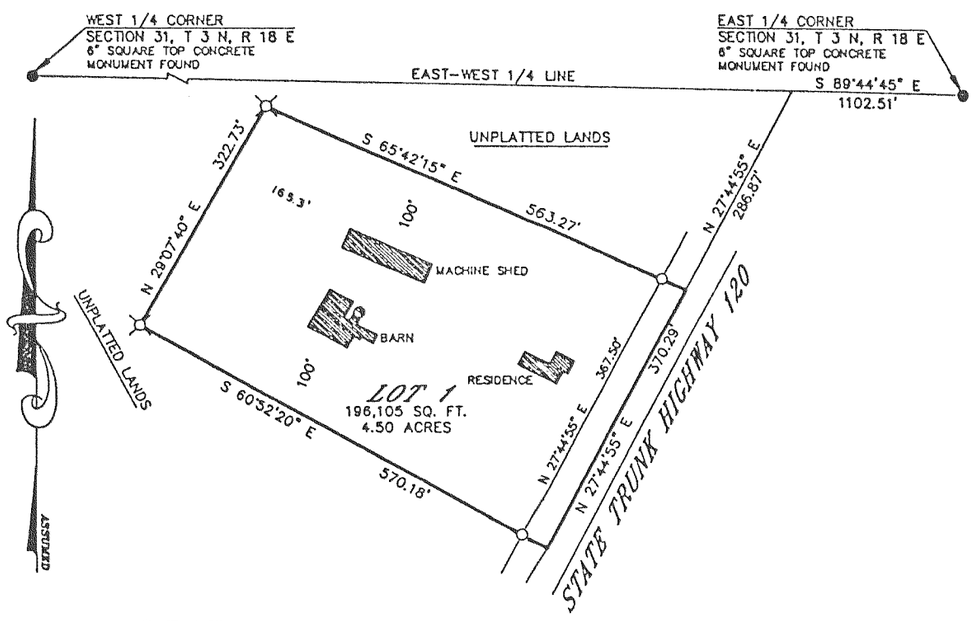

GRAPHIC SCALE

0 200 300 400 600

(IN FEET)

ZONED: A-1

BEARING REFERENCE: THE EAST-WEST 1/4 LINE OF SECTION 31 WAS ASSUMED S89°44'45"E.

NOTE: THIS CERTIFIED SURVEY MAP IS A FARM SEPARATION.

O -1" X 24" IRON PIPE PLACED, MIN. WT. 1.13 LBS./LINEAL FOOT

-1 7/8" x 24" IRON PIPE PLACED, MIN. WT. 2.72 LBS./LINEAL FOOT

CERTIFIED SURVEY MAP NO. 2104

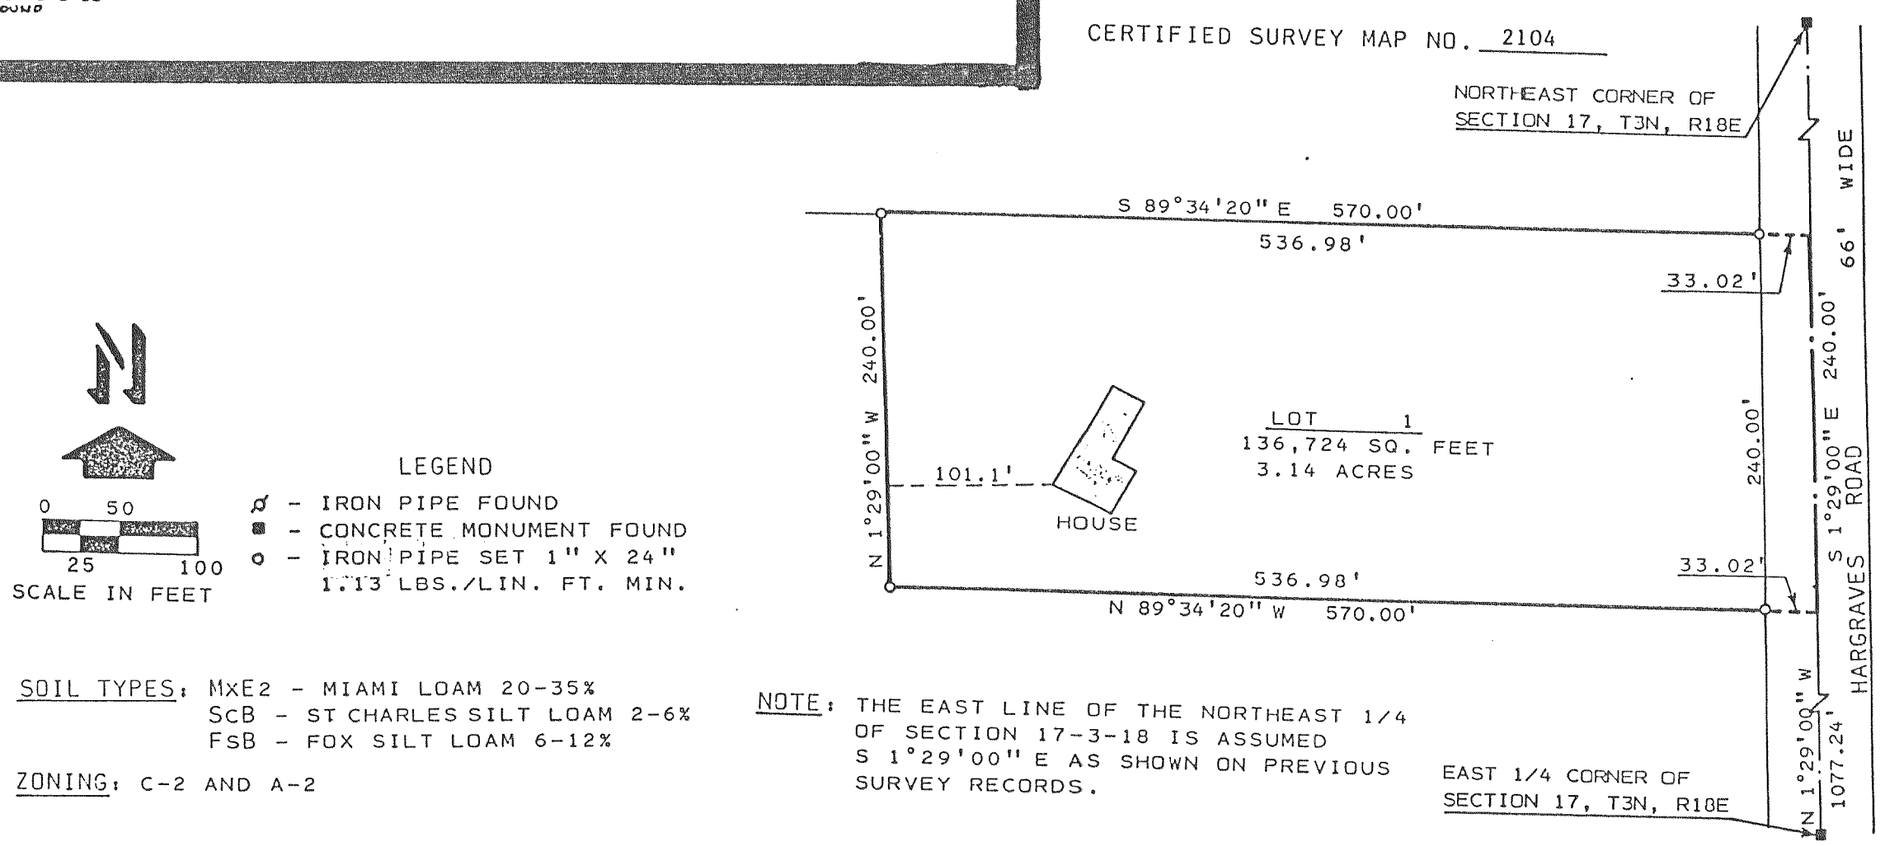

LEGEND

- ø – IRON PIPE FOUND
- ■ – CONCRETE MONUMENT FOUND
- o – IRON PIPE SET 1" X 24" 1.13 LBS./LIN. FT. MIN.

SOIL TYPES: MxE2 – MIAMI LOAM 20-35%
ScB – ST CHARLES SILT LOAM 2-6%
FsB – FOX SILT LOAM 6-12%

ZONING: C-2 AND A-2

NOTE: THE EAST LINE OF THE NORTHEAST 1/4 OF SECTION 17-3-18 IS ASSUMED S 1°29'00" E AS SHOWN ON PREVIOUS SURVEY RECORDS.