CERTIFIED SURVEYS 2109, 2110

TOWN OF SPRING PRAIRIE

WALWORTH COUNTY CERTIFIED SURVEY MAP NO. 2109

Part of the Southwest 1/4 of the Northwest 1/4 of Section 24, Town 3 North, Range 18 East of the Fourth Principal Meridian, Town of Spring Prairie, County of Walworth, State of Wisconsin.

VOLUME 10 PAGE 108

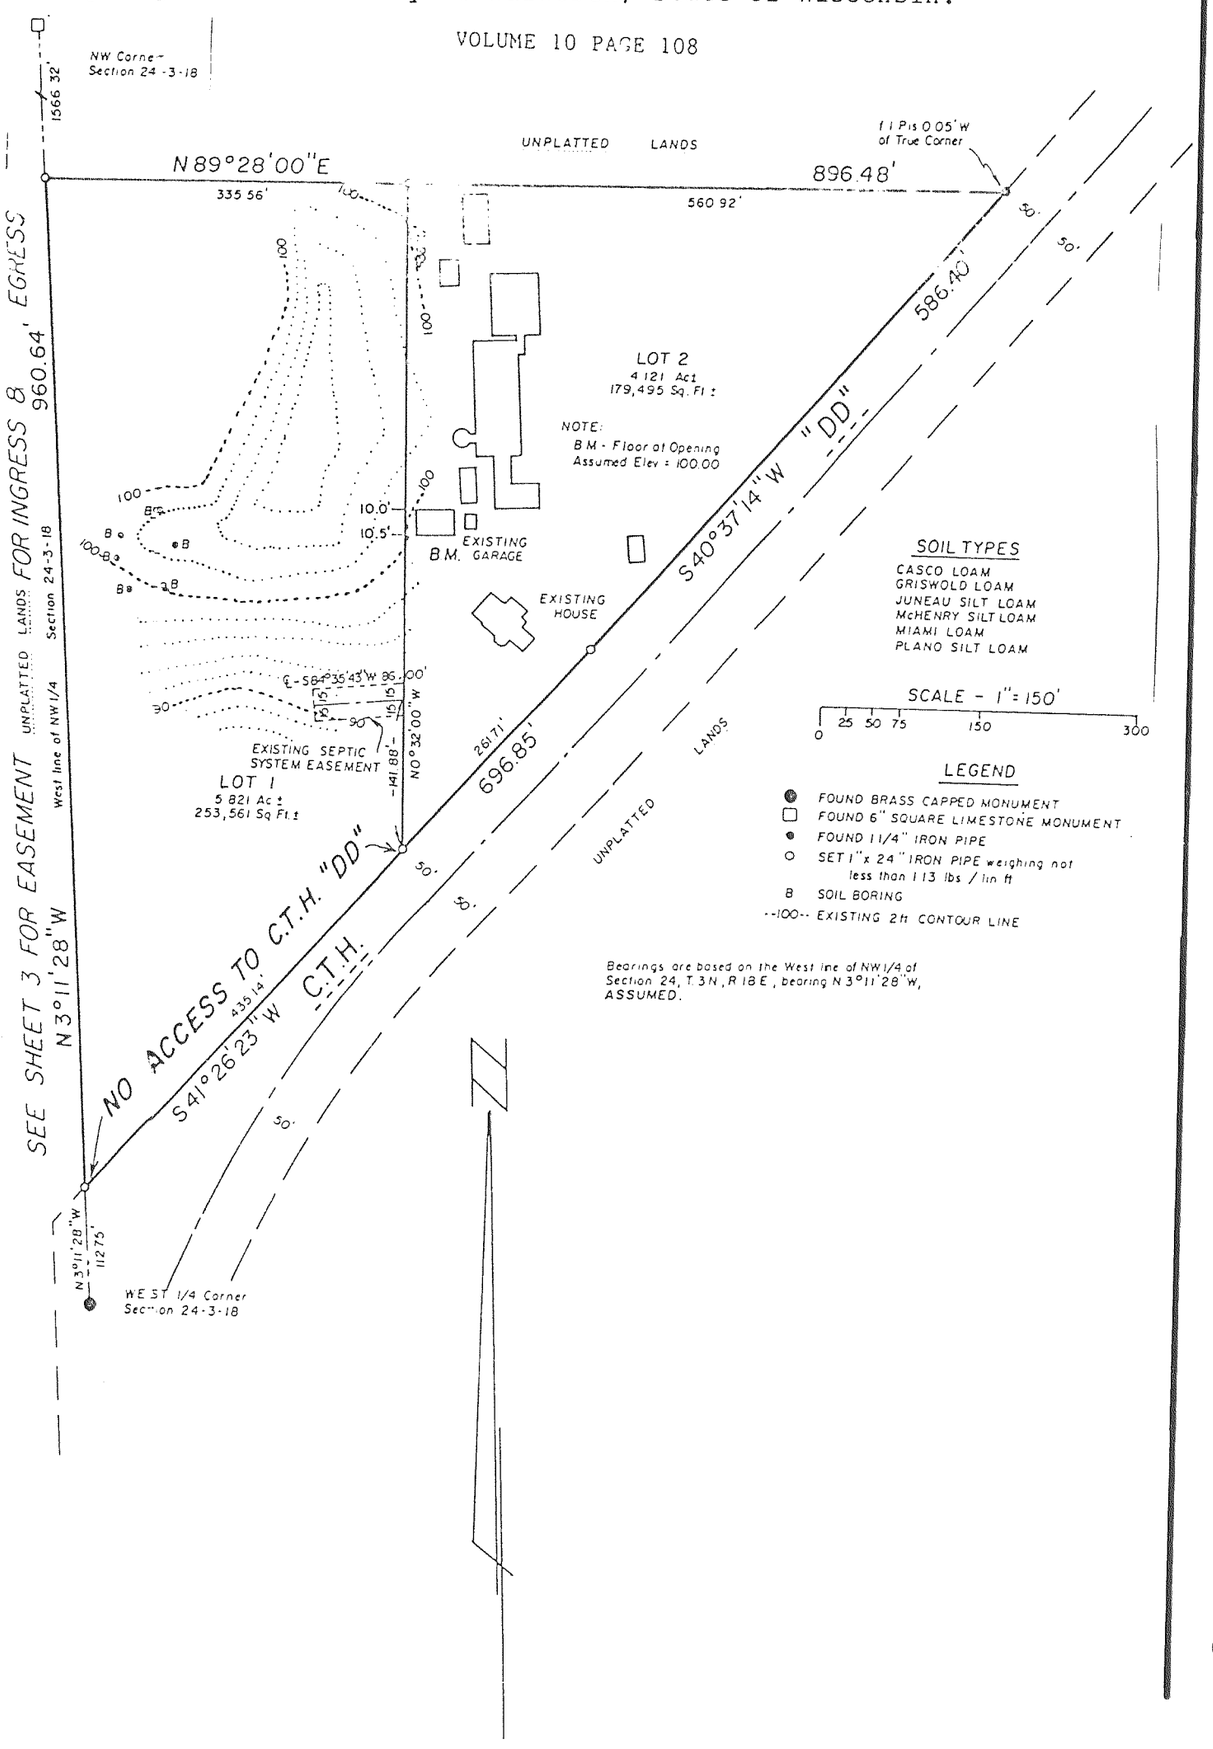

WALWORTH COUNTY CERTIFIED SURVEY MAP NO. 2110 (SEE SHEET 2 FOR DESCRIPTION)
PART OF THE SOUTHWEST 1/4 OF THE SOUTHWEST 1/4 OF SECTION 22, T. 3 N., R. 18 E. OF THE 4TH P.M., TOWNSHIP OF SPRING PRAIRIE, COUNTY OF WALWORTH, STATE OF WISCONSIN.

VOLUME 10 PAGE 111

SHEET 1 of 2 SHEETS.

ZONING: A-1 AND C-4
"THIS IS AN APPROVED FARM SEPARATION"

SCALE 1" = 100'
DENOTES LINE NOT TO SCALE
BEARINGS RELATE TO SOUTH LINE OF THE SOUTHWEST 1/4 OF SECTION 22-3-18 WHICH WAS ASSUMED AS S 89°
● = MASONRY NAIL FOUND.
o = 1" OUTSIDE DIAMETER IRON PIPE STAKE 24" LONG WEIGHT 1.13 LBS/ft.

0 10 25 50 100 200 IN FEET 300

SOIL TYPES AS SCALED FROM USDA SOIL MAPS.
GRISWOLD LOAM
GRISWOLD SILT LOAM
PELLA SILT LOAM

LOCATION DRAWING

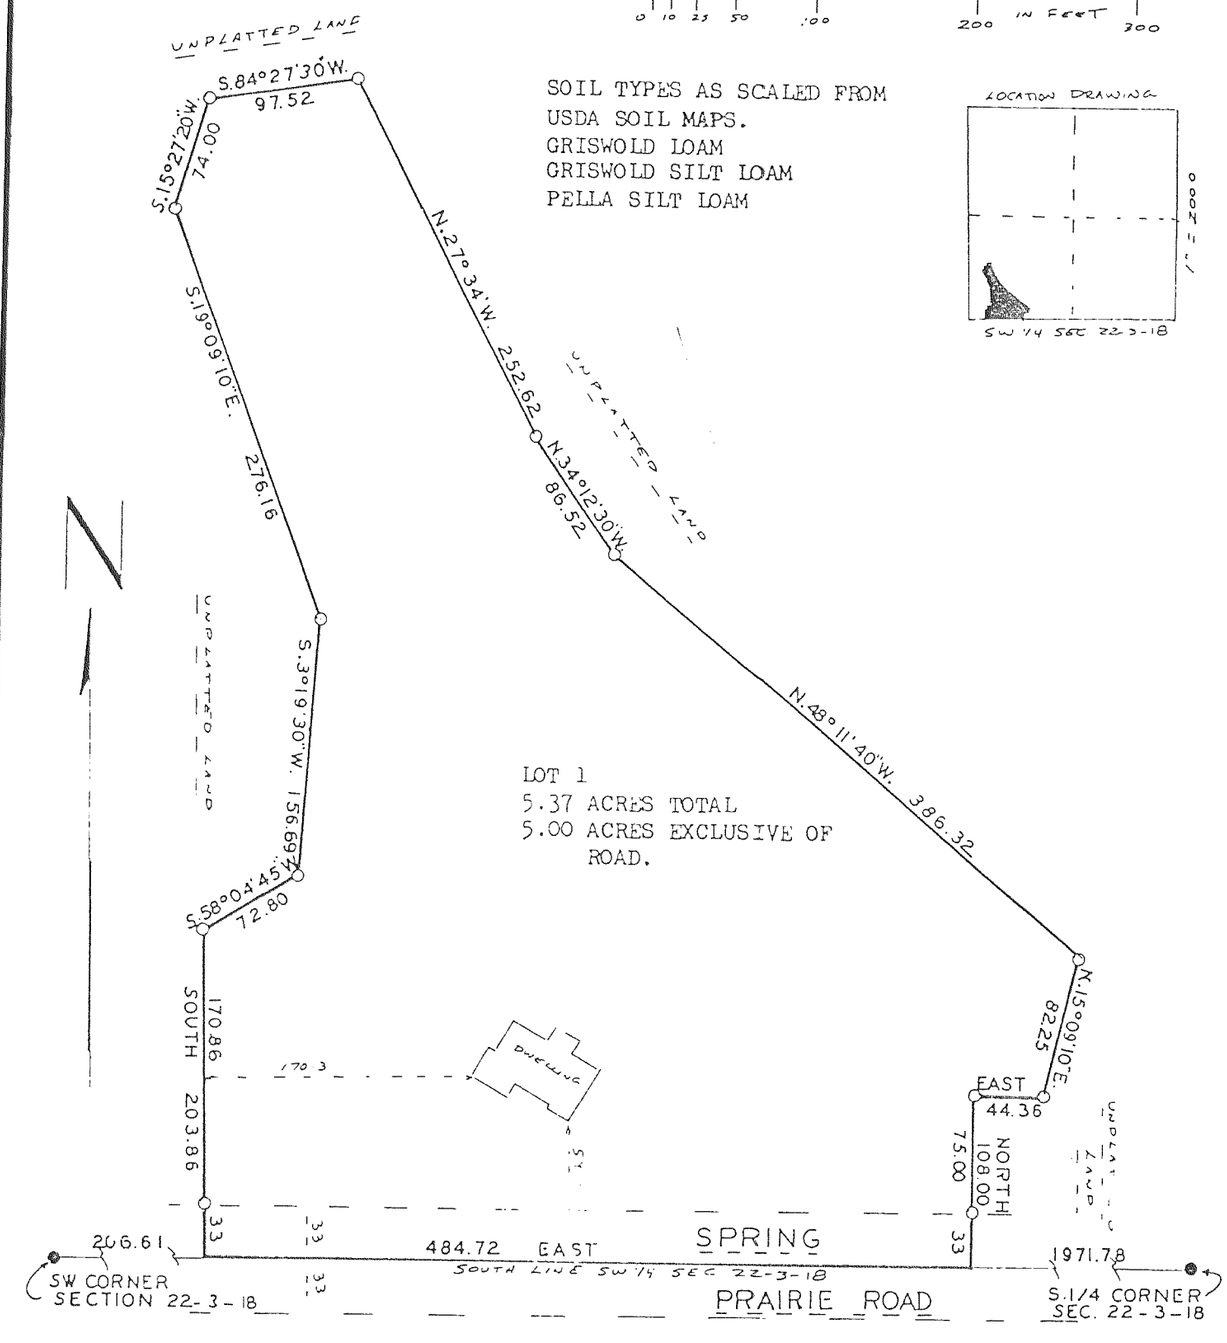

LOT 1
5.37 ACRES TOTAL
5.00 ACRES EXCLUSIVE OF ROAD.