CERTIFIED SURVEY NO. 572, 603, 604

TOWN OF SUGAR CREEK

572

LOCATED IN THE SW1/4 OF THE NE1/4 OF SEC.2, T3N, R16E, WALWORTH COUNTY, WISCONSIN

SCALE-1"=100'

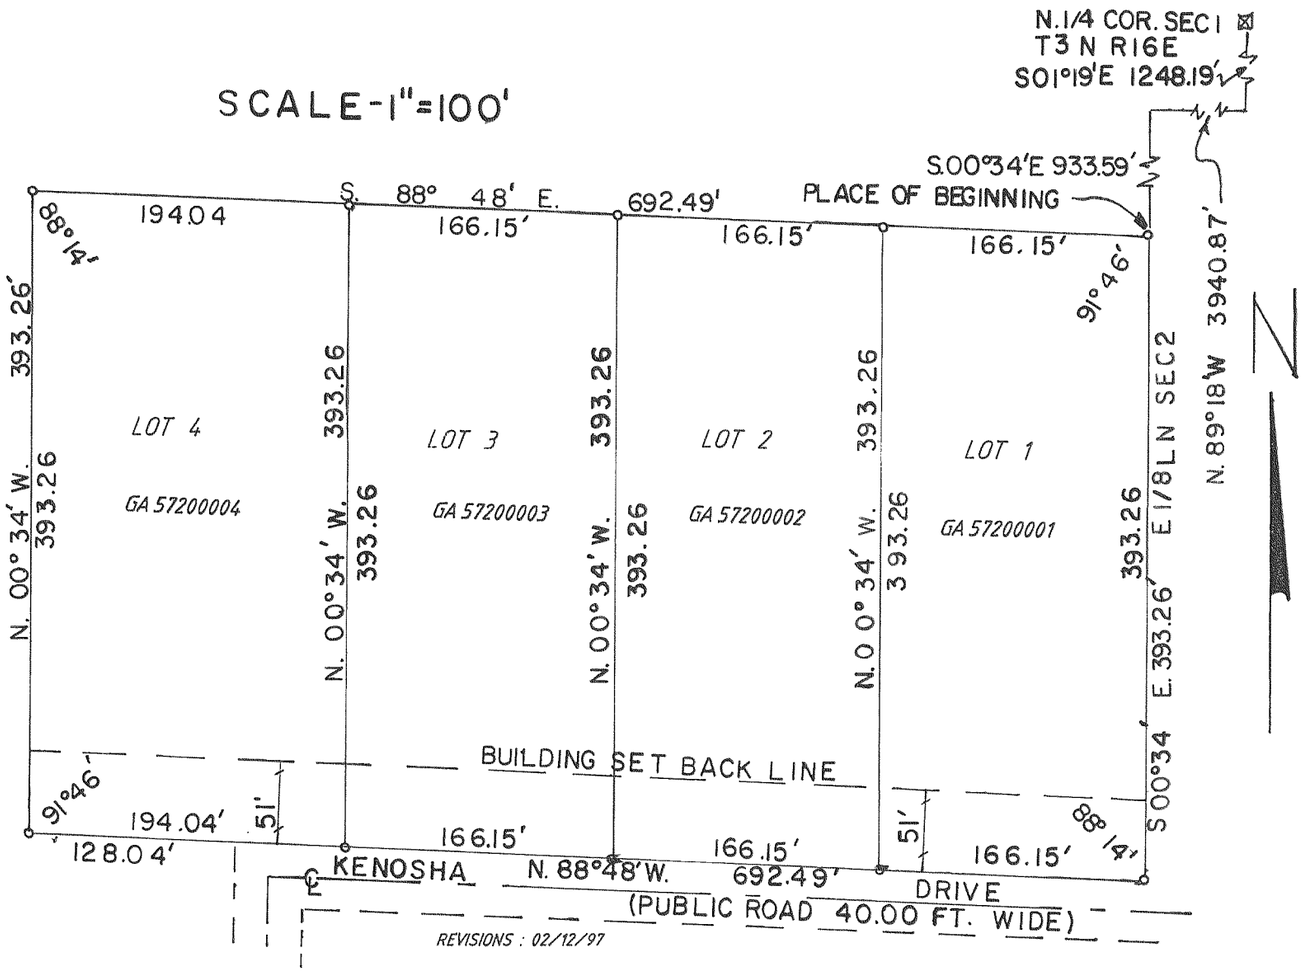

REVISIONS : 02/12/97

603

LOCATED IN THE SE1/4 OF THE SW1/4 OF SEC.8, T3N, R16E, WALWORTH COUNTY, WISCONSIN

SCALE-1"=100'

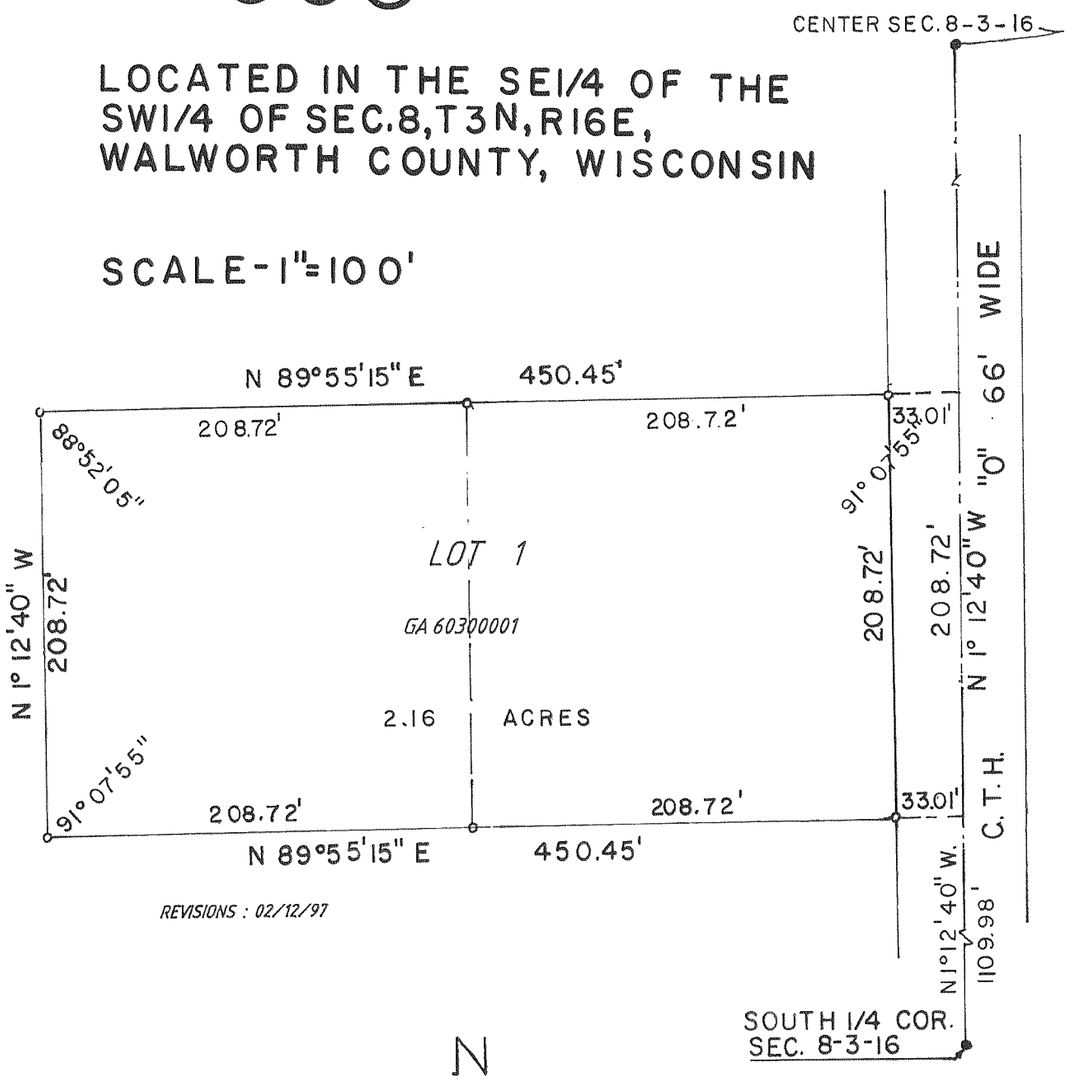

REVISIONS : 02/12/97

604

LOCATED IN THE NE1/4 OF THE NE1/4 OF SEC. 2, T3N, R16E, WALWORTH COUNTY, WISCONSIN

SCALE-1"=100'

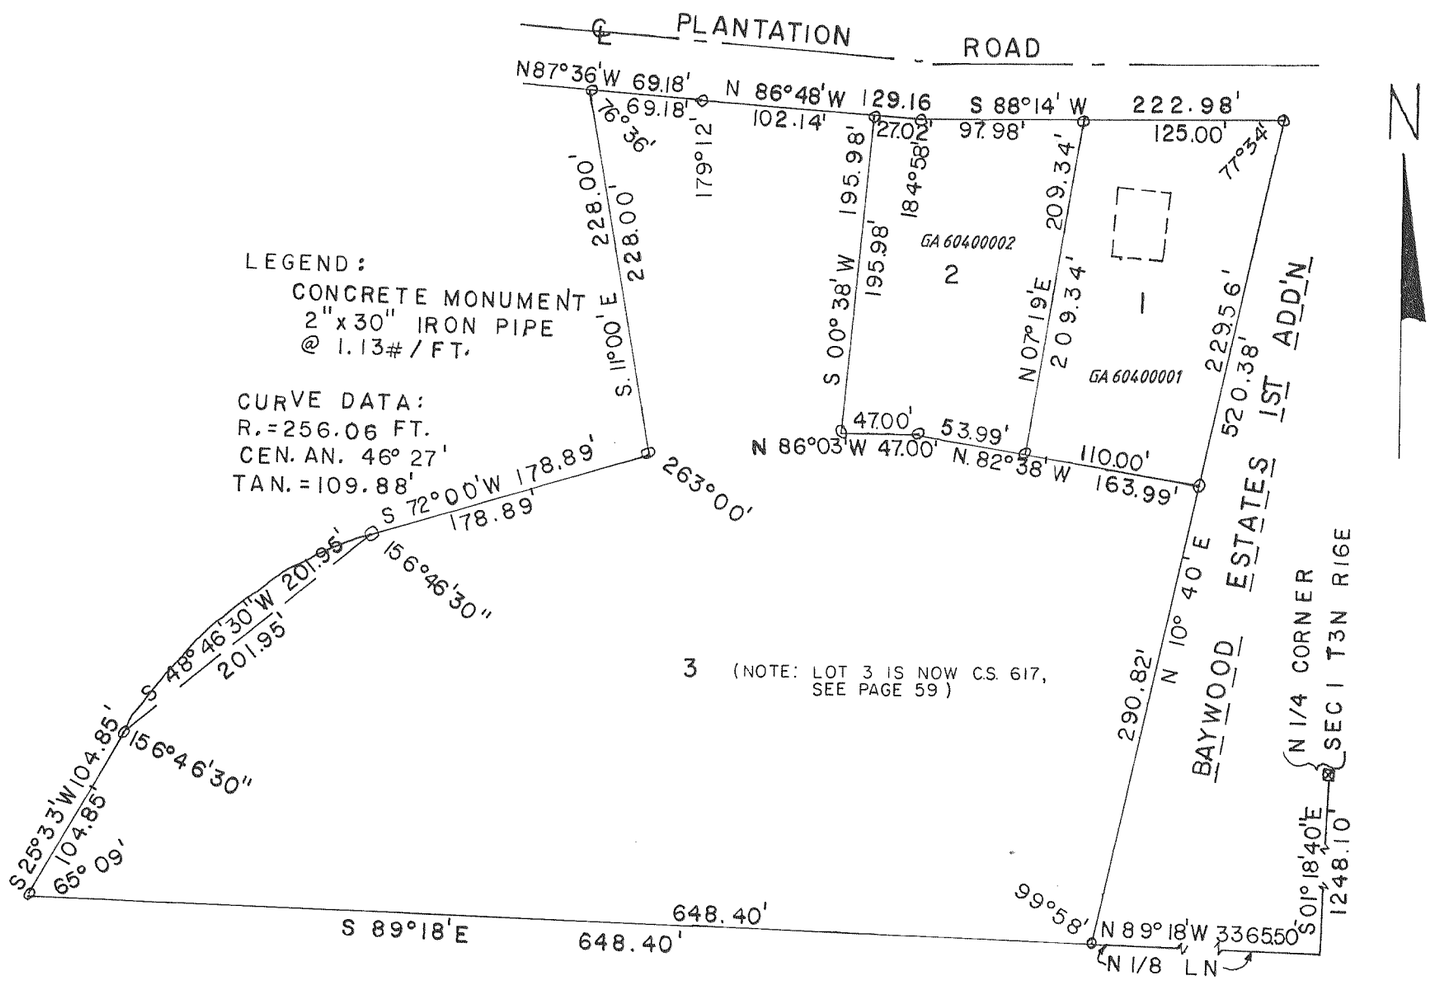

REVISIONS : 02/12/97