CERTIFIED SURVEYS 3185, 3253

TOWN OF TROY

435226

FARRIS, HANSEN & ASSOC. INC.
7 RIDGWAY COURT– P.O. BOX 437
ELKHORN, WISCONSIN 53121
PHONE (414) 723-2098
FAX (414) 723-5886

CERTIFIED SURVEY MAP NO. 3185
RECORDED IN VOLUME 17 OF CERTIFIED SURVEY
MAPS ON PAGE 263 AS
DOCUMENT NO. 435226
DATE: 01-11-2000

OWNER: RONALD B. & KAREN A. GALECKE
N 8456 BOOTH LAKE HEIGHTS ROAD
EAST TROY, WI. 53120

ZONING: R-1
SOILS: FsB, FsC2, CrE2

LOCATED IN THE NW 1/4 OF THE NE 1/4
SECTION 24
TOWN 4 NORTH, RANGE 17 EAST
WALWORTH COUNTY, WISCONSIN

L-1
S 09 44' 20" W 92.92'
L-2
S 18 58' 04" E 37.93'
L-3
S 39 59' 56" W 38.71'
L-4
S 17 20' 47" W 75.28'
L-5
41.84'
L-6
51.08'

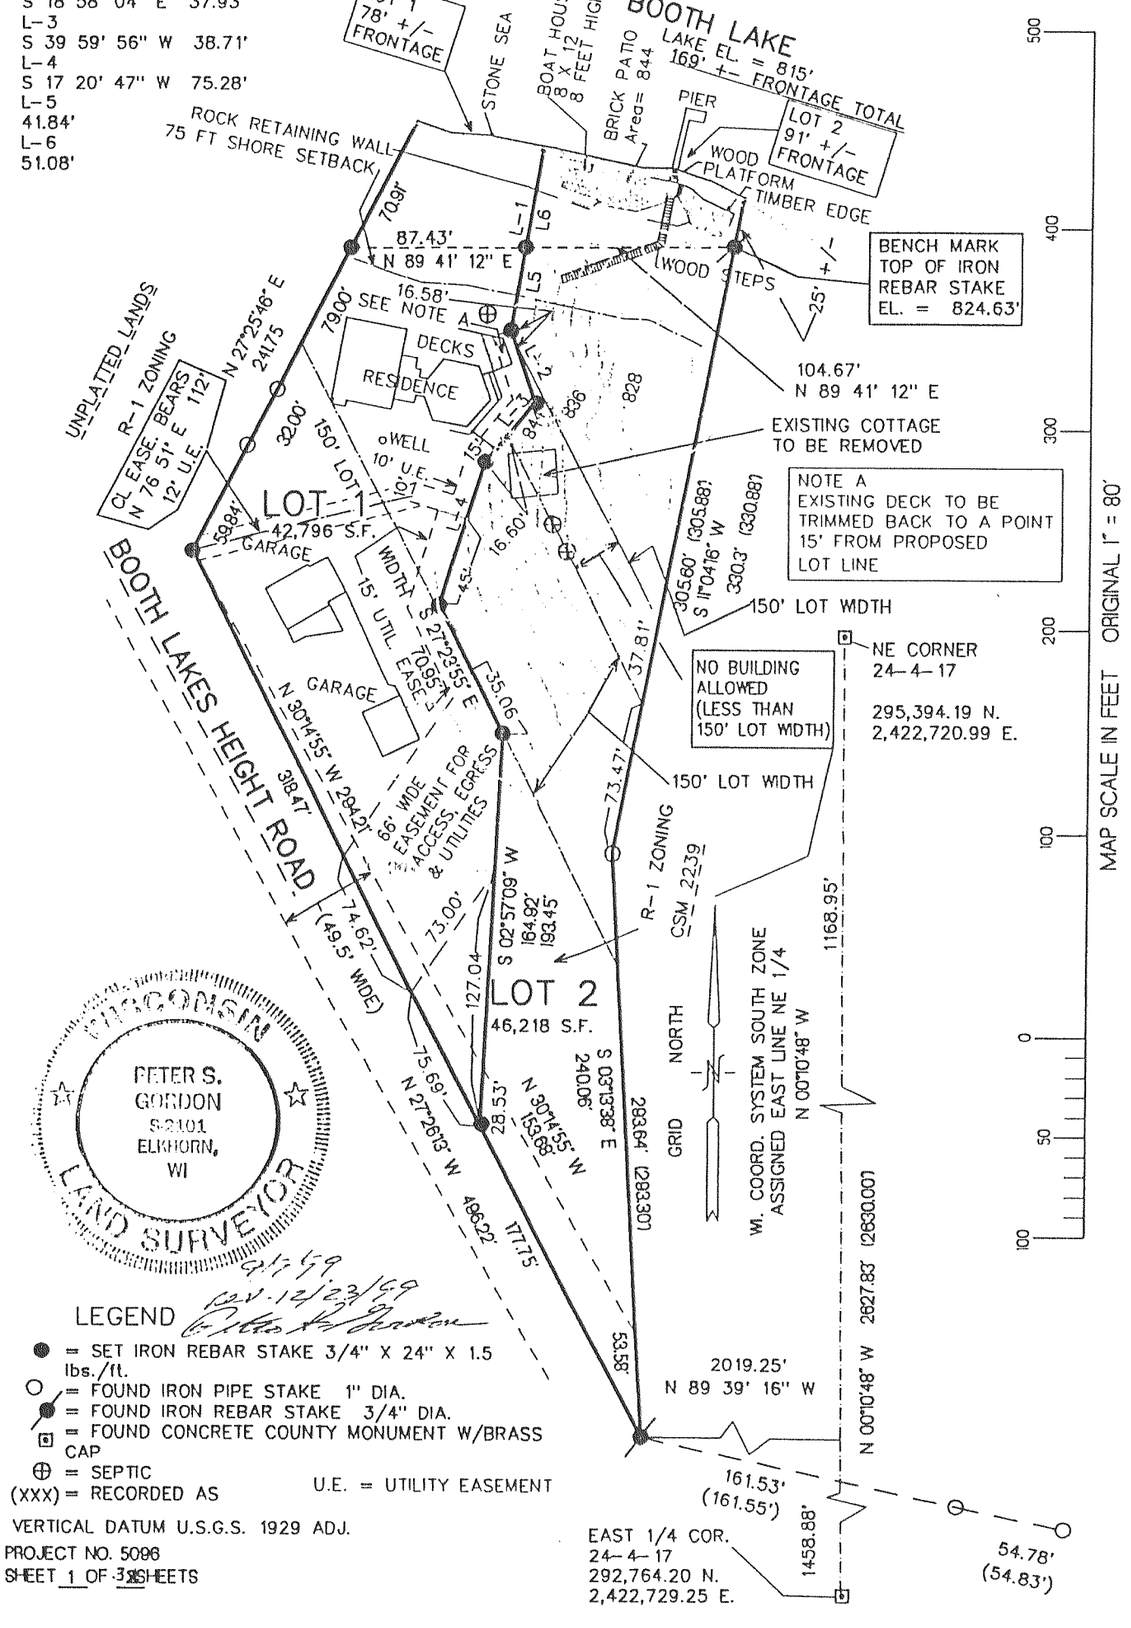

PETER S. GORDON S-2101 ELKHORN, WI — WISCONSIN — LAND SURVEYOR

LEGEND

- ● = SET IRON REBAR STAKE 3/4" X 24" X 1.5 lbs./ft.
- ○ = FOUND IRON PIPE STAKE 1" DIA.
- ● = FOUND IRON REBAR STAKE 3/4" DIA.
- ⊡ = FOUND CONCRETE COUNTY MONUMENT W/BRASS CAP
- ⊕ = SEPTIC
- (XXX) = RECORDED AS
- U.E. = UTILITY EASEMENT

VERTICAL DATUM U.S.G.S. 1929 ADJ.
PROJECT NO. 5096
SHEET 1 OF 3 SHEETS

C.S. #3185

VOL 17 PAGE 263

CERTIFIED SURVEY MAP NO. 3253

BEING A PART OF THE NW1/4 AND NE1/4 OF THE SW1/4 OF SECTION 22, TOWN 4 NORTH, RANGE 17 EAST, TOWN OF TROY, WALWORTH COUNTY, WISCONSIN.

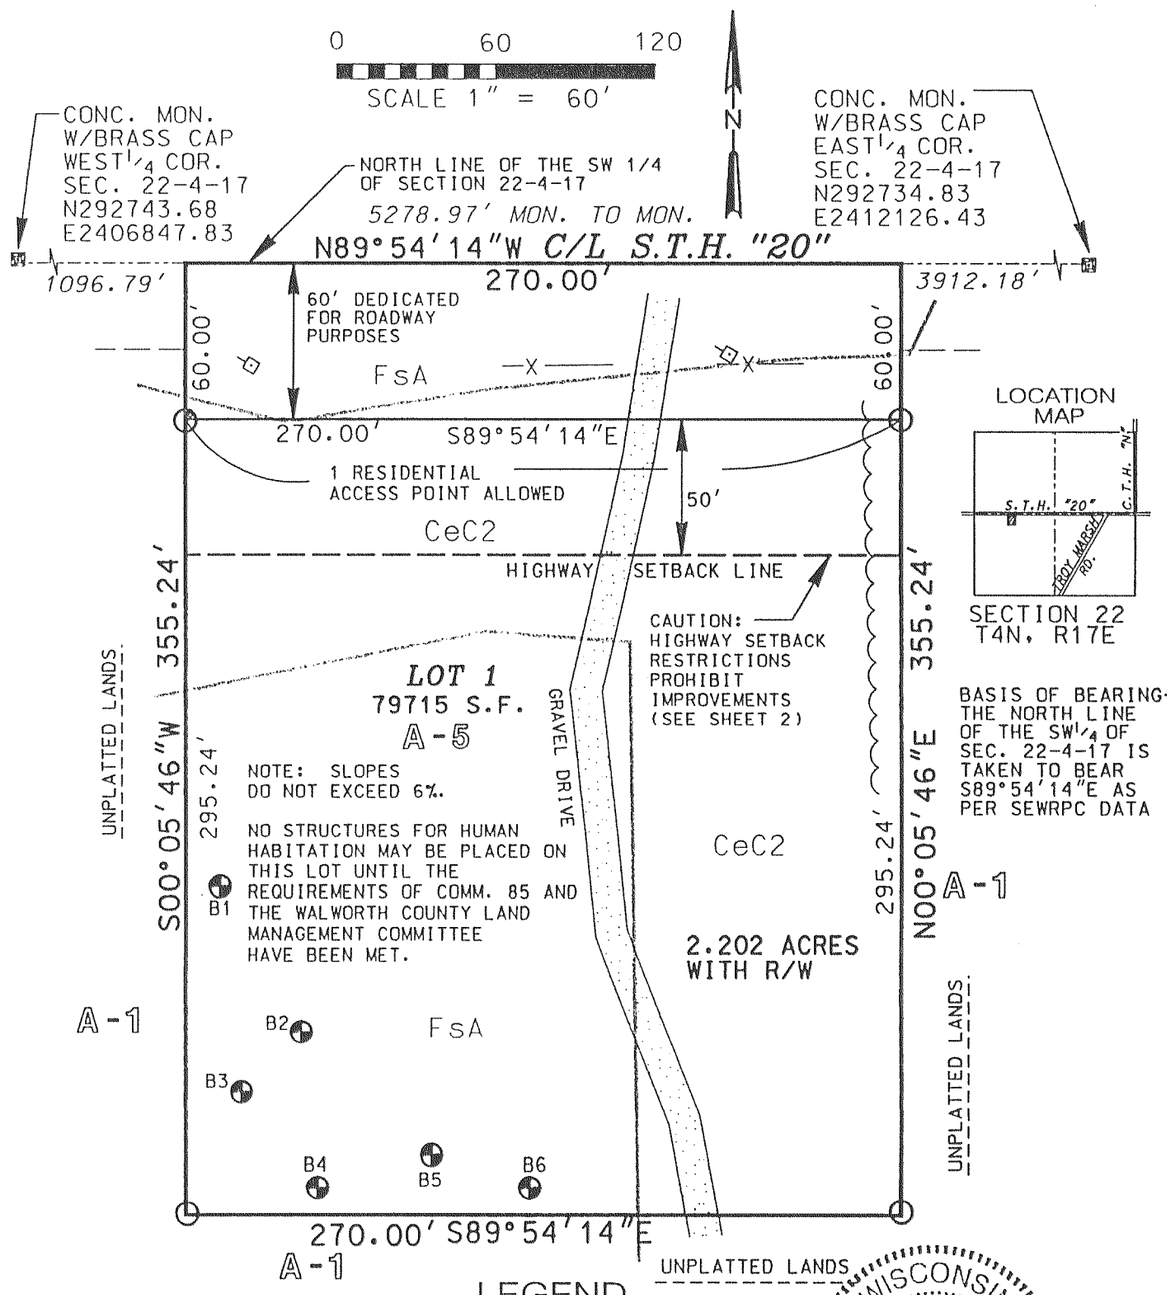

D.O.T. 64-0020-0035-00

OWNERS:
DONALD J. SCUREK &
DONNA J. SCUREK
W.3349 CTY. RD. "A"
ELKHORN, WI 53121

SURVEYOR:
RSV ENGINEERING, INC.
801 MAIN STREET
MUKWONAGO, WI 53149

LEGEND

- ○ 1"x24" IRON PIPE SET 1.13 LB./FT.
- POWER POLE
- —X— FENCE
- A-1 CURRENT ZONING
- FsA SOIL TYPE & DELINEATION

WISCONSIN — BRADFORD L. SPENCER S-2069 Mukwonago WI — LAND SURVEYOR

6/9/00

REV. 5-02-2000
REV. 3-20-2000
REV. 2-29-2000
SHEET 1 OF 3
RSV#99276CSM

INSTRUMENT DRAFTED BY BRADFORD L. SPENCER
801 MAIN STREET, MUKWONAGO, WI 53149

C.S. #3253

VOL 18 PAGE 128

MAPPING DATE: 09/12/00