OWNERS:
DAVID M. HELBLING
BEVERLY A. HELBLING
JEFFREY G. HELBLING
W4536 STATE ROAD "20"
EAST TROY, WI 53120

ZONING: A-5; A-1; C-1
SOILS: Ac; MmA; Ht; FsA; Sm; FsB; FsA; FoB; FoC2; FsC2

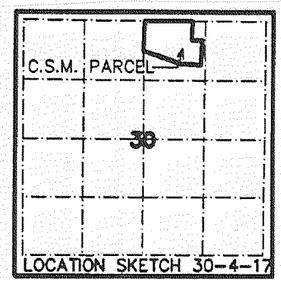

PETER S. GORDON S-1001 ELKHORN, WI — LAND SURVEYOR

1-23-2004
REVISED
2-10-04

Certified Survey Map
#3674

A REDIVISION OF LOT 1 OF C.S.M. 1806 LOCATED IN THE NW 1/4 OF THE NE 1/4 OF SECTION 30, TOWN 4 NORTH, RANGE 17 EAST, TOWN OF TROY, WALWORTH COUNTY, WISCONSIN

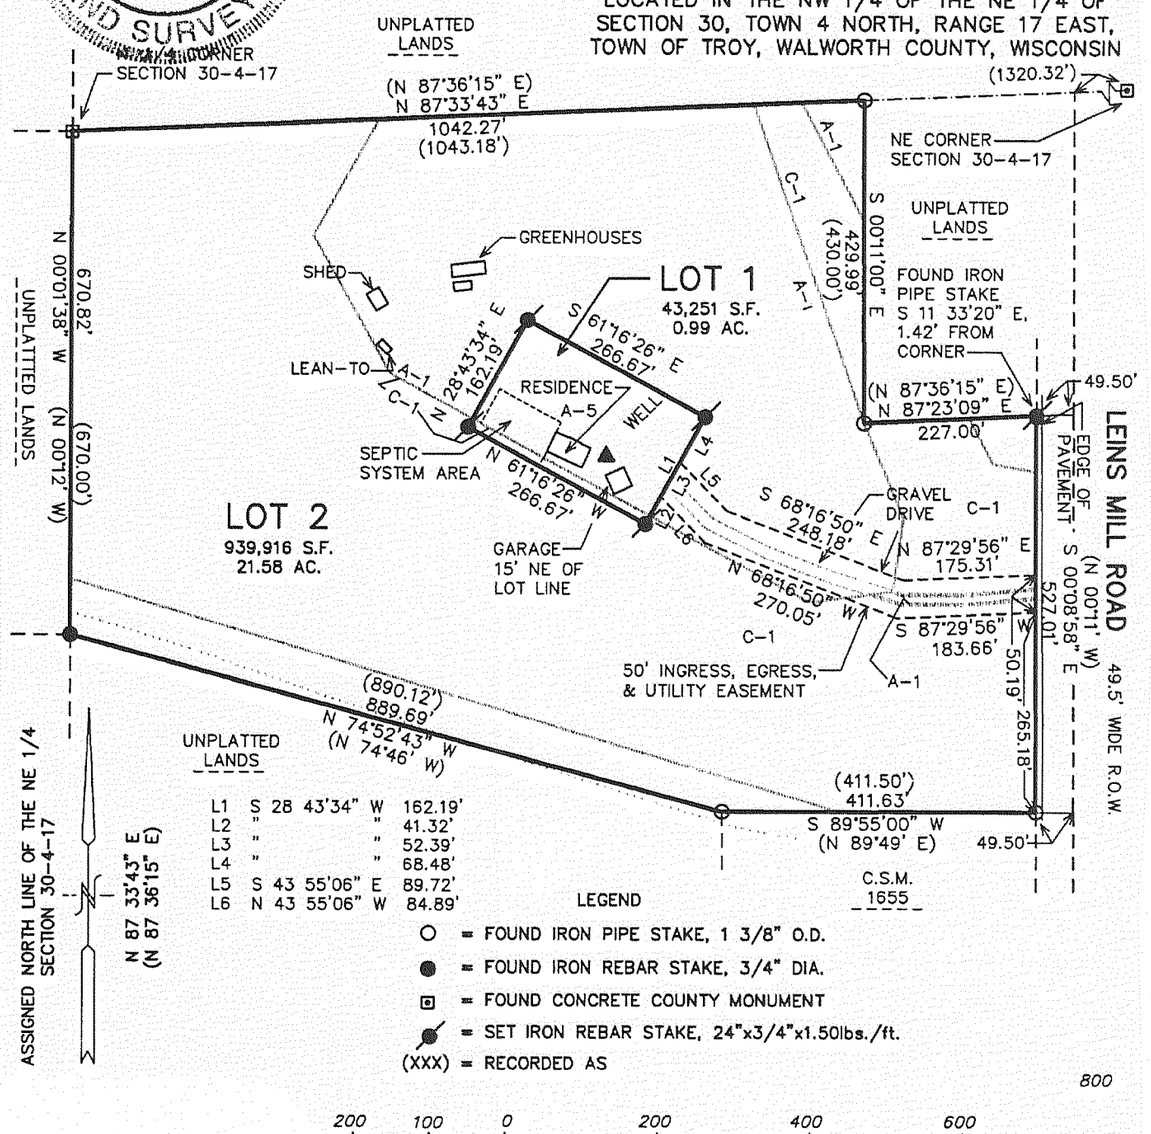
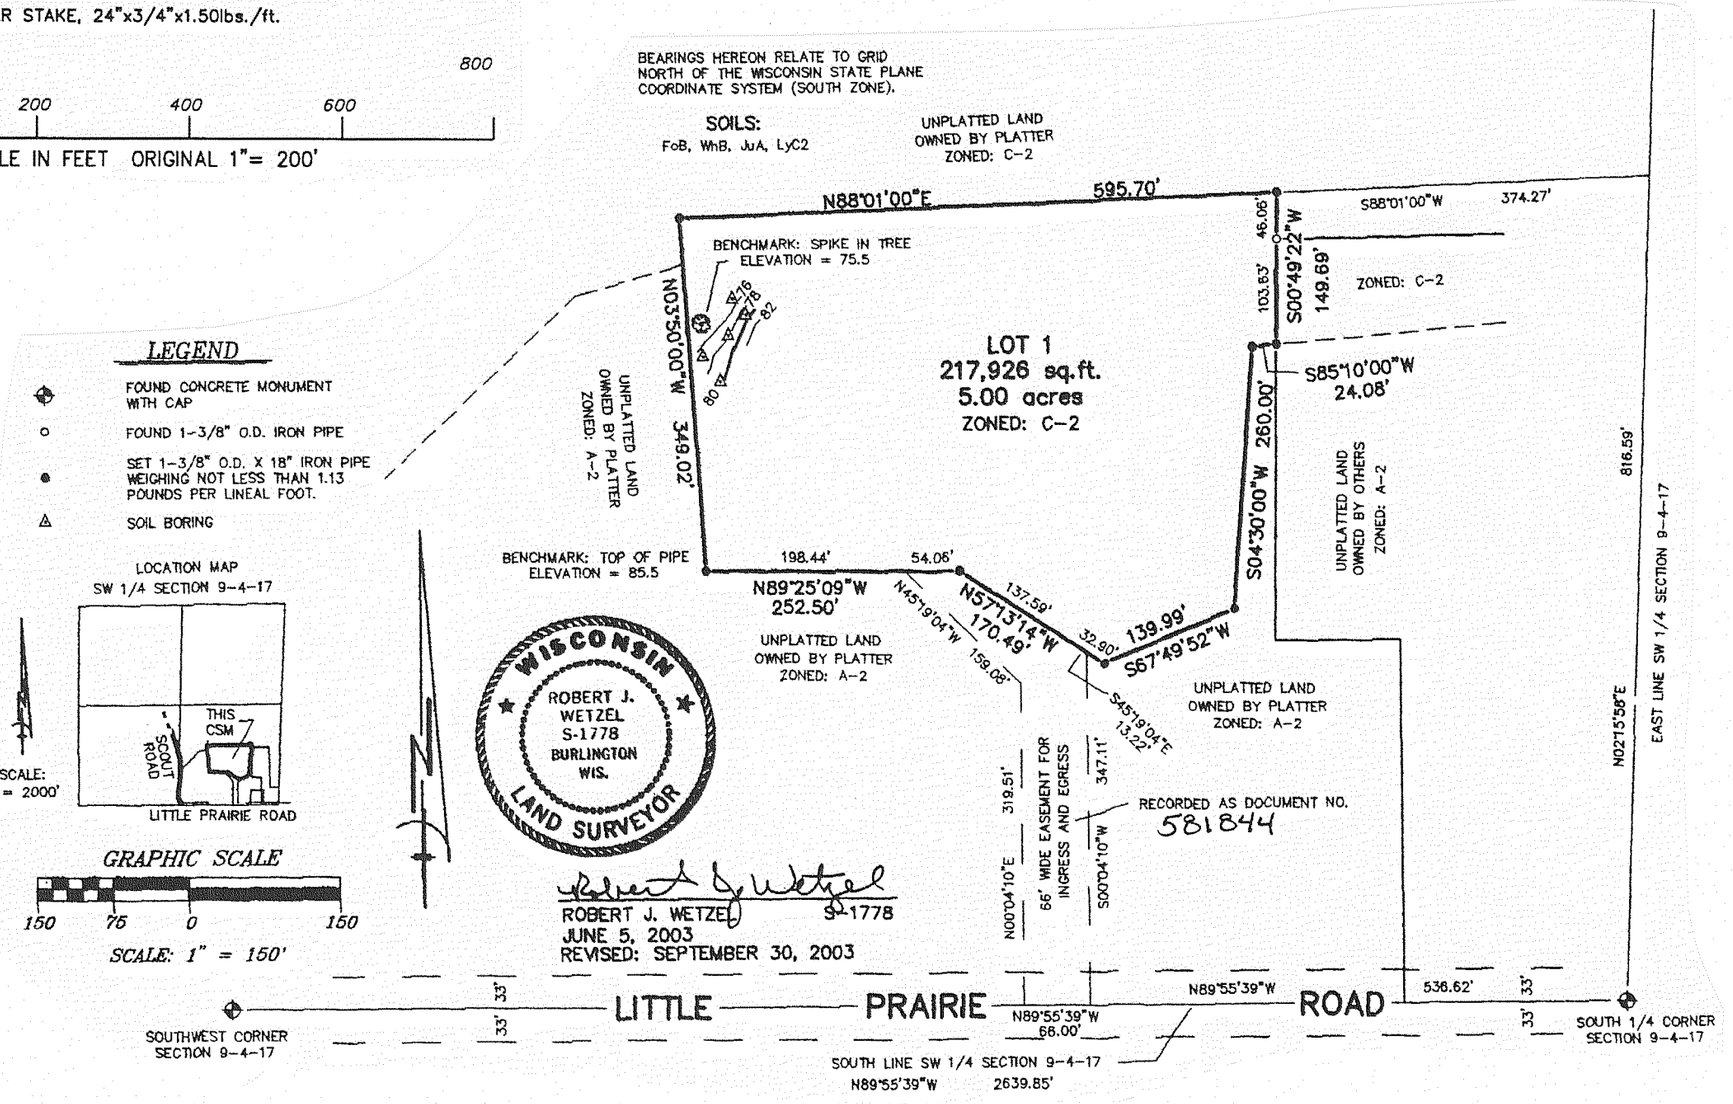
Certified Survey Map
#3626