CERTIFIED SURVEY NO. 278, 303, 433 & 344

TOWN OF TROY

278

LOCATED IN THE SW1/4 OF THE SE1/4 OF SEC. 22, T4N, R17E, AND THE NW1/4 OF THE NE1/4 OF SEC. 27, T4N, R17E, WALWORTH COUNTY, WISCONSIN

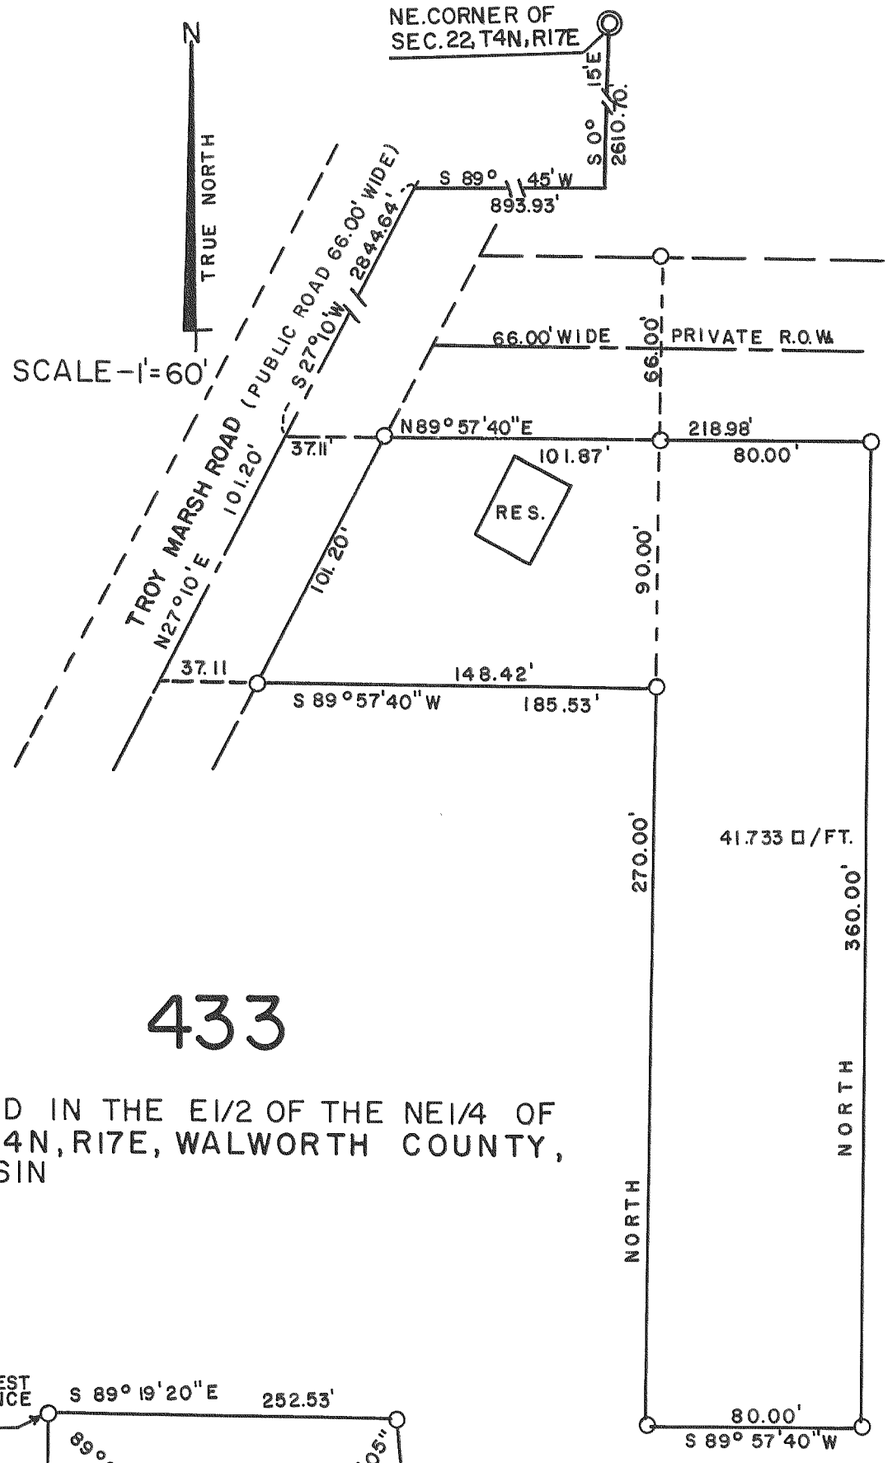

SCALE-1"=60'

303

LOCATED IN THE SE1/4 OF SEC. 11, T4N, R17E, WALWORTH COUNTY, WISCONSIN

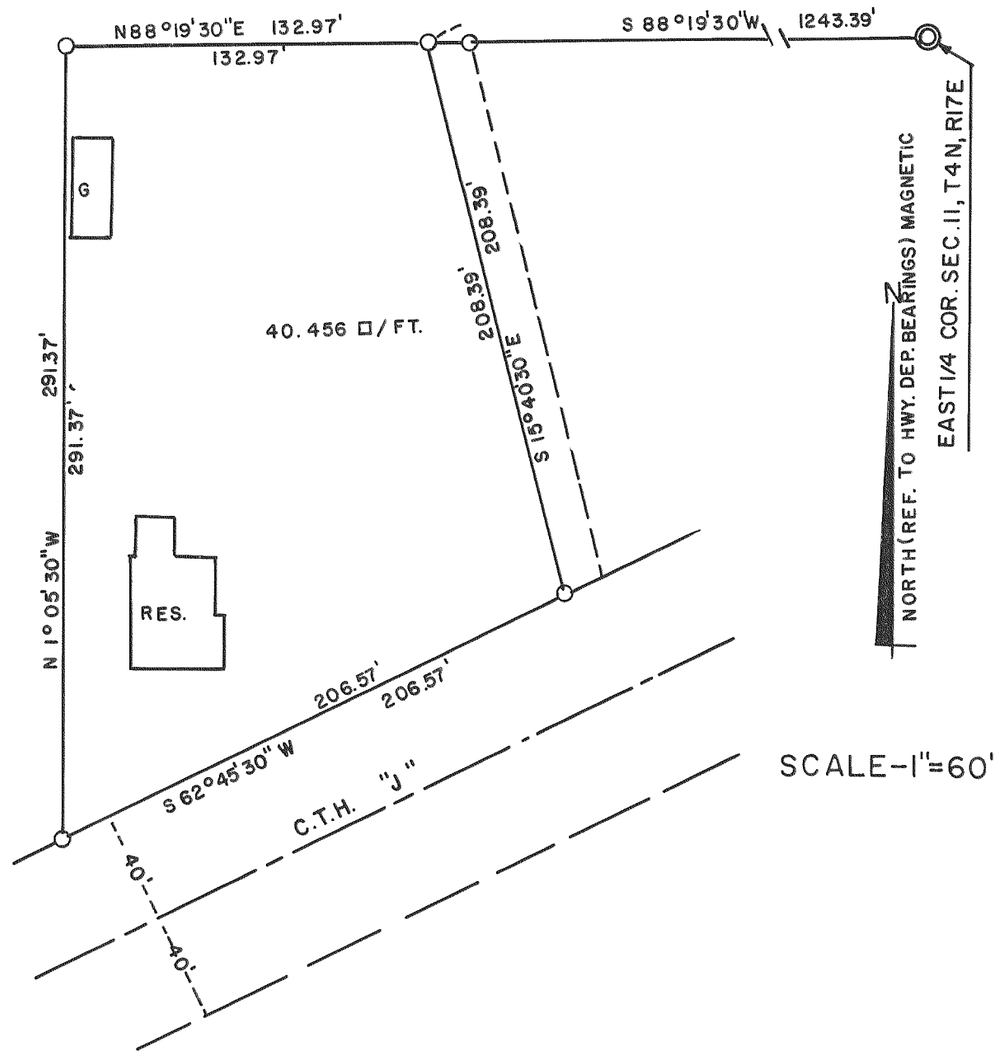

SCALE-1"=60'

433

LOCATED IN THE E1/2 OF THE NE1/4 OF SEC. 21, T4N, R17E, WALWORTH COUNTY, WISCONSIN

SCALE-1"= 100'

REVISIONS : 02/04/93

NOTE : DISTANCE FROM W 1/4 COR. TO PARCEL REVISED PER DOC. # 251018, V. 610, P. 905

NOTE: THE BEARING ON THE EAST-WEST 1/4 LINE OF SEC. 21-4-17 IS ASSUMED DUE EAST

344

LOCATED IN THE NE1/4 OF SEC. 24, T4N, R17E, WALWORTH COUNTY, WISCONSIN

SCALE-1"= 100

NOTE: BEARINGS ARE ASSUMED AS SHOWN ON EXISTING SURVEY RECORDS