CERTIFIED SURVEYS 676, 700, 732 AND 753.

TOWN OF WALWORTH

CERTIFIED SURVEY NO. 700

Located in the NE¼ of Sec. 17-1-16, Walworth Co., WI.

Soil types: McHenry Silt Loam & Casco Loam.

o = Iron Pipe - 1"X24" 1.13 lbs./ft.
● = Concrete Monument
Scale - 1" = 60'
0 30 60 120

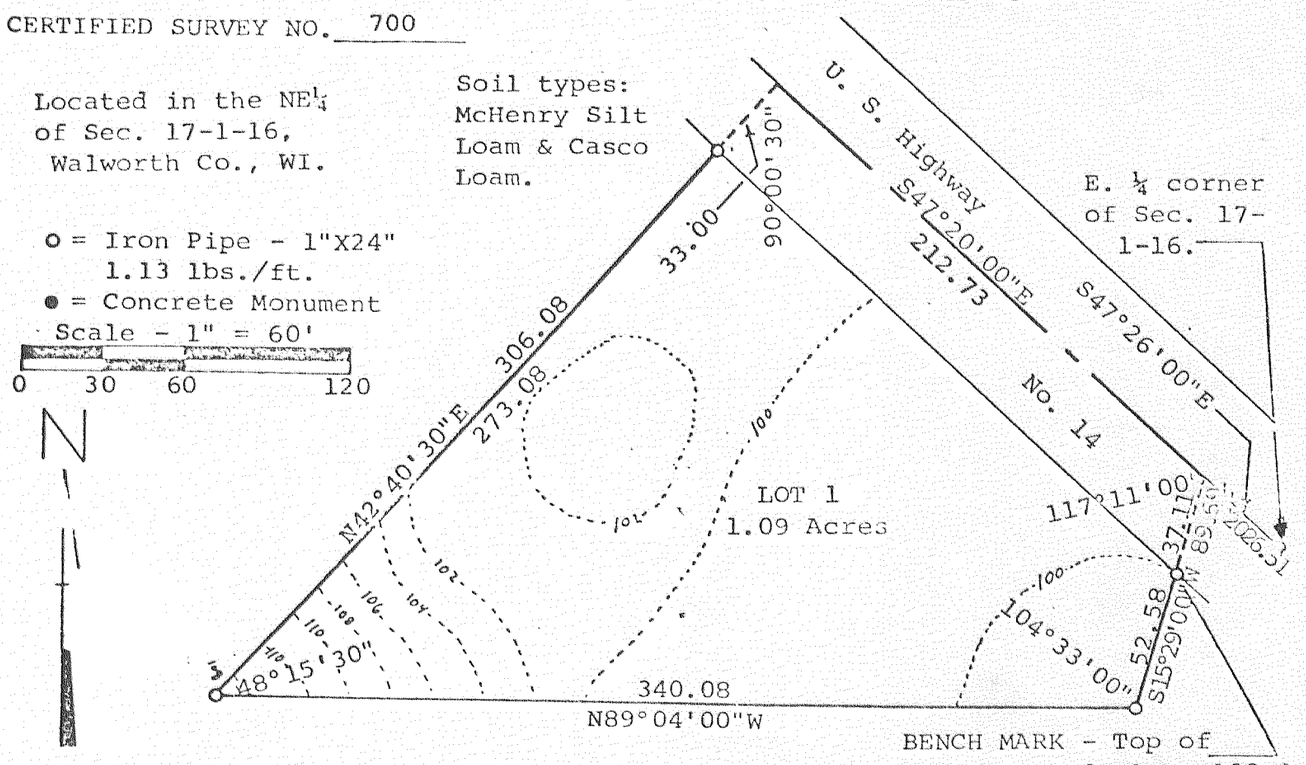

NW Cor. Sec. 9-1-16 Elv. 9710

CERTIFIED SURVEY MAP NO. 732

A PART OF THE SW. 1/4 OF THE NW. 1/4 OF SECTION 9, T.1 N., R.16 E., WALWORTH COUNTY, WISCONSIN

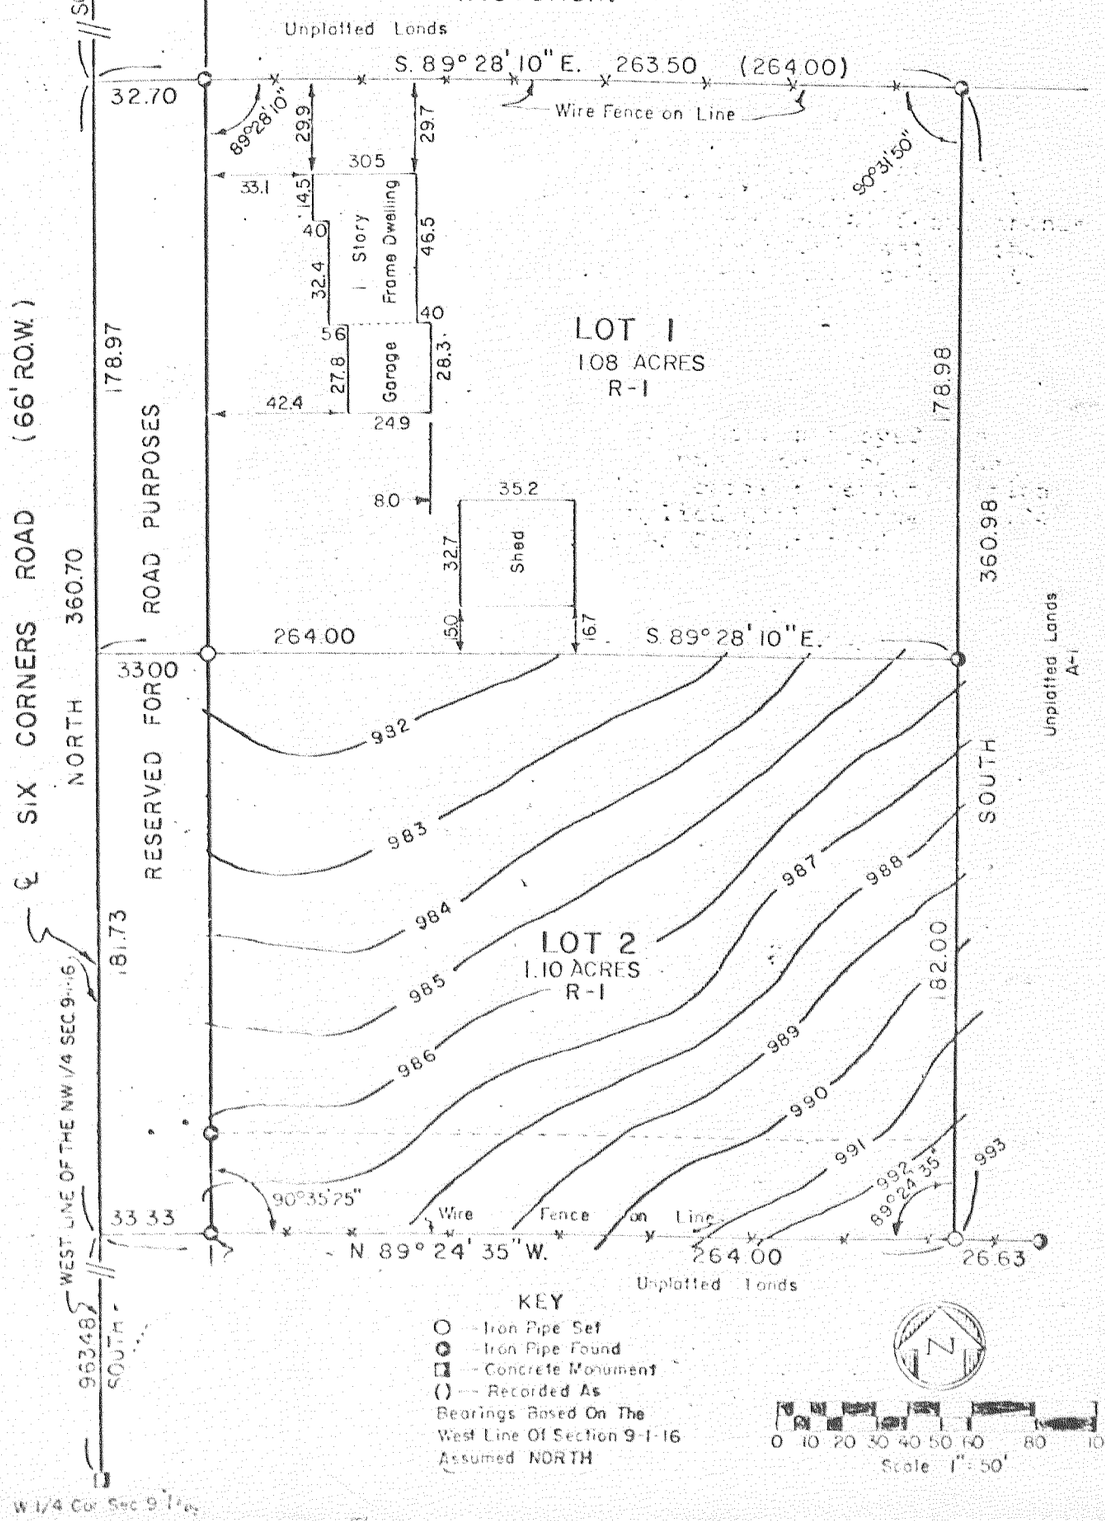

W 1/4 Cor Sec 9-1-16

CERTIFIED SURVEY NO. 676

Located in the SW¼NW¼ of Section 11-1-16, Walworth County, Wisconsin.

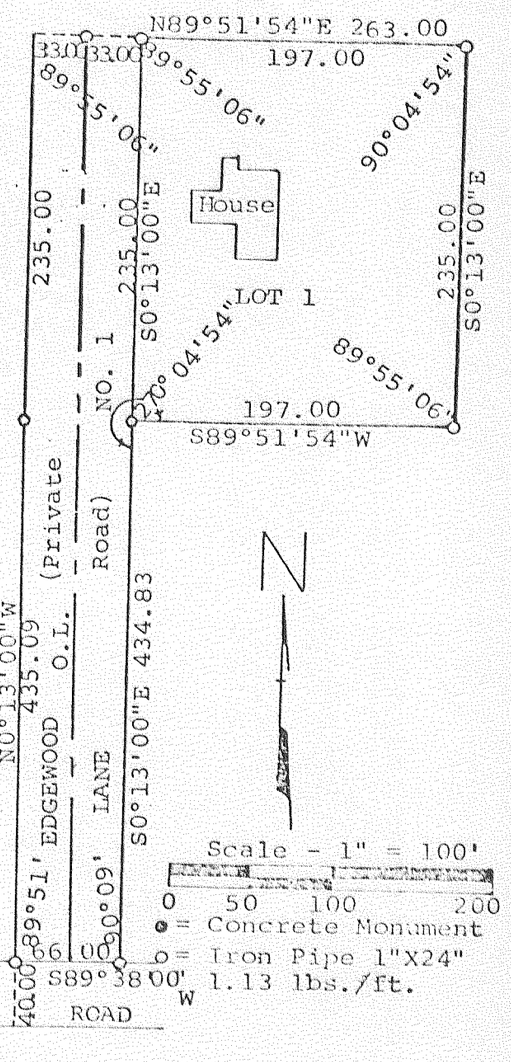

CERTIFIED SURVEY NO. 753
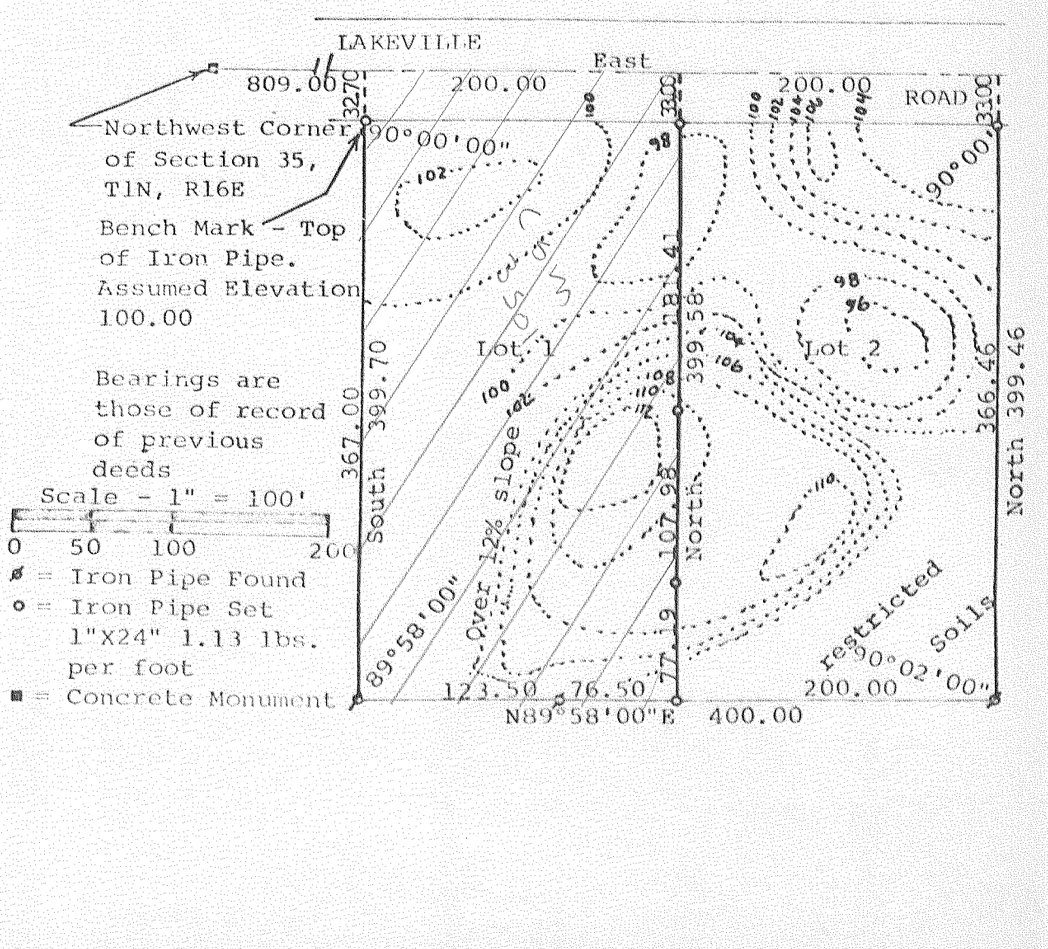
Located in the NW¼ of Section 35, 1-16 Walworth County, Wisconsin