CERTIFIED SURVEYS 3229 & 3246

TOWN OF WALWORTH

FARRIS, HANSEN & ASSOC. INC.
7 RIDGWAY COURT– P.O. BOX 437
ELKHORN, WISCONSIN 53121
PHONE (262) 723–2098
FAX (262) 723–5886

OWNER(S): JAMES AND CAROL WHOWELL
P.O. BOX 170
FONTANA, WI. 53125

ZONING: C–2

SOILS: MpC, MxD2, MpB, MxC2, Ph

CERTIFIED SURVEY MAP NO. 3229

RECORDED IN VOLUME 18 OF CERTIFIED SURVEY MAPS ON PAGE 49 AS DOCUMENT NO. 444433
DATED: 06-02-2000

LOCATED IN THE NORTHWEST 1/4 OF THE SOUTHEAST 1/4 OF SECTION 9, TOWN 1 NORTH, RANGE 16 EAST, WALWORTH COUNTY, WISCONSIN

NOTE: SEE SHEET 2 FOR 1/4 SECTION TIES & ACCESS TO PUBLIC ROW

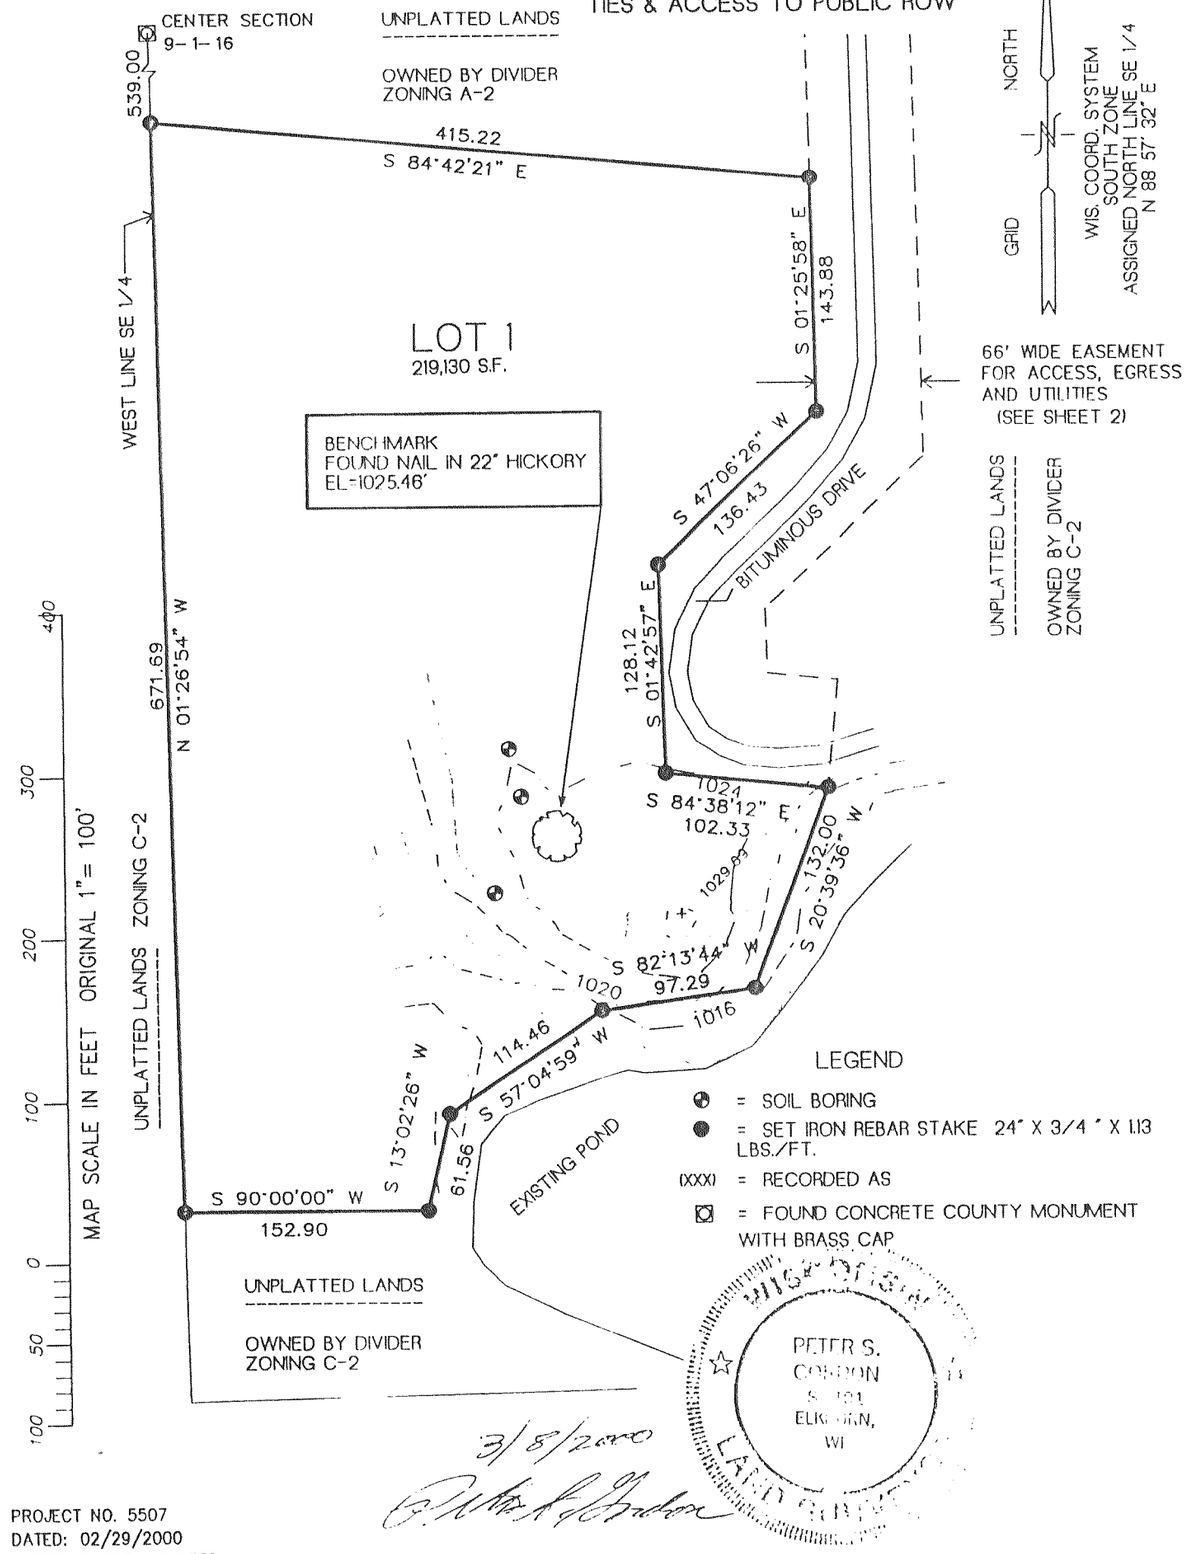

PROJECT NO. 5507
DATED: 02/29/2000
SHEET 1 OF3 SHEETS

REVISIONS:

BEING PART OF THE NORTHWEST 1/4 OF THE SOUTHWEST 1/4 OF SECTION 15, TOWNSHIP 1 NORTH, RANGE 16 EAST OF THE FOURTH PRINCIPAL MERIDIAN, IN THE TOWNSHIP OF WALWORTH, COUNTY OF WALWORTH AND STATE OF WISCONSIN.

WALWORTH COUNTY CERTIFIED SURVEY MAP NO. 3246

SOIL TYPES: MxC2, MxD2, CrE2, MpB and RoA
ZONED: R-1, ETZ

PREPARED BY: B.W. SURVEYING, INC.
412 N. PINE STREET
BURLINGTON, WI 53105
(262)-767-0225
JOB NO 3871

PREPARED FOR: THOMAS L. & PATRICIA J. SCHMIDT
SCHMIDT REVOCABLE TRUSTEES
P.O. BOX 467
FONTANA, W 53125

NOTE: LOTS 1 THROUGH 4 OF THIS CERTIFIED SURVEY MAP ARE RESTRICTED FROM ANY FURTHER DIVISION

LEGEND

- FOUND BRASS CAPPED CONCRETE MONUMENT
- FOUND IRON PIPE (1")
- FOUND IRON PIPE (3/4")
- FOUND IRON PIPE (1-1/4")
- SET 1" X 24" IRON PIPE WEIGHING NOT LESS THAN 1.13 POUNDS PER LINEAL FOOT
- SOIL BORING
- 100.0 EXISTING ELEVATION
- RESTRICTED NO ACCESS
- ( ) RECORDED AS

ROBERT J. WETZEL
APRIL 12, 2000
REVISED: JULY 12, 2000

WISCONSIN ROBERT J. WETZEL S-1778 BURLINGTON WIS. LAND SURVEYOR S-1778

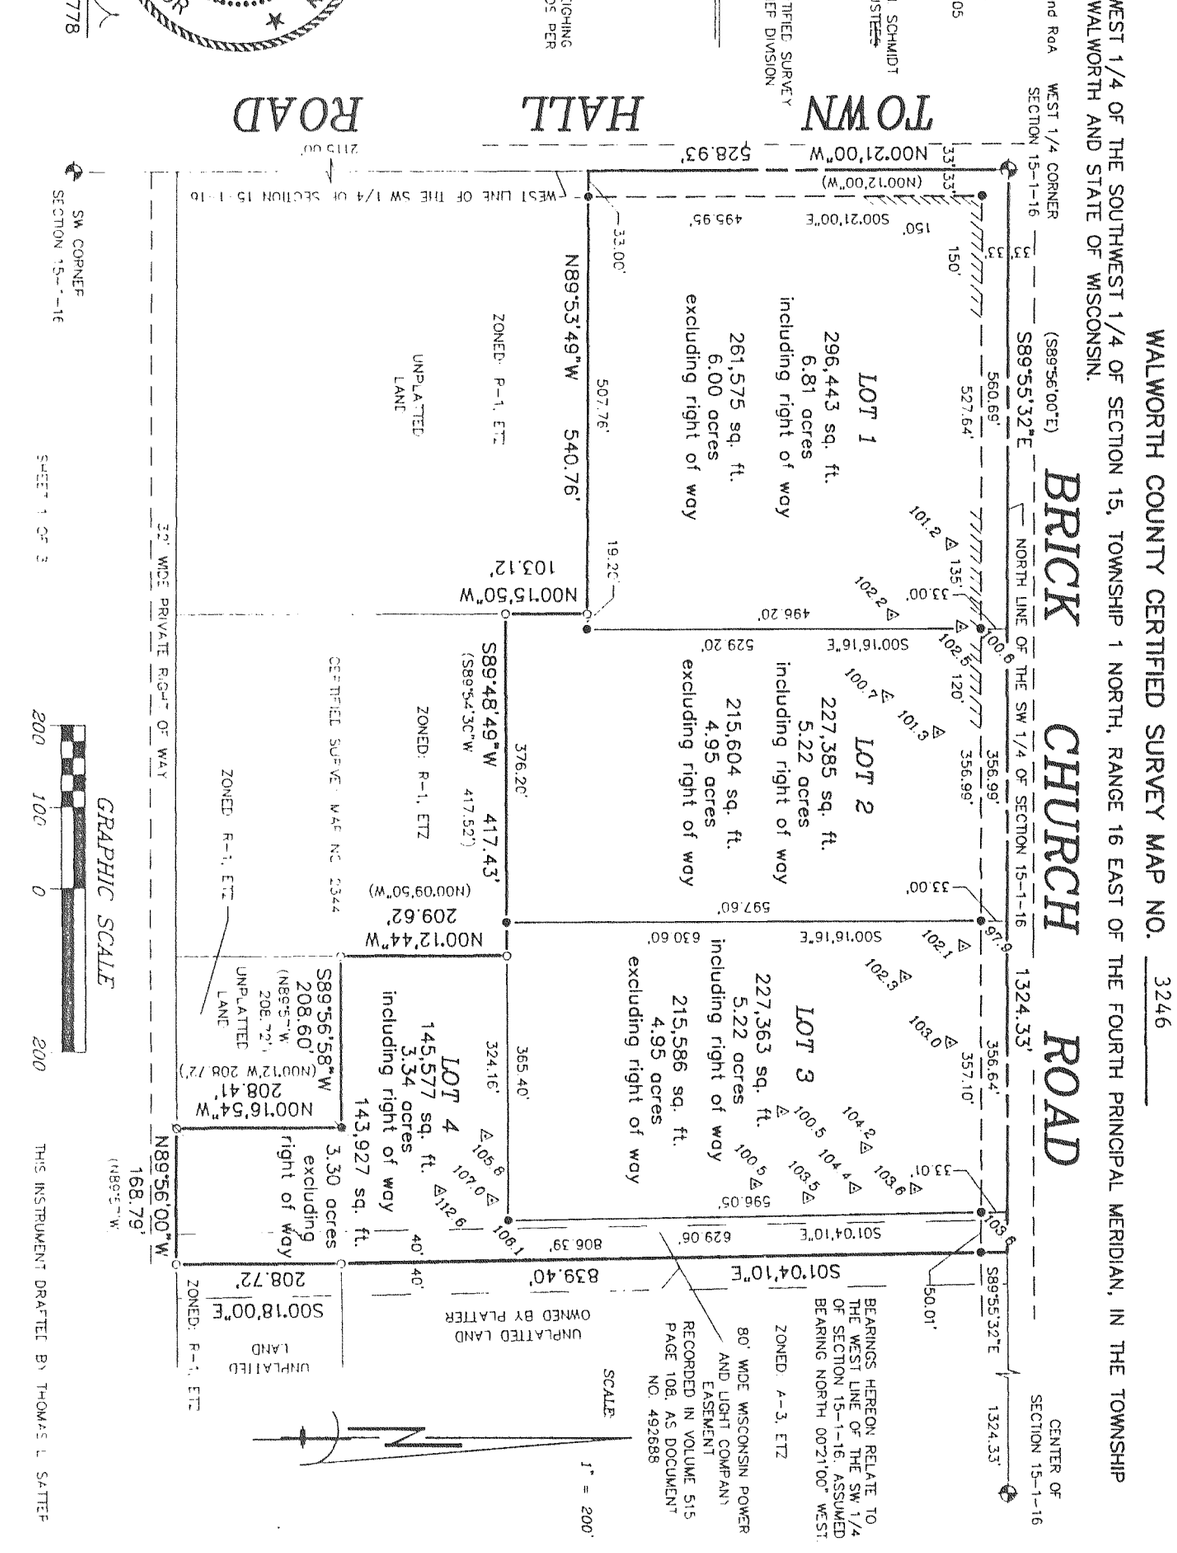

REVISIONS:

MAPPING DATE : 01/12/01