CERTIFIED SURVEYS 2612, 2616

TOWN OF WHITEWATER

CERTIFIED SURVEY NO. 2612

RECORDED IN VOLUME 13 OF CERTIFIED SURVEY MAPS ON PAGE 129 AS DOCUMENT NO. 309799

LOCATED IN THE SW 1/4 OF THE SW 1/4 OF SEC. 36 & THE SE 1/4 OF THE SE 1/4 OF SEC. 35 IN TOWN 4 NORTH, RANGE 15 EAST; AND THE NW 1/4 OF THE NW 1/4 OF SEC. 1 & THE NE 1/4 OF THE NE 1/4 OF SEC. 2 IN TOWN 3 NORTH, RANGE 15 EAST; ALL IN WALWORTH COUNTY, WISCONSIN

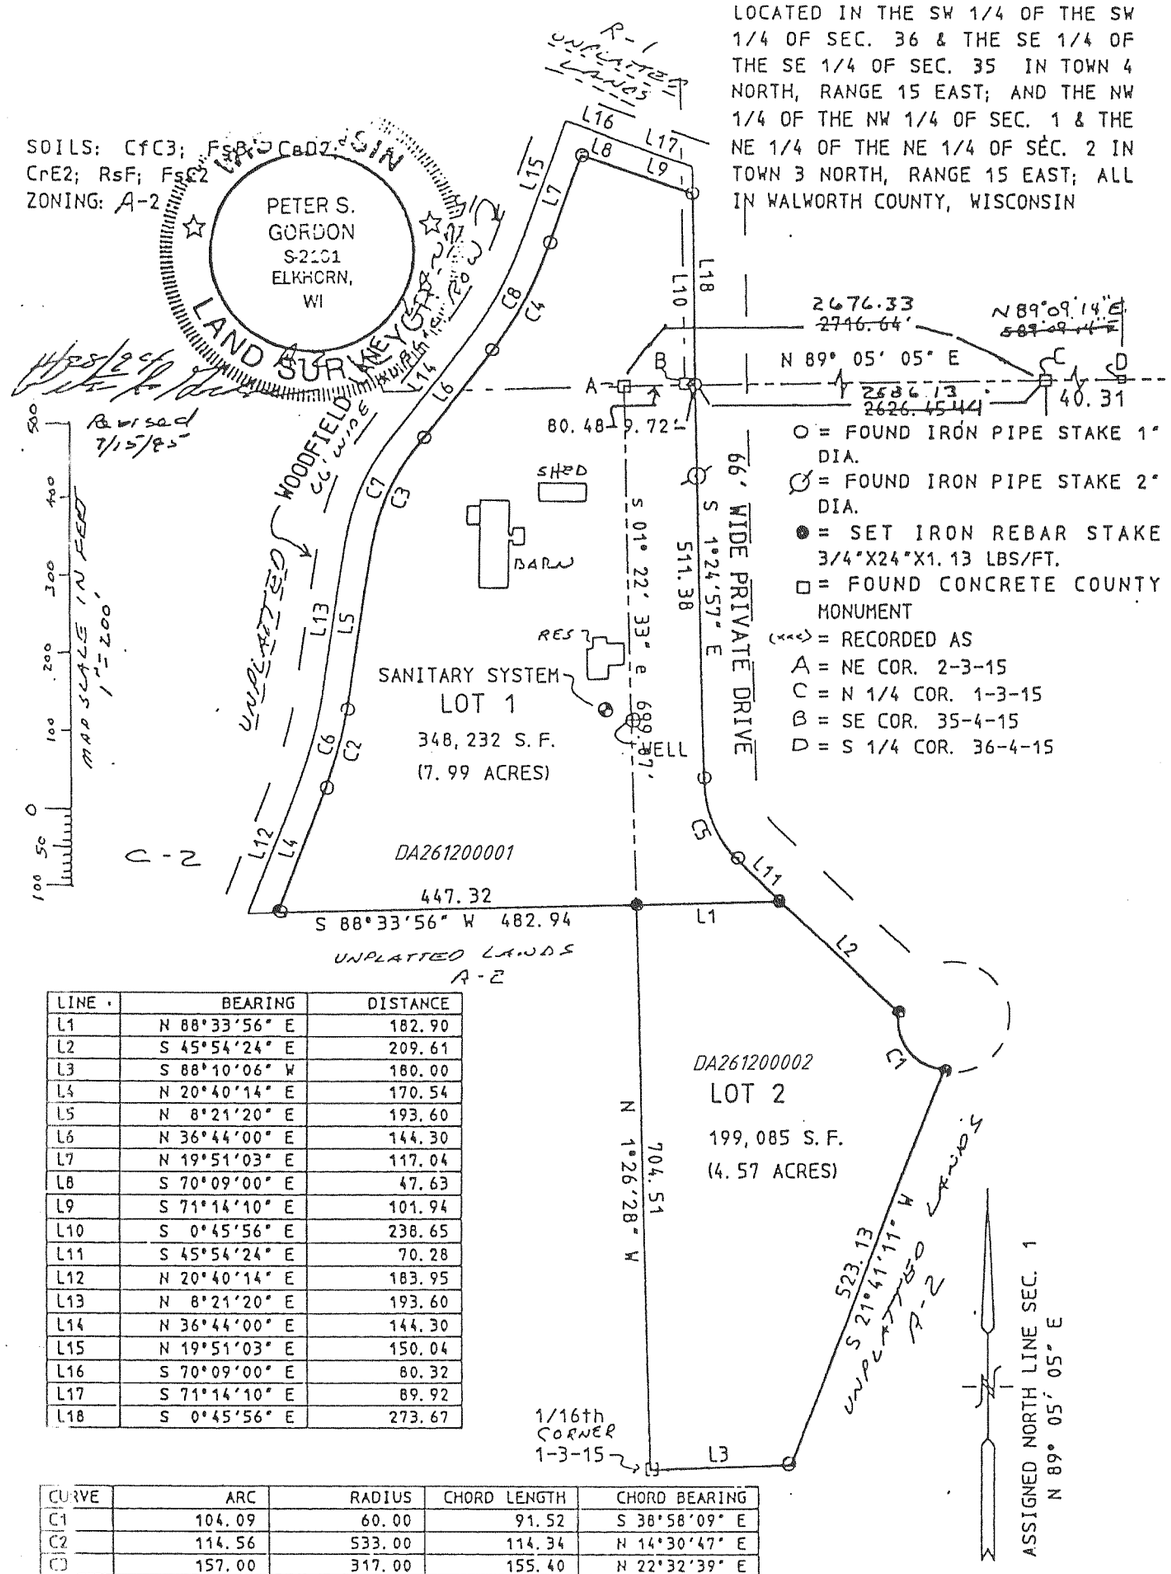

LINE	BEARING	DISTANCE
L1	N 88°33'56" E	182.90
L2	S 45°54'24" E	209.61
L3	S 88°10'06" W	180.00
L4	N 20°40'14" E	170.54
L5	N 8°21'20" E	193.60
L6	N 36°44'00" E	144.30
L7	N 19°51'03" E	117.04
L8	S 70°09'00" E	47.63
L9	S 71°14'10" E	101.94
L10	S 0°45'56" E	238.65
L11	S 45°54'24" E	70.28
L12	N 20°40'14" E	183.95
L13	N 8°21'20" E	193.60
L14	N 36°44'00" E	144.30
L15	N 19°51'03" E	150.04
L16	S 70°09'00" E	80.32
L17	S 71°14'10" E	89.92
L18	S 0°45'56" E	273.67

CURVE	ARC	RADIUS	CHORD LENGTH	CHORD BEARING
C1	104.09	60.00	91.52	S 38°58'09" E
C2	114.56	533.00	114.34	N 14°30'47" E
C3	157.00	317.00	155.40	N 22°32'39" E
C4	157.06	533.00	156.49	N 28°17'31" E
C5	117.81	150.00	114.81	S 23°24'24" E
C6	107.47	500.00	107.26	N 14°30'47" E
C7	173.35	350.00	171.58	N 22°32'39" E
C8	147.33	500.00	146.80	N 28°17'31" E

REVISIONS :

MAPPING DATE : 08/03/95

CERTIFIED SURVEY MAP NUMBER 2616

Being a part of the Northeast 1/4 of Section 10, Town 4 North, Range 15 East, in the Town of Whitewater Walworth County, Wisconsin.

OWNER: Joan Dempsey Trust
Werner Christen
S76 W39841 HWY ZZ
Eagle WI. 53119

SURVEYED BY: Kettle Moraine Surveying
W362 S10227 Lewin Lane
Eagle WI. 53119
594-3484

BEARINGS ARE BASED ON AN ASSUMED NORTH FROM THE PREVIOUS C.S.M. NUMBERED 520.

THIS PARCEL HAS AN ACTIVE SEPTIC SYSTEM AND WELL.

ZONING: A-3

SOIL TYPE: MpB

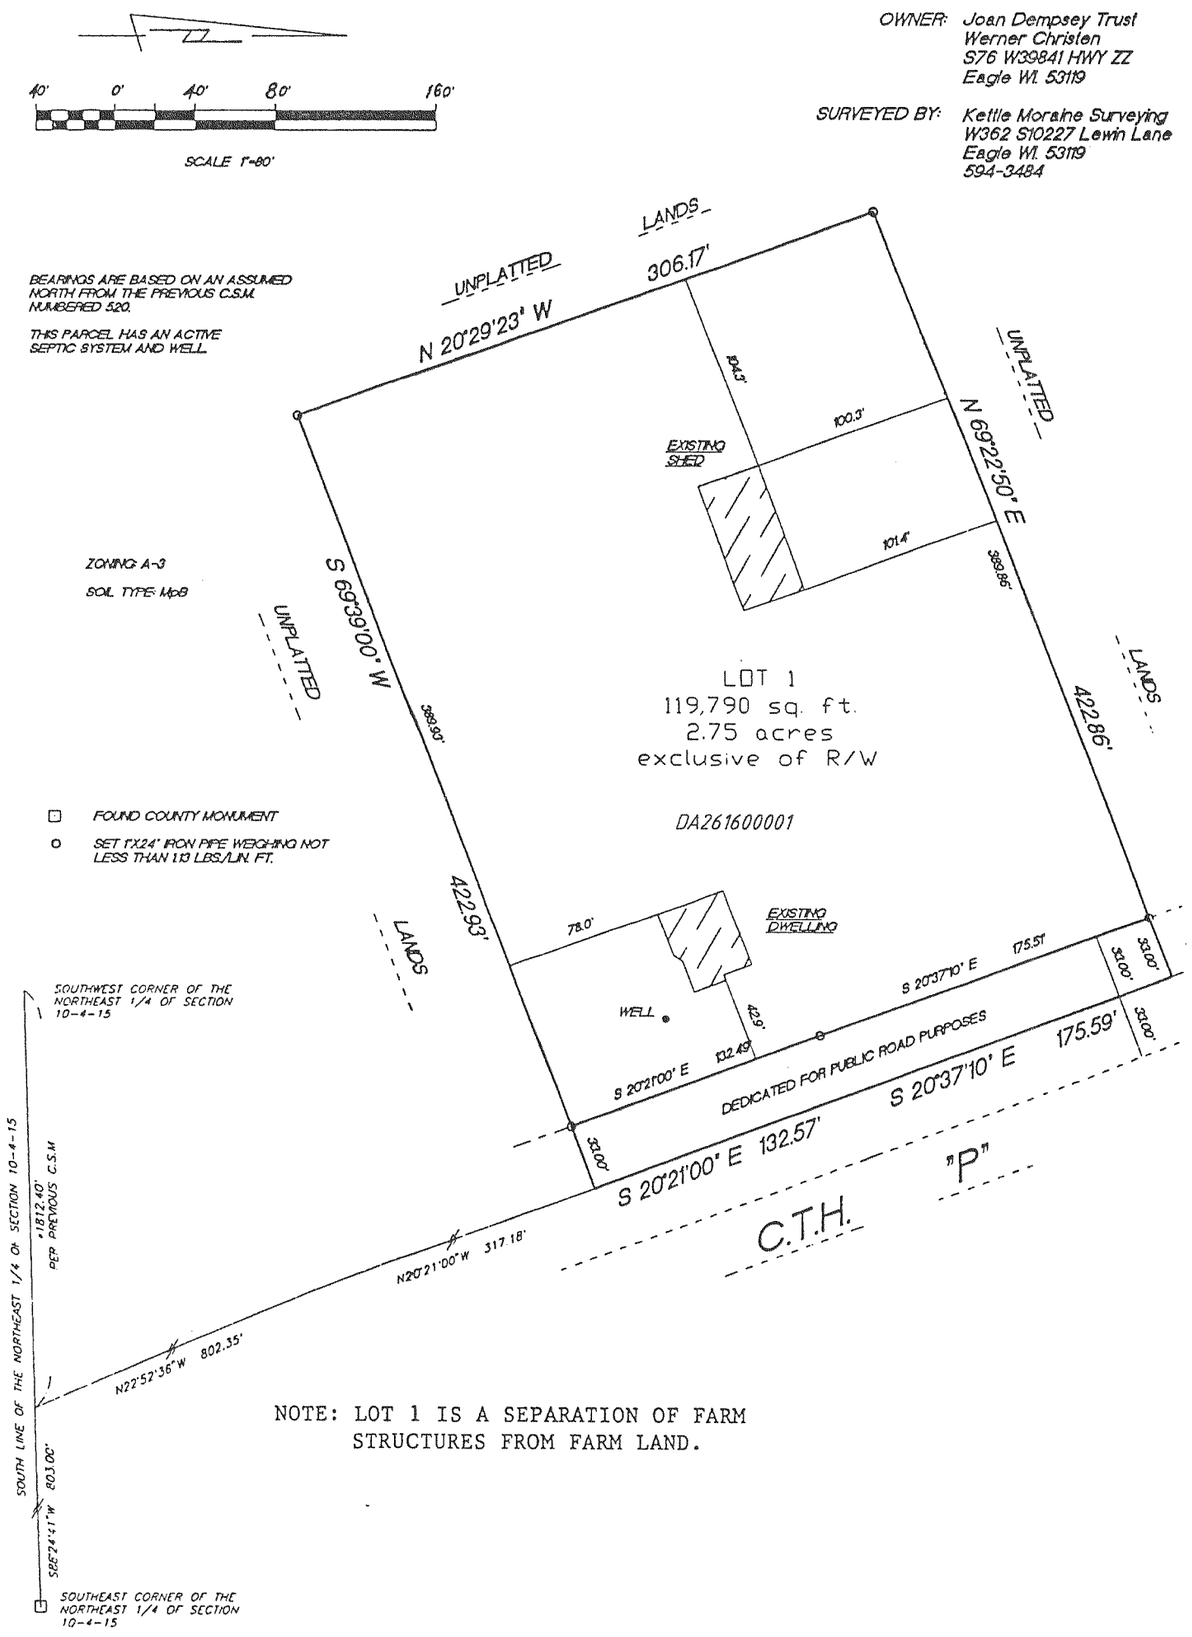

NOTE: LOT 1 IS A SEPARATION OF FARM STRUCTURES FROM FARM LAND.

REVISIONS :