CERTIFIED SURVEY NO. 798 & 956

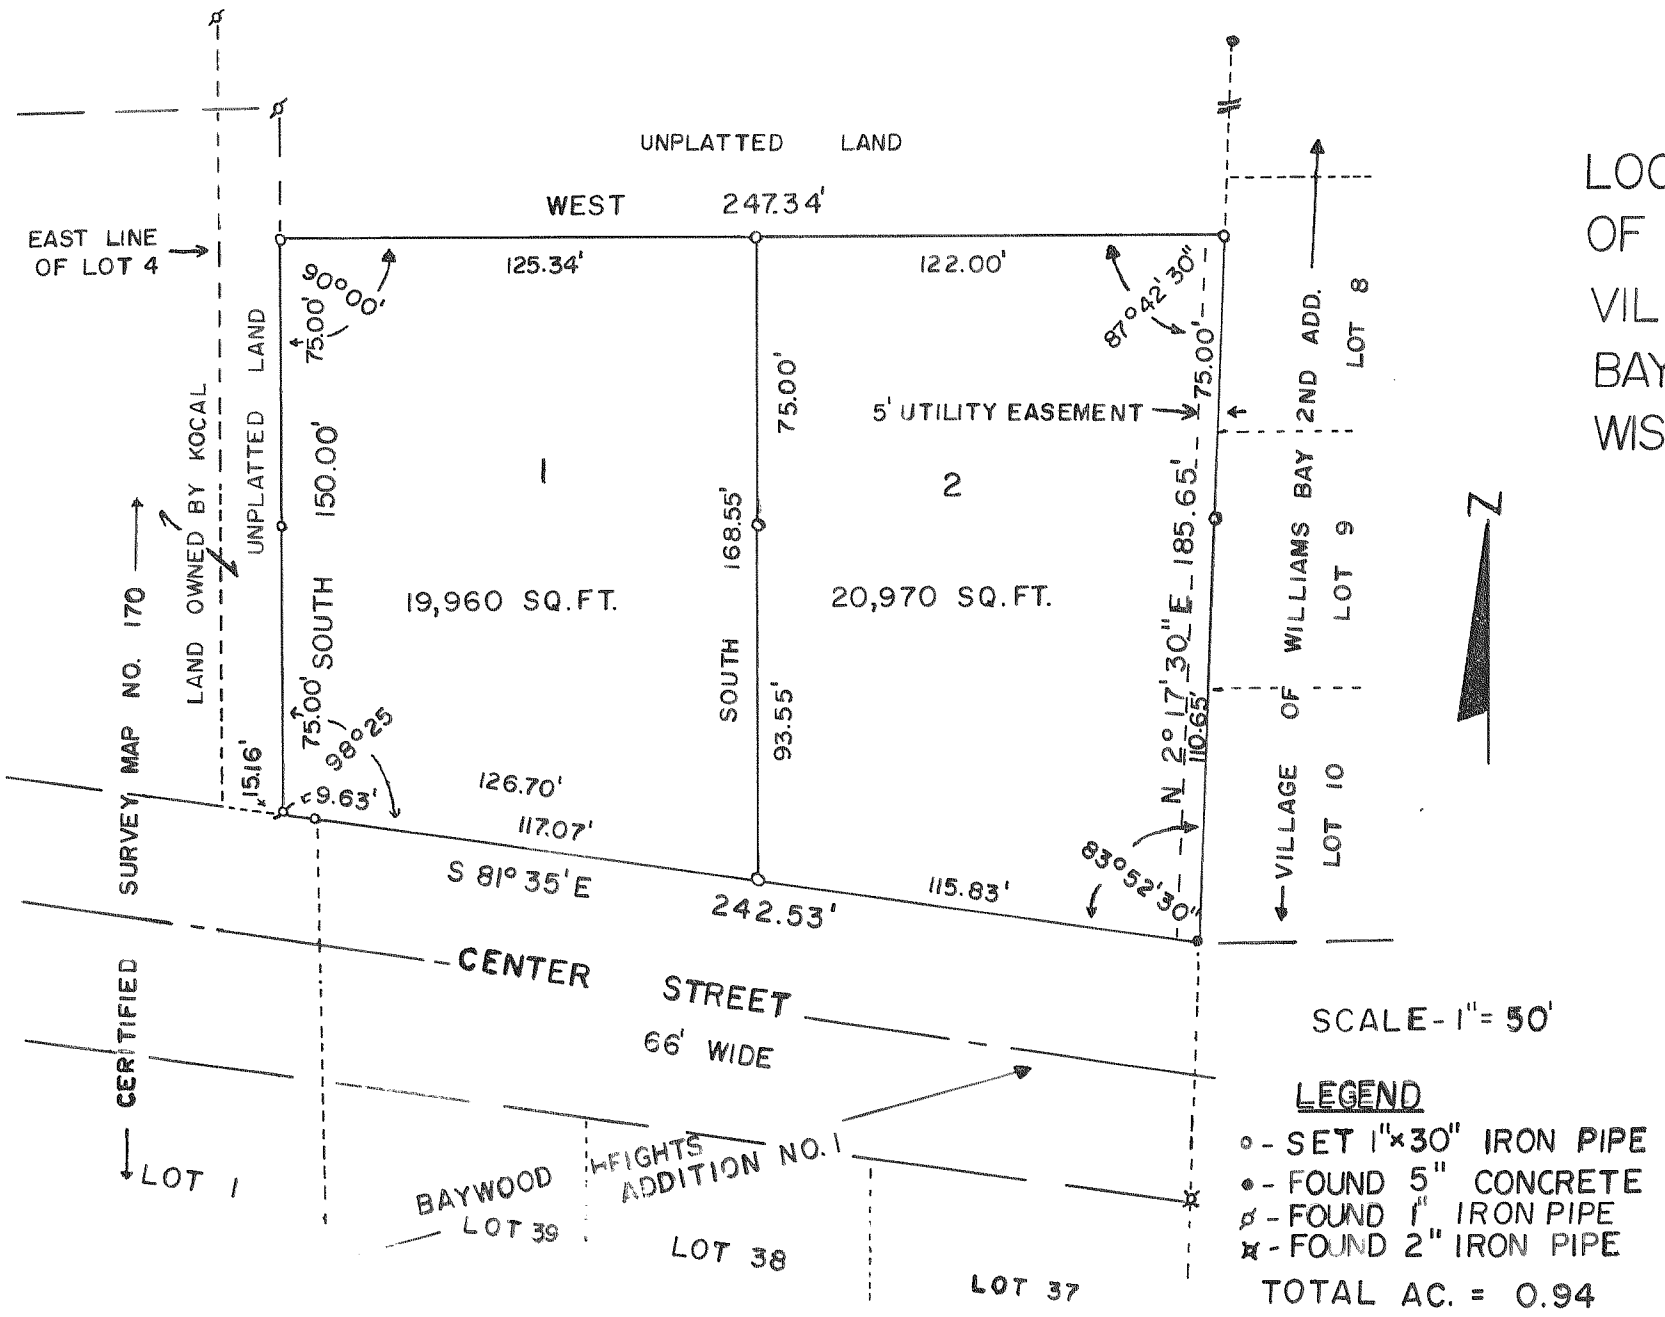

LOCATED IN THE NW 1/4 OF SEC. 1, T1N, R16E, VILLAGE OF WILLIAMS BAY, WALWORTH COUNTY, WISCONSIN

SCALE - 1" = 50'

LEGEND

- ○ - SET 1"×30" IRON PIPE
- ● - FOUND 5" CONCRETE
- ø - FOUND 1" IRON PIPE
- ✱ - FOUND 2" IRON PIPE

TOTAL AC. = 0.94

CERTIFIED SURVEY NO. 956

LOTS 49 AND 52 OF BAY VIEW SUBDIVISION, SECTION 1, T1N, R16E, VILLAGE OF WILLIAMS BAY, WALWORTH COUNTY, WISCONSIN.

SCALE 1"=40'

0 20 40 80

ø = IRON PIPE FOUND
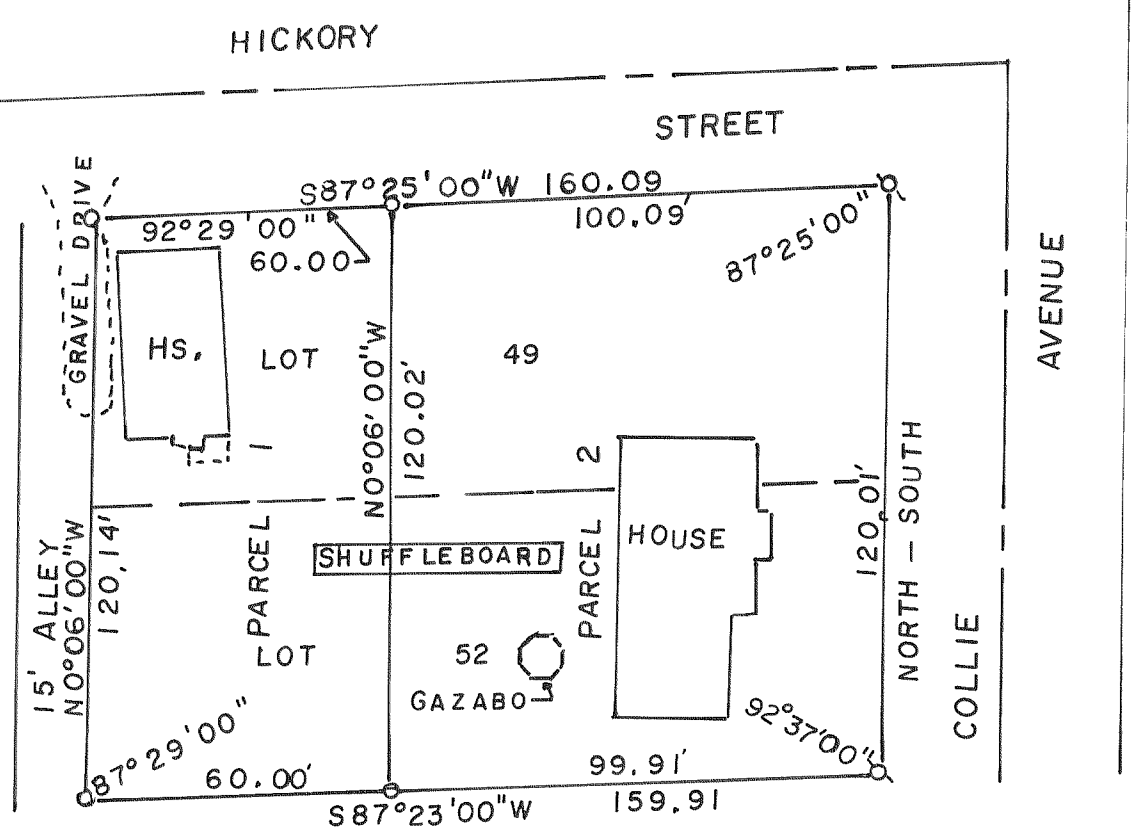
O = IRON PIPE SET 1" X 24" 1.13 LBS./FT.