CERTIFIED SURVEYS 2075, 2079

VILLAGE OF WILLIAMS BAY

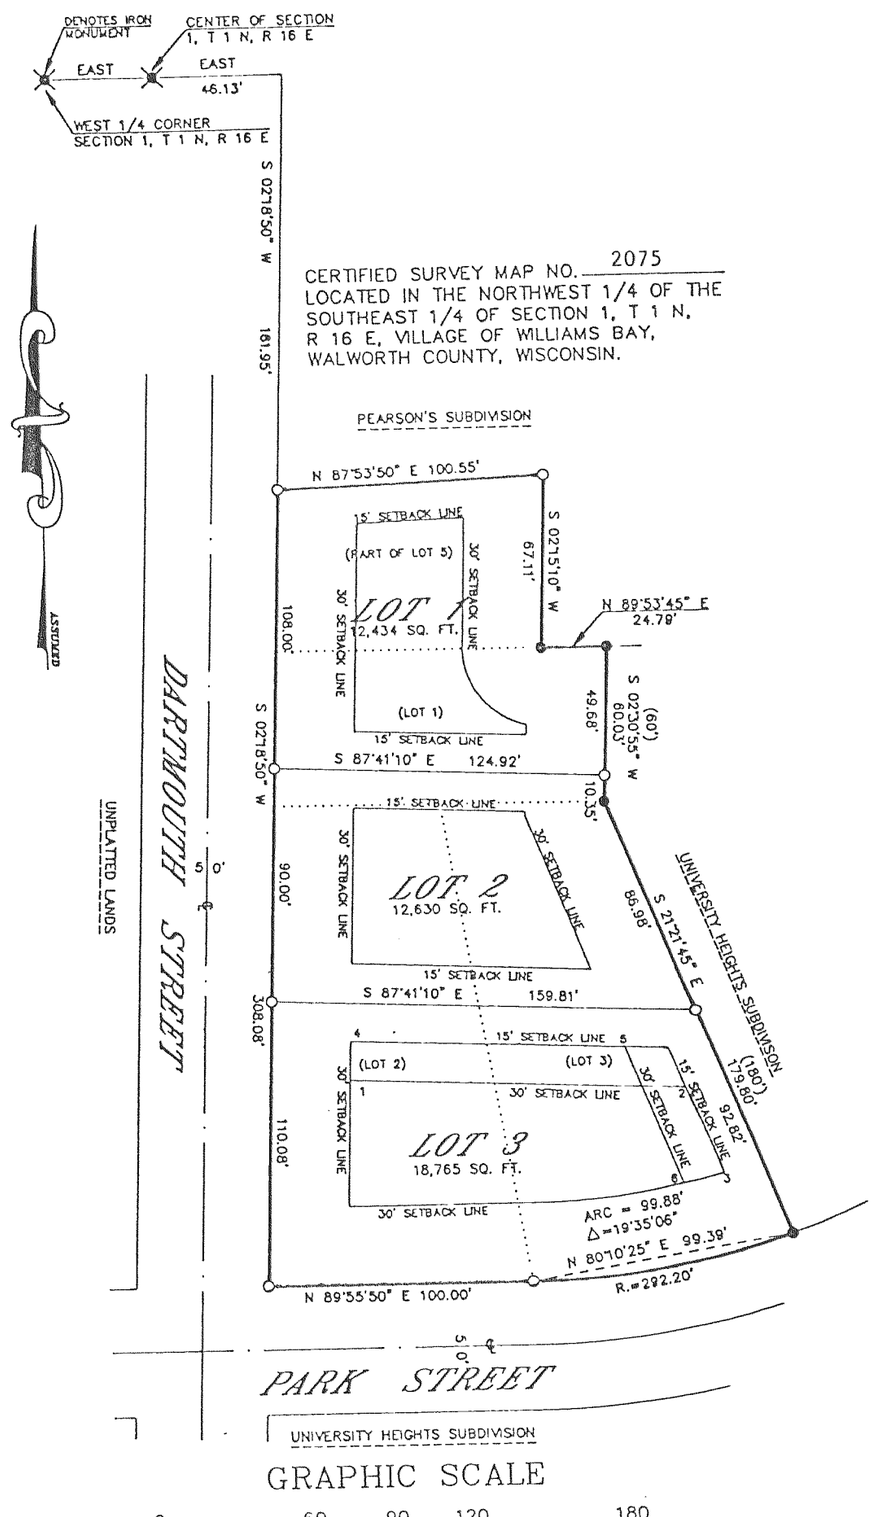

GRAPHIC SCALE

0 60 90 120 180

(IN FEET)

o -1" X 24" IRON PIPE PLACED, MIN. WT, 1.13 LBS./LINEAL FOOT

● -CONCRETE MONUMENT FOUND

()-RECORDED AS

C. S. #2075

LOT 3 SETBACKS:

1. RESIDENCE FACING PARK STREET, THE SETBACK LINES SHALL BE LINES 1-2 AND 2-3.
2. RESIDENCE FACING DARTMOUTH STREET, THE SETBACK LINES SHALL BE LINES 4-5 AND 5-6.

CERTIFIED SURVEY MAP NO. 2075
LOCATED IN THE NORTHWEST 1/4 OF THE SOUTHEAST 1/4 OF SECTION 1, T 1 N, R 16 E, VILLAGE OF WILLIAMS BAY, WALWORTH COUNTY, WISCONSIN.

CERTIFIED SURVEY MAP NO. 2079

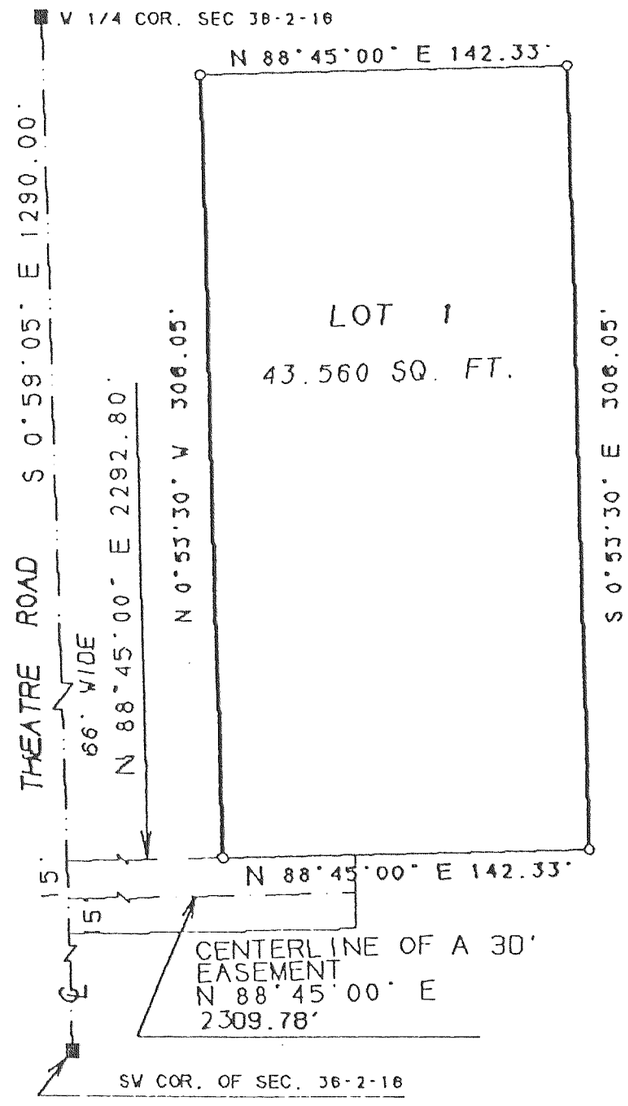

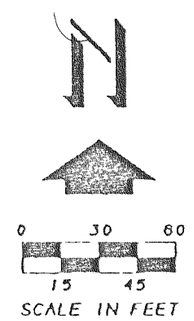

SCALE IN FEET

LEGEND

■ CONC. MONUMENT FOUND

o 1"X24", 1.13 LB/LIN FT. MIN. IRON PIPE SET

OWNER:

VILLAGE OF WILLIAMS BAY
85 WEST GENEVA STREET
WILLIAMS BAY WI 53191

BEARINGS:

ARE TIED TO THE WISCONSIN COORDINATE SYSTEM, SOUTH ZONE.