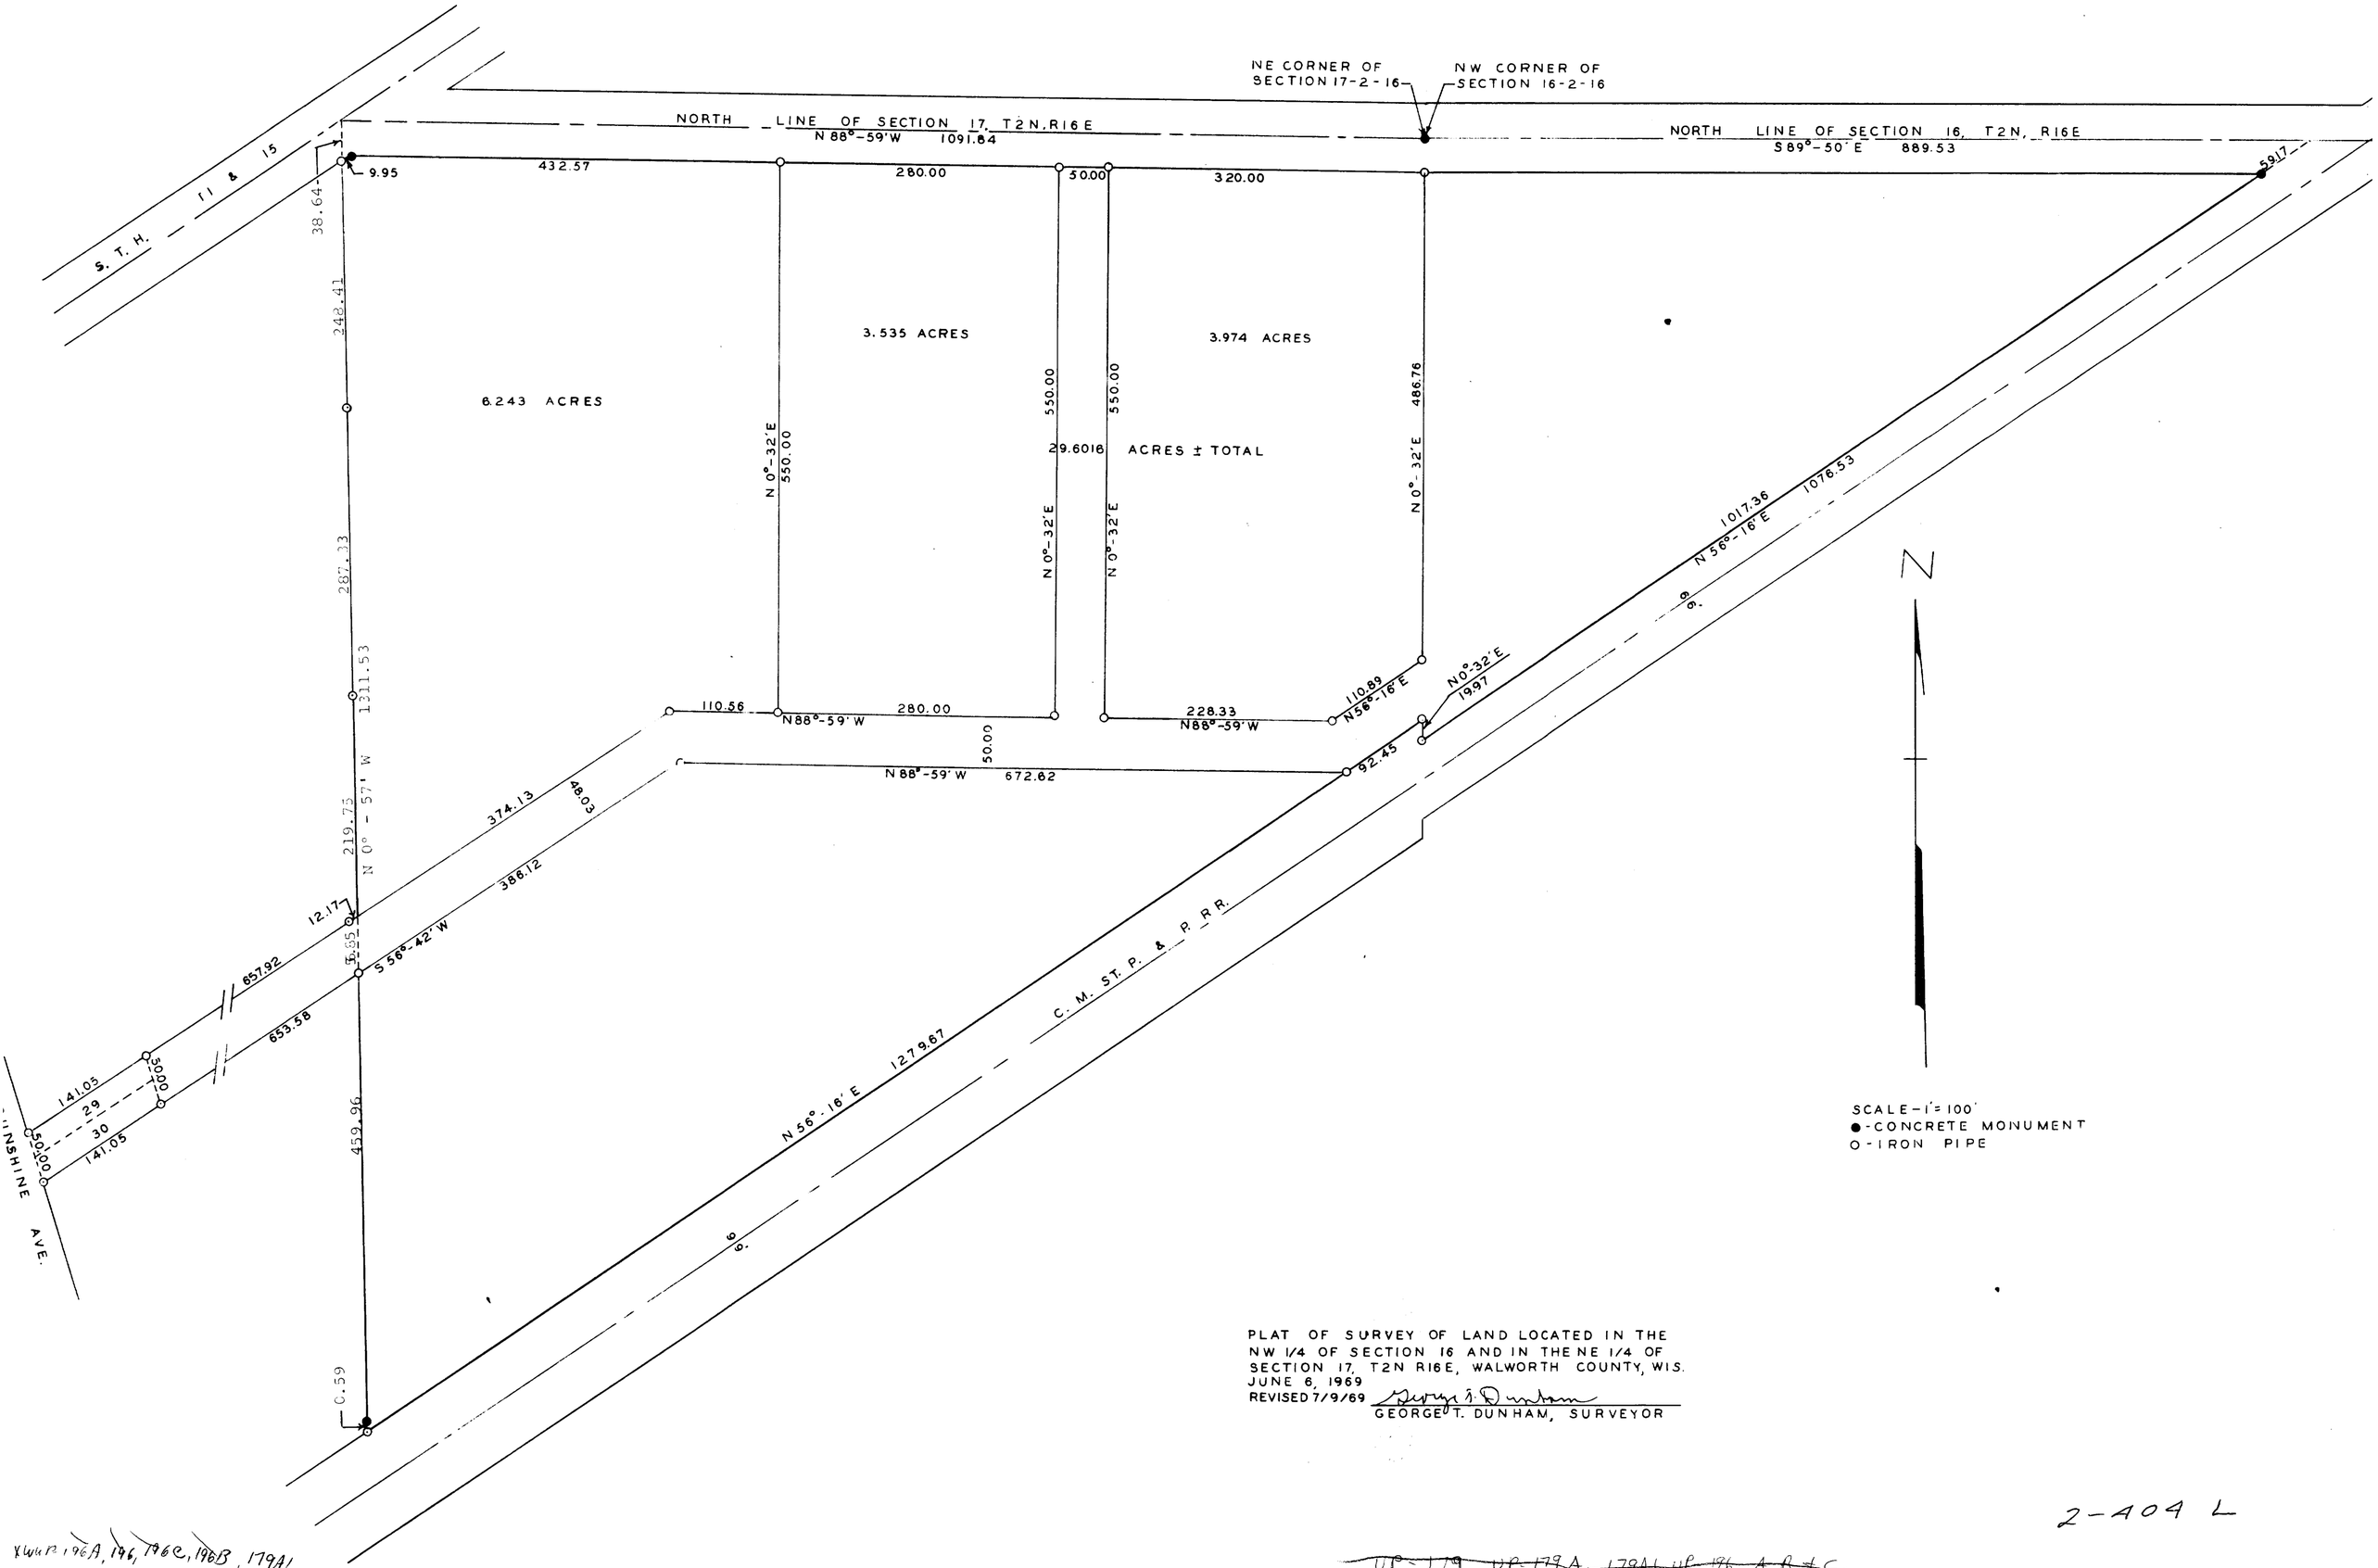

SCALE-1'=100'
●-CONCRETE MONUMENT
O-IRON PIPE

PLAT OF SURVEY OF LAND LOCATED IN THE NW 1/4 OF SECTION 16 AND IN THE NE 1/4 OF SECTION 17, T2N R16E, WALWORTH COUNTY, WIS.
JUNE 6, 1969
REVISED 7/9/69

George T. Dunham
GEORGE T. DUNHAM, SURVEYOR

2-404 L

XWUP 196A, 196, 196C, 196B, 179A1

~~UP-179, UP-179A, 179A1, UP-196, A-B & C~~