DUNHAM & RASMUSSEN

SURVEYING & ENGINEERING

DELAVAN, WISCONSIN

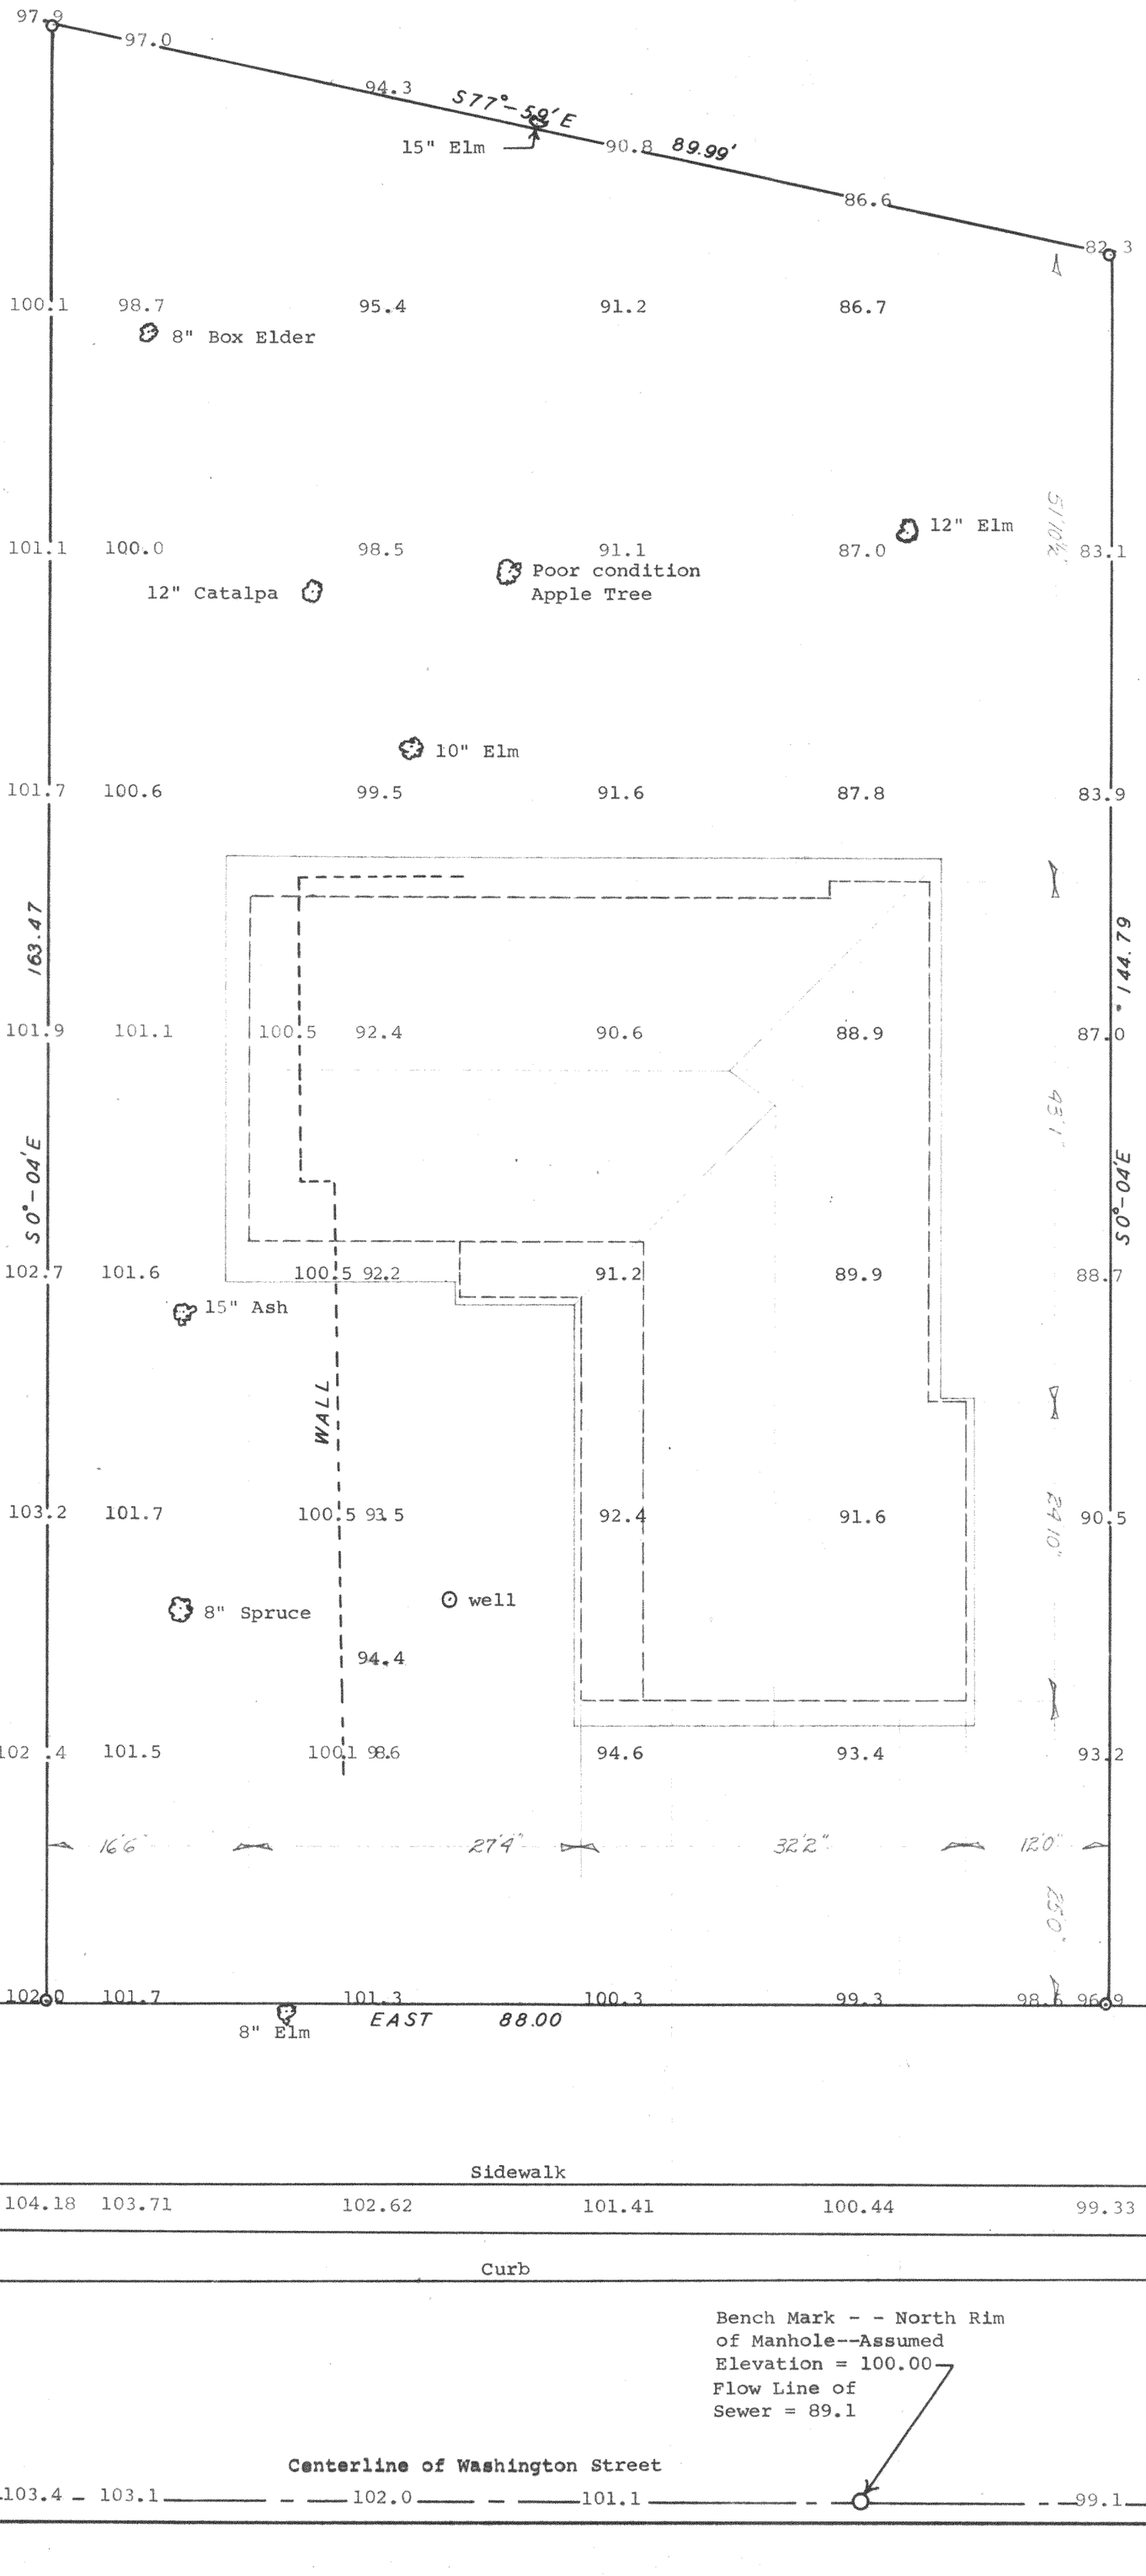

Plat of survey and elevations on Lot 2 of Brook Lane Subdivision located in the City of Delavan, Walworth County, Wisconsin
Dec. 1961
Revised
Jan. 1962

George T. Dunham

George T. Dunham, Surveyor

K & E—195L 250-4-60

XBRL-2

2-160