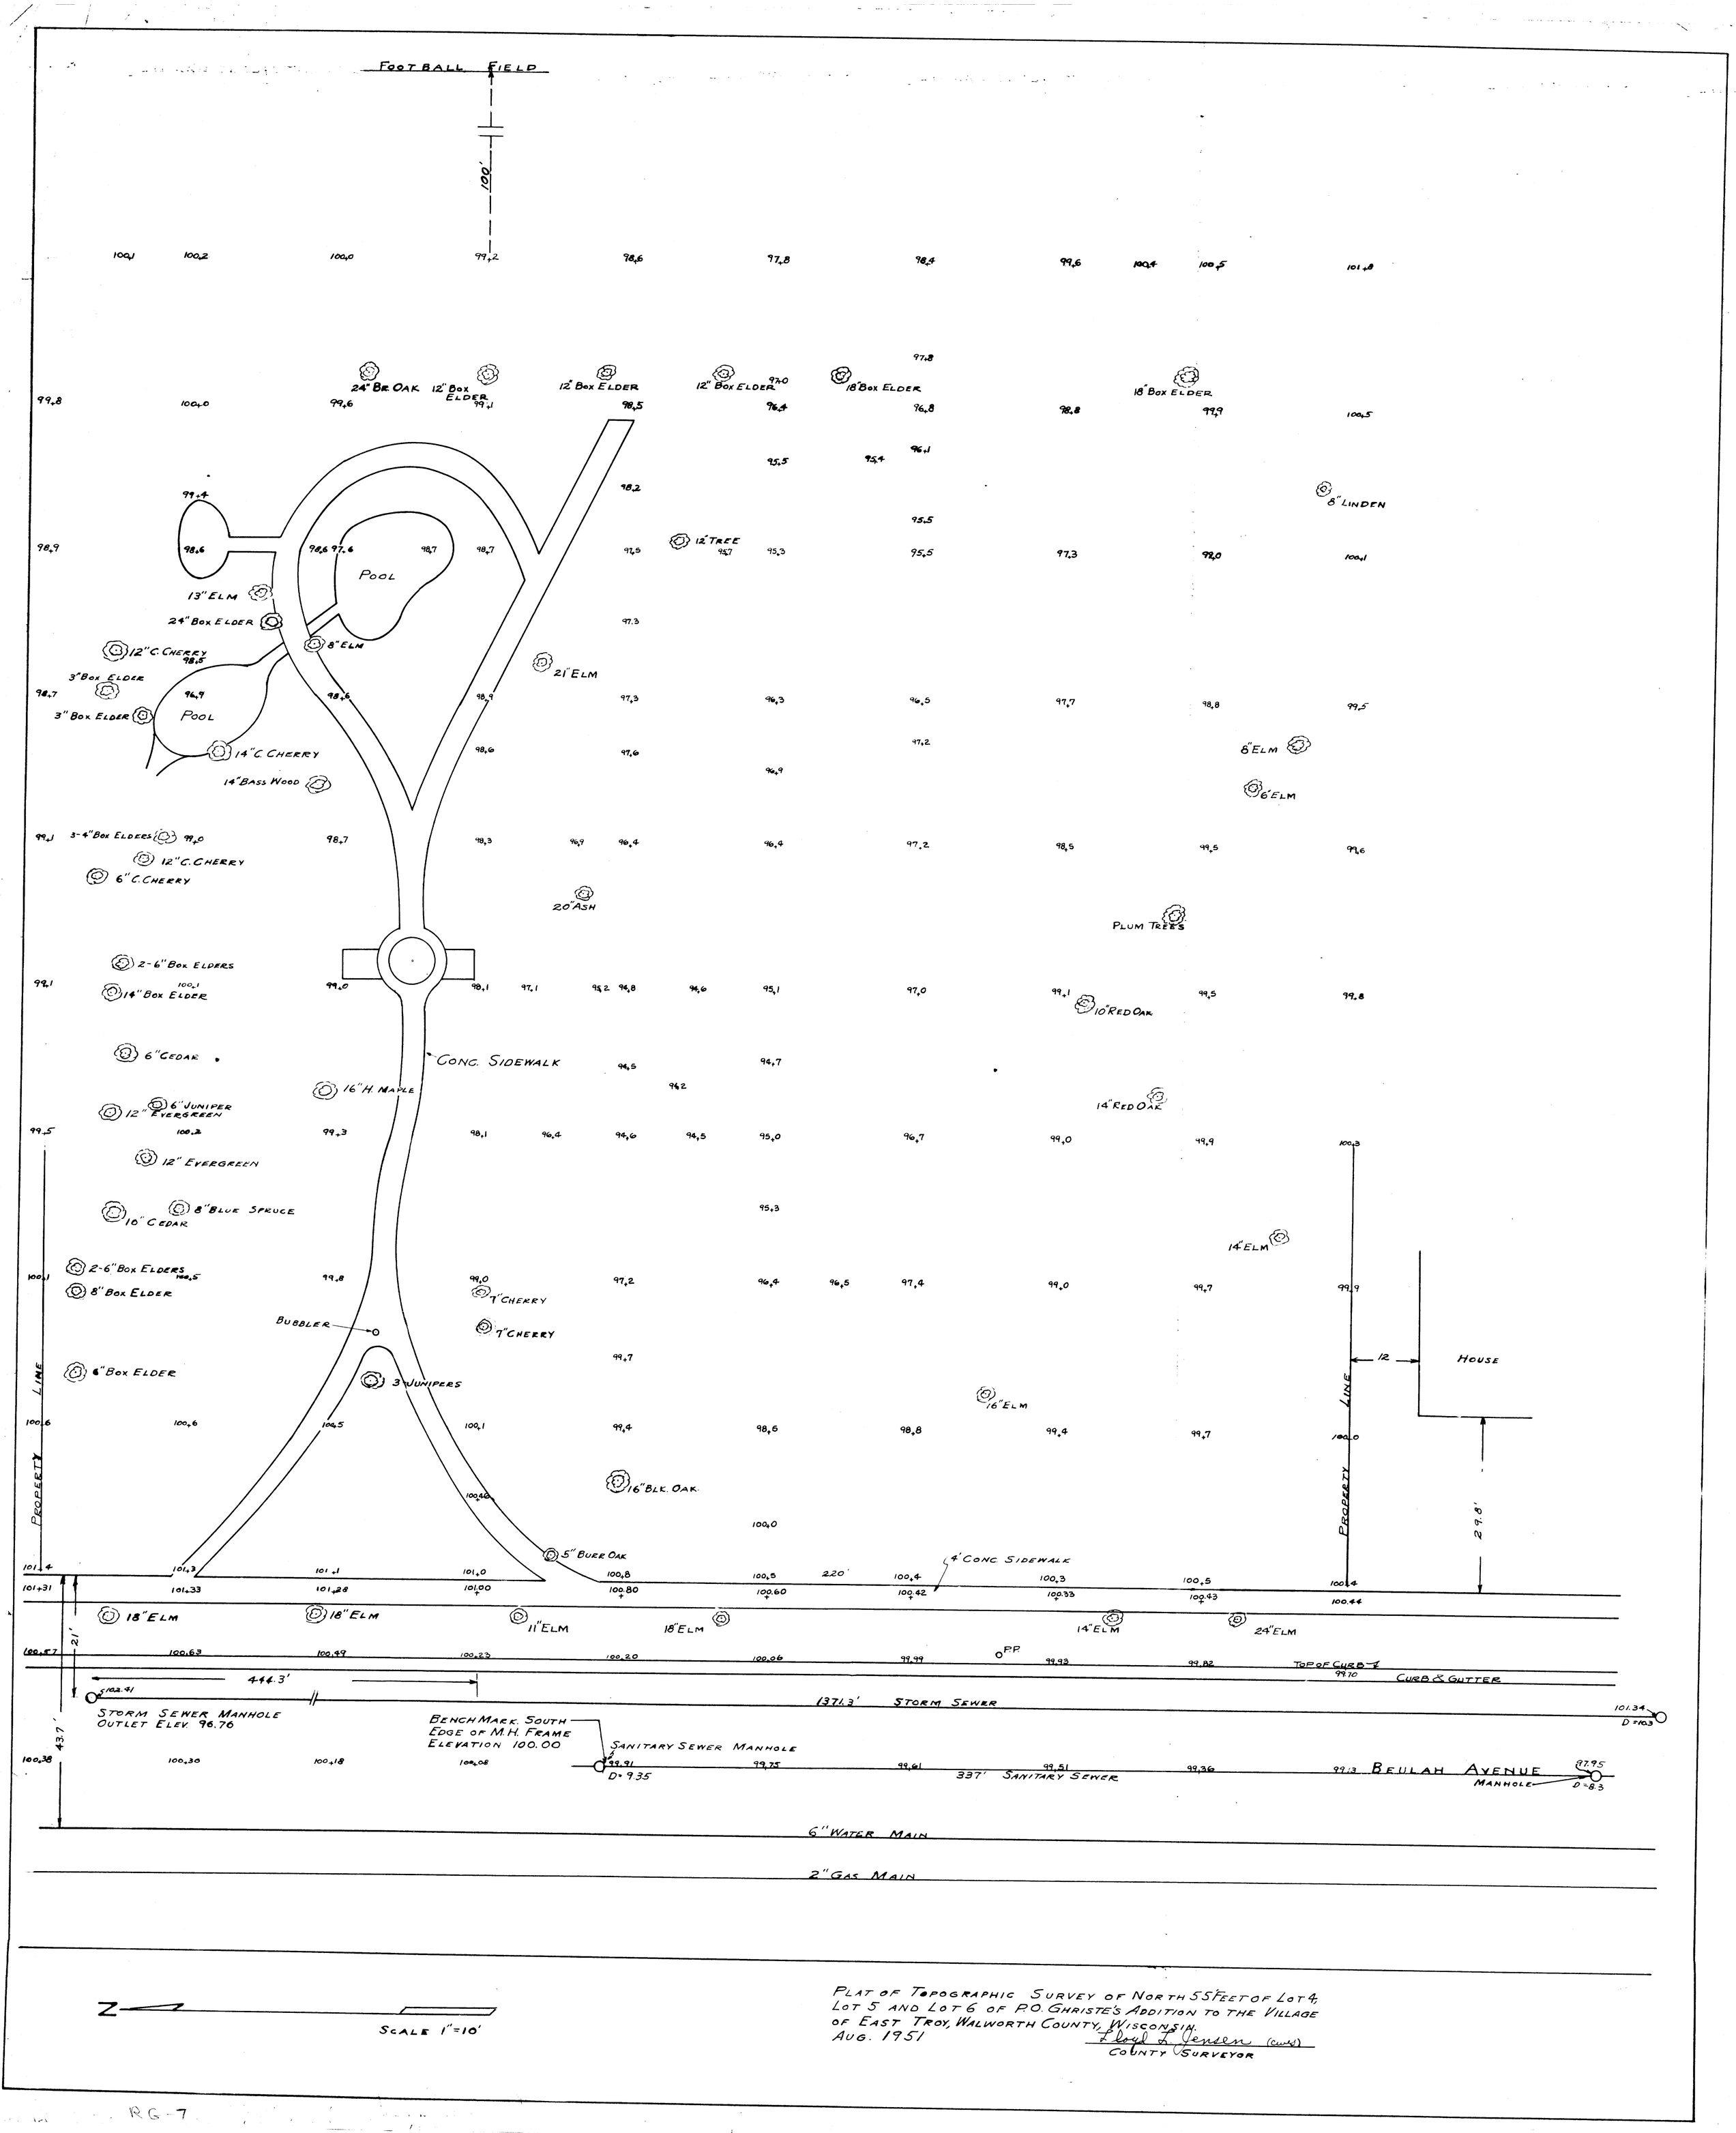

PLAT OF TOPOGRAPHIC SURVEY OF NORTH 55 FEET OF LOT 4, LOT 5 AND LOT 6 OF P.O. GHRISTE'S ADDITION TO THE VILLAGE OF EAST TROY, WALWORTH COUNTY, WISCONSIN.
AUG. 1951

Lloyd L. Jensen (CWS)
COUNTY SURVEYOR

RG-7