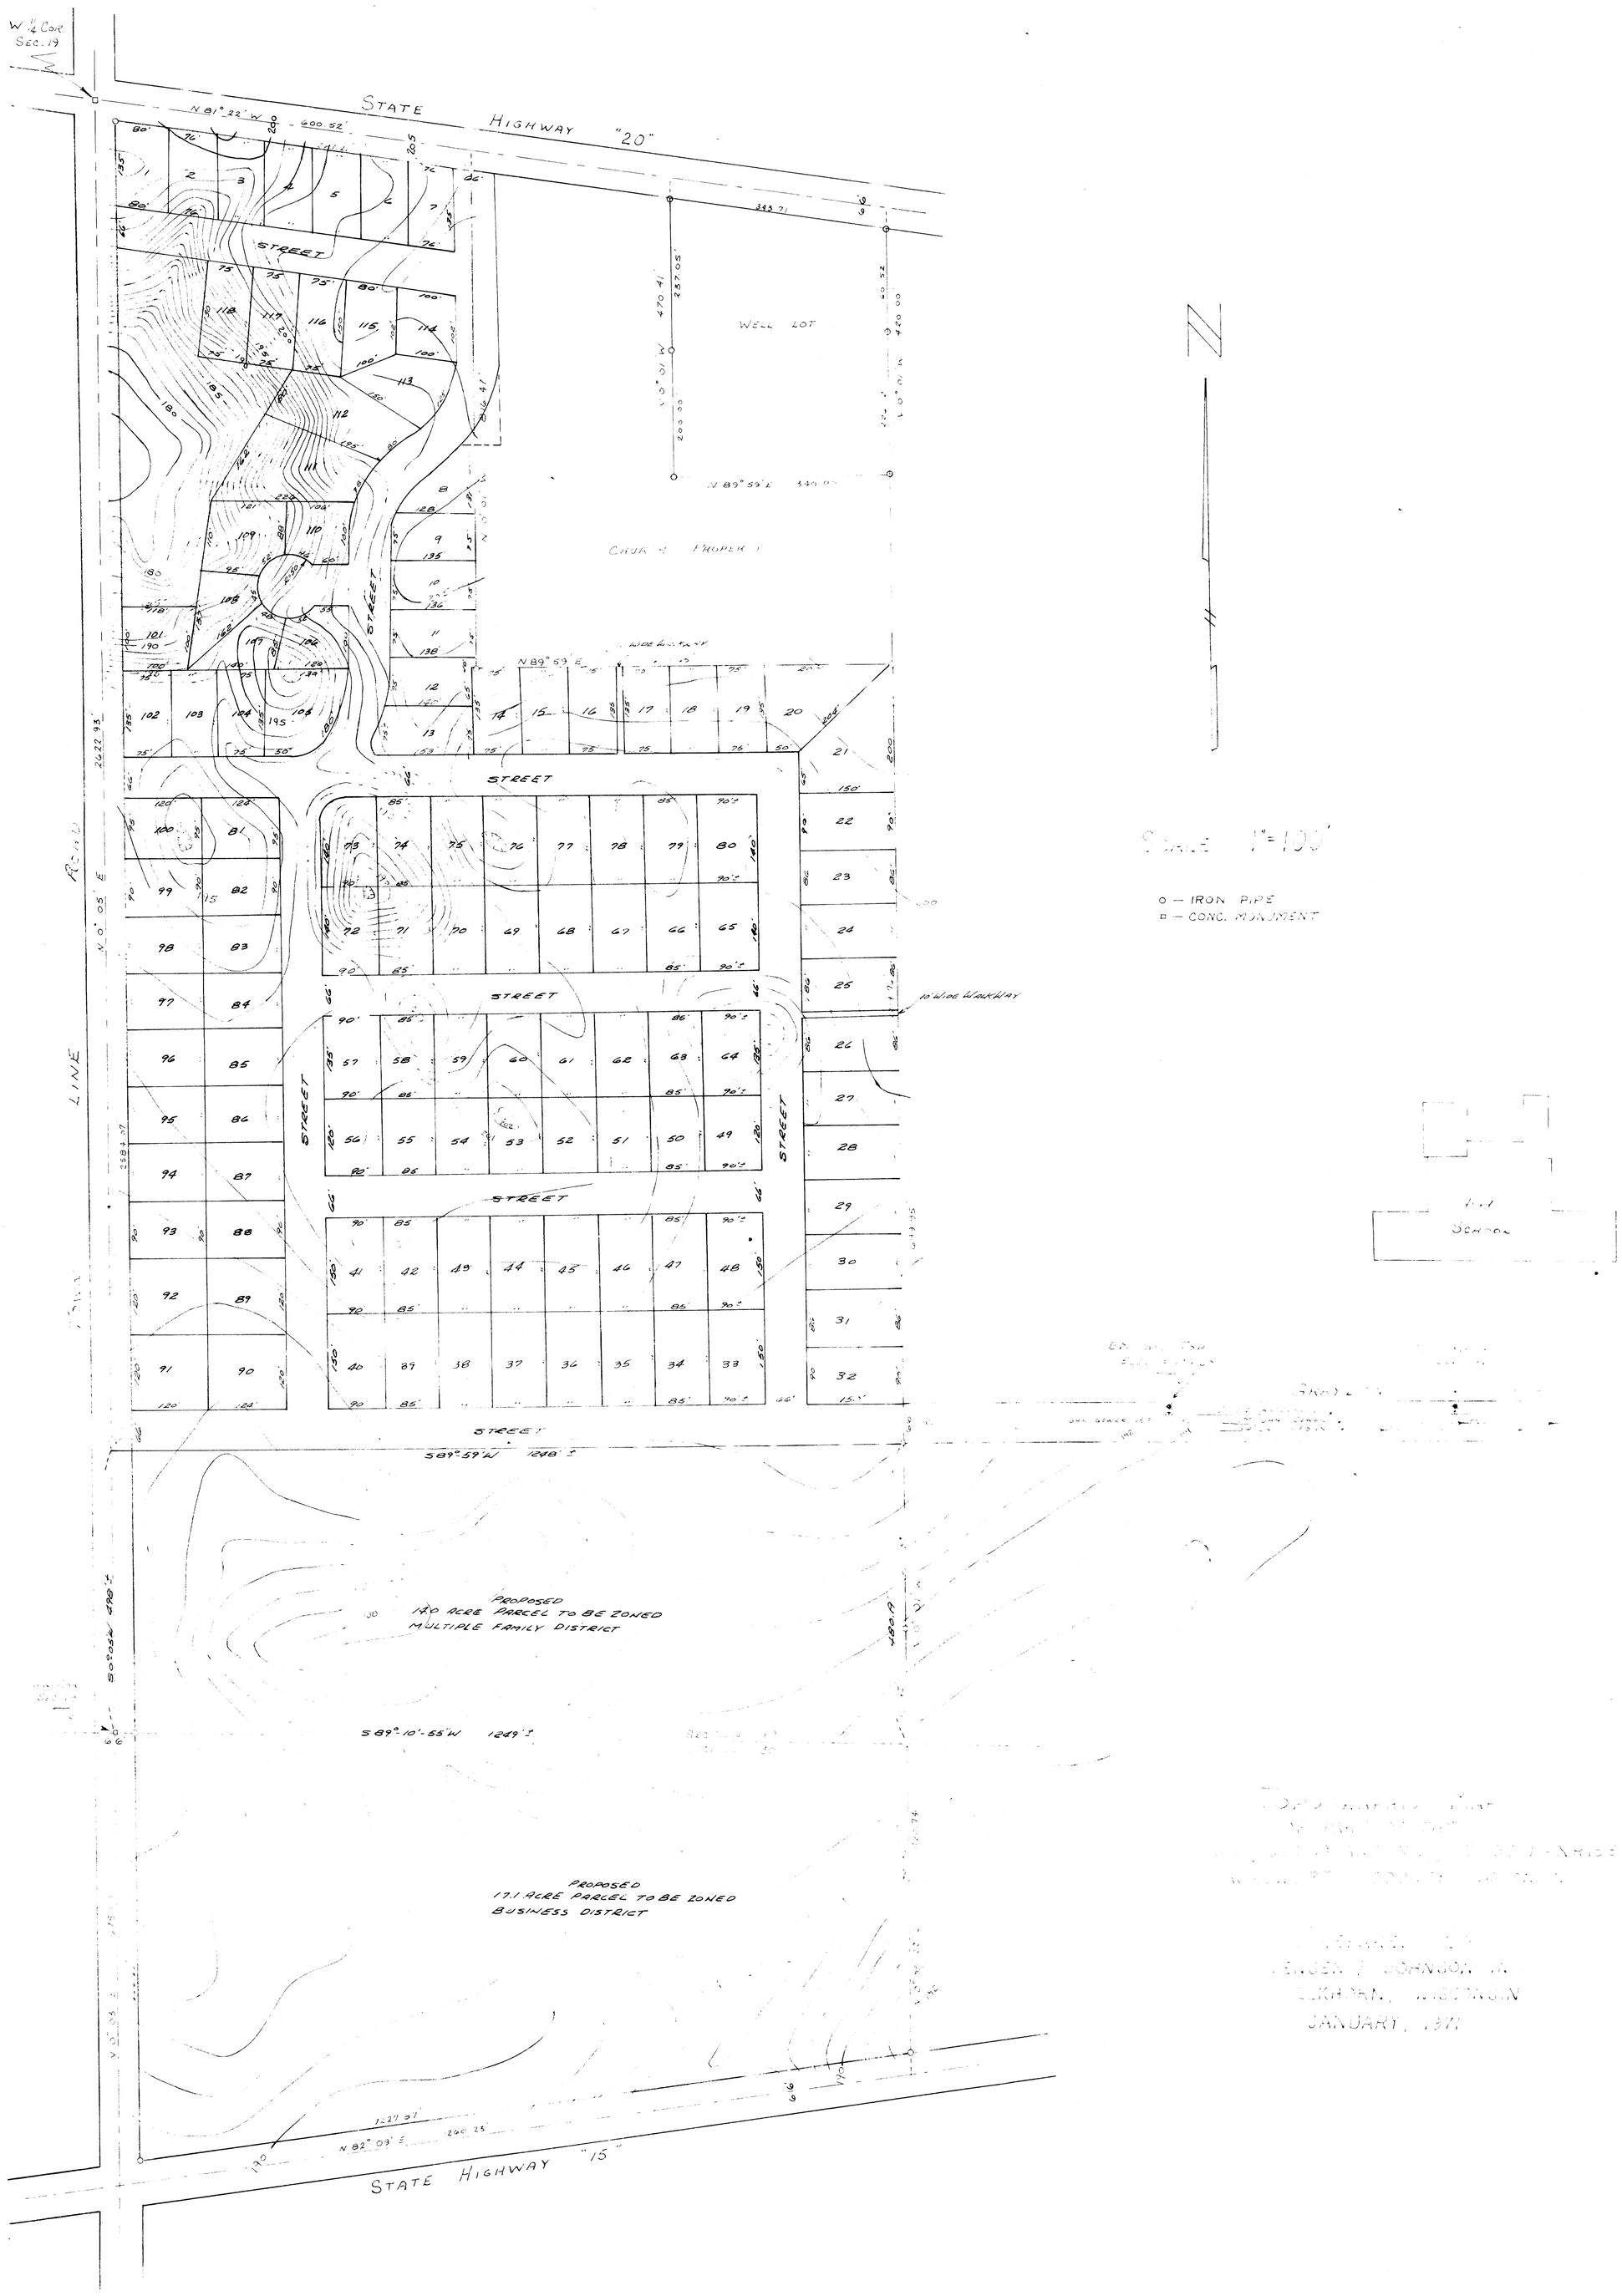
W 1/4 Cor Sec. 19
STATE HIGHWAY "20"
N 81° 22' W 600.52'
WELL LOT
N 89° 59' E
STREET
S 89° 59' W 1248.3'
S 89° 10' 55" W 1249.3'
N 0° 05' E
LINE
PROPOSED
17.0 ACRE PARCEL TO BE ZONED
MULTIPLE FAMILY DISTRICT
PROPOSED
17.1 ACRE PARCEL TO BE ZONED
BUSINESS DISTRICT
N 82° 09' E
STATE HIGHWAY "15"
SCALE 1" = 100'
o — IRON PIPE
□ — CONC. MONUMENT
10' WIDE WALKWAY
SCHOOL
ELKHORN, WISCONSIN
JANUARY, 1971