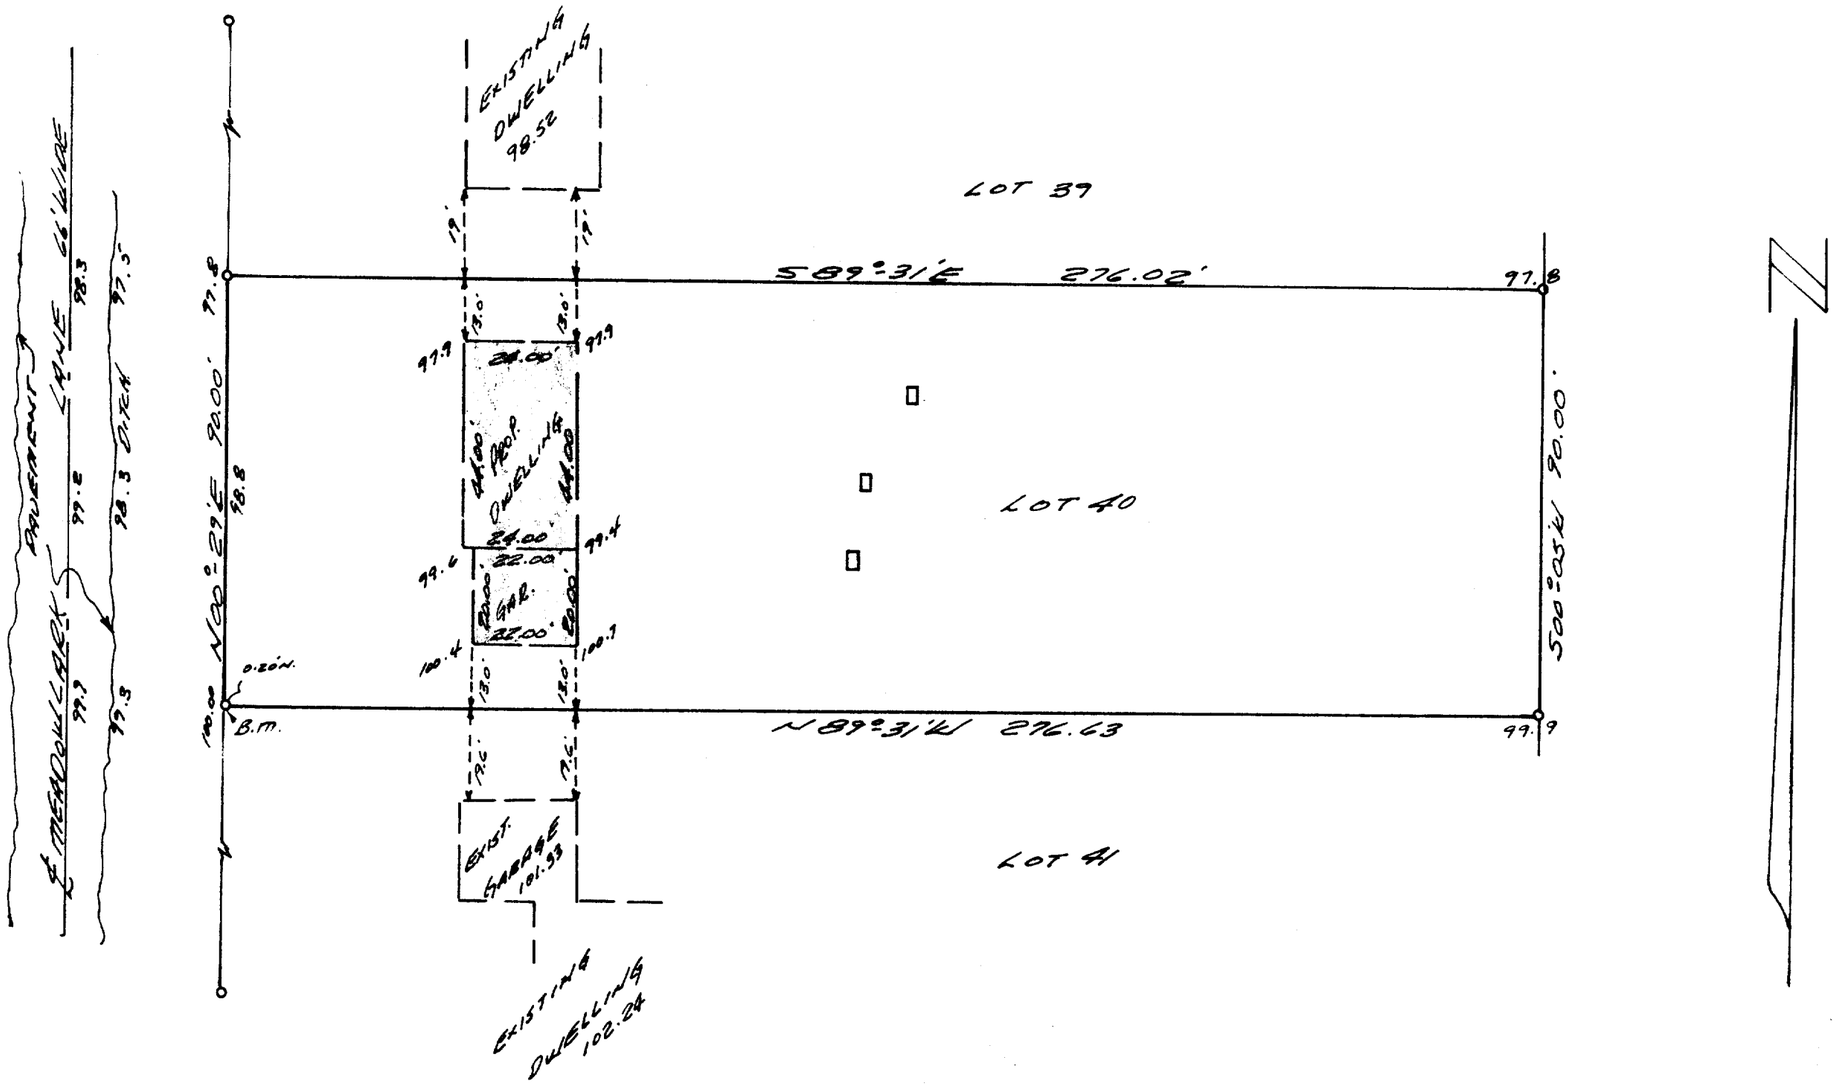

o — 1" IRON PIPE FOUND

BASEMENT STAKES AT ACTUAL CORNERS

B.M. = BENCH MARK - TOP IRON PIPE - ELEVATION 100.00 - ASSUMED

□ — PERCOLATION TEST HOLES — TAKEN BY OTHERS

NOTE: HOUSE IS STAKED OUT AS 44.00' WIDE - GARAGE IS STAKED OUT AS 20.00' WIDE TO ALLOW FOR SIDE YARD REQUIREMENTS.

PLAT OF SURVEY
OF

LOT 40 GREEN ACRES SUBDIVISION LOCATED IN THE NW¼ NW¼ OF SECTION 8, T2N R16E, WALWORTH COUNTY, WISCONSIN.

Floyd F. Jensen
SURVEYOR

SCALE 1" = 30'

DATE JAN. 18, 1978

4-300J

YGR-40

NO. 178H 300 9-68