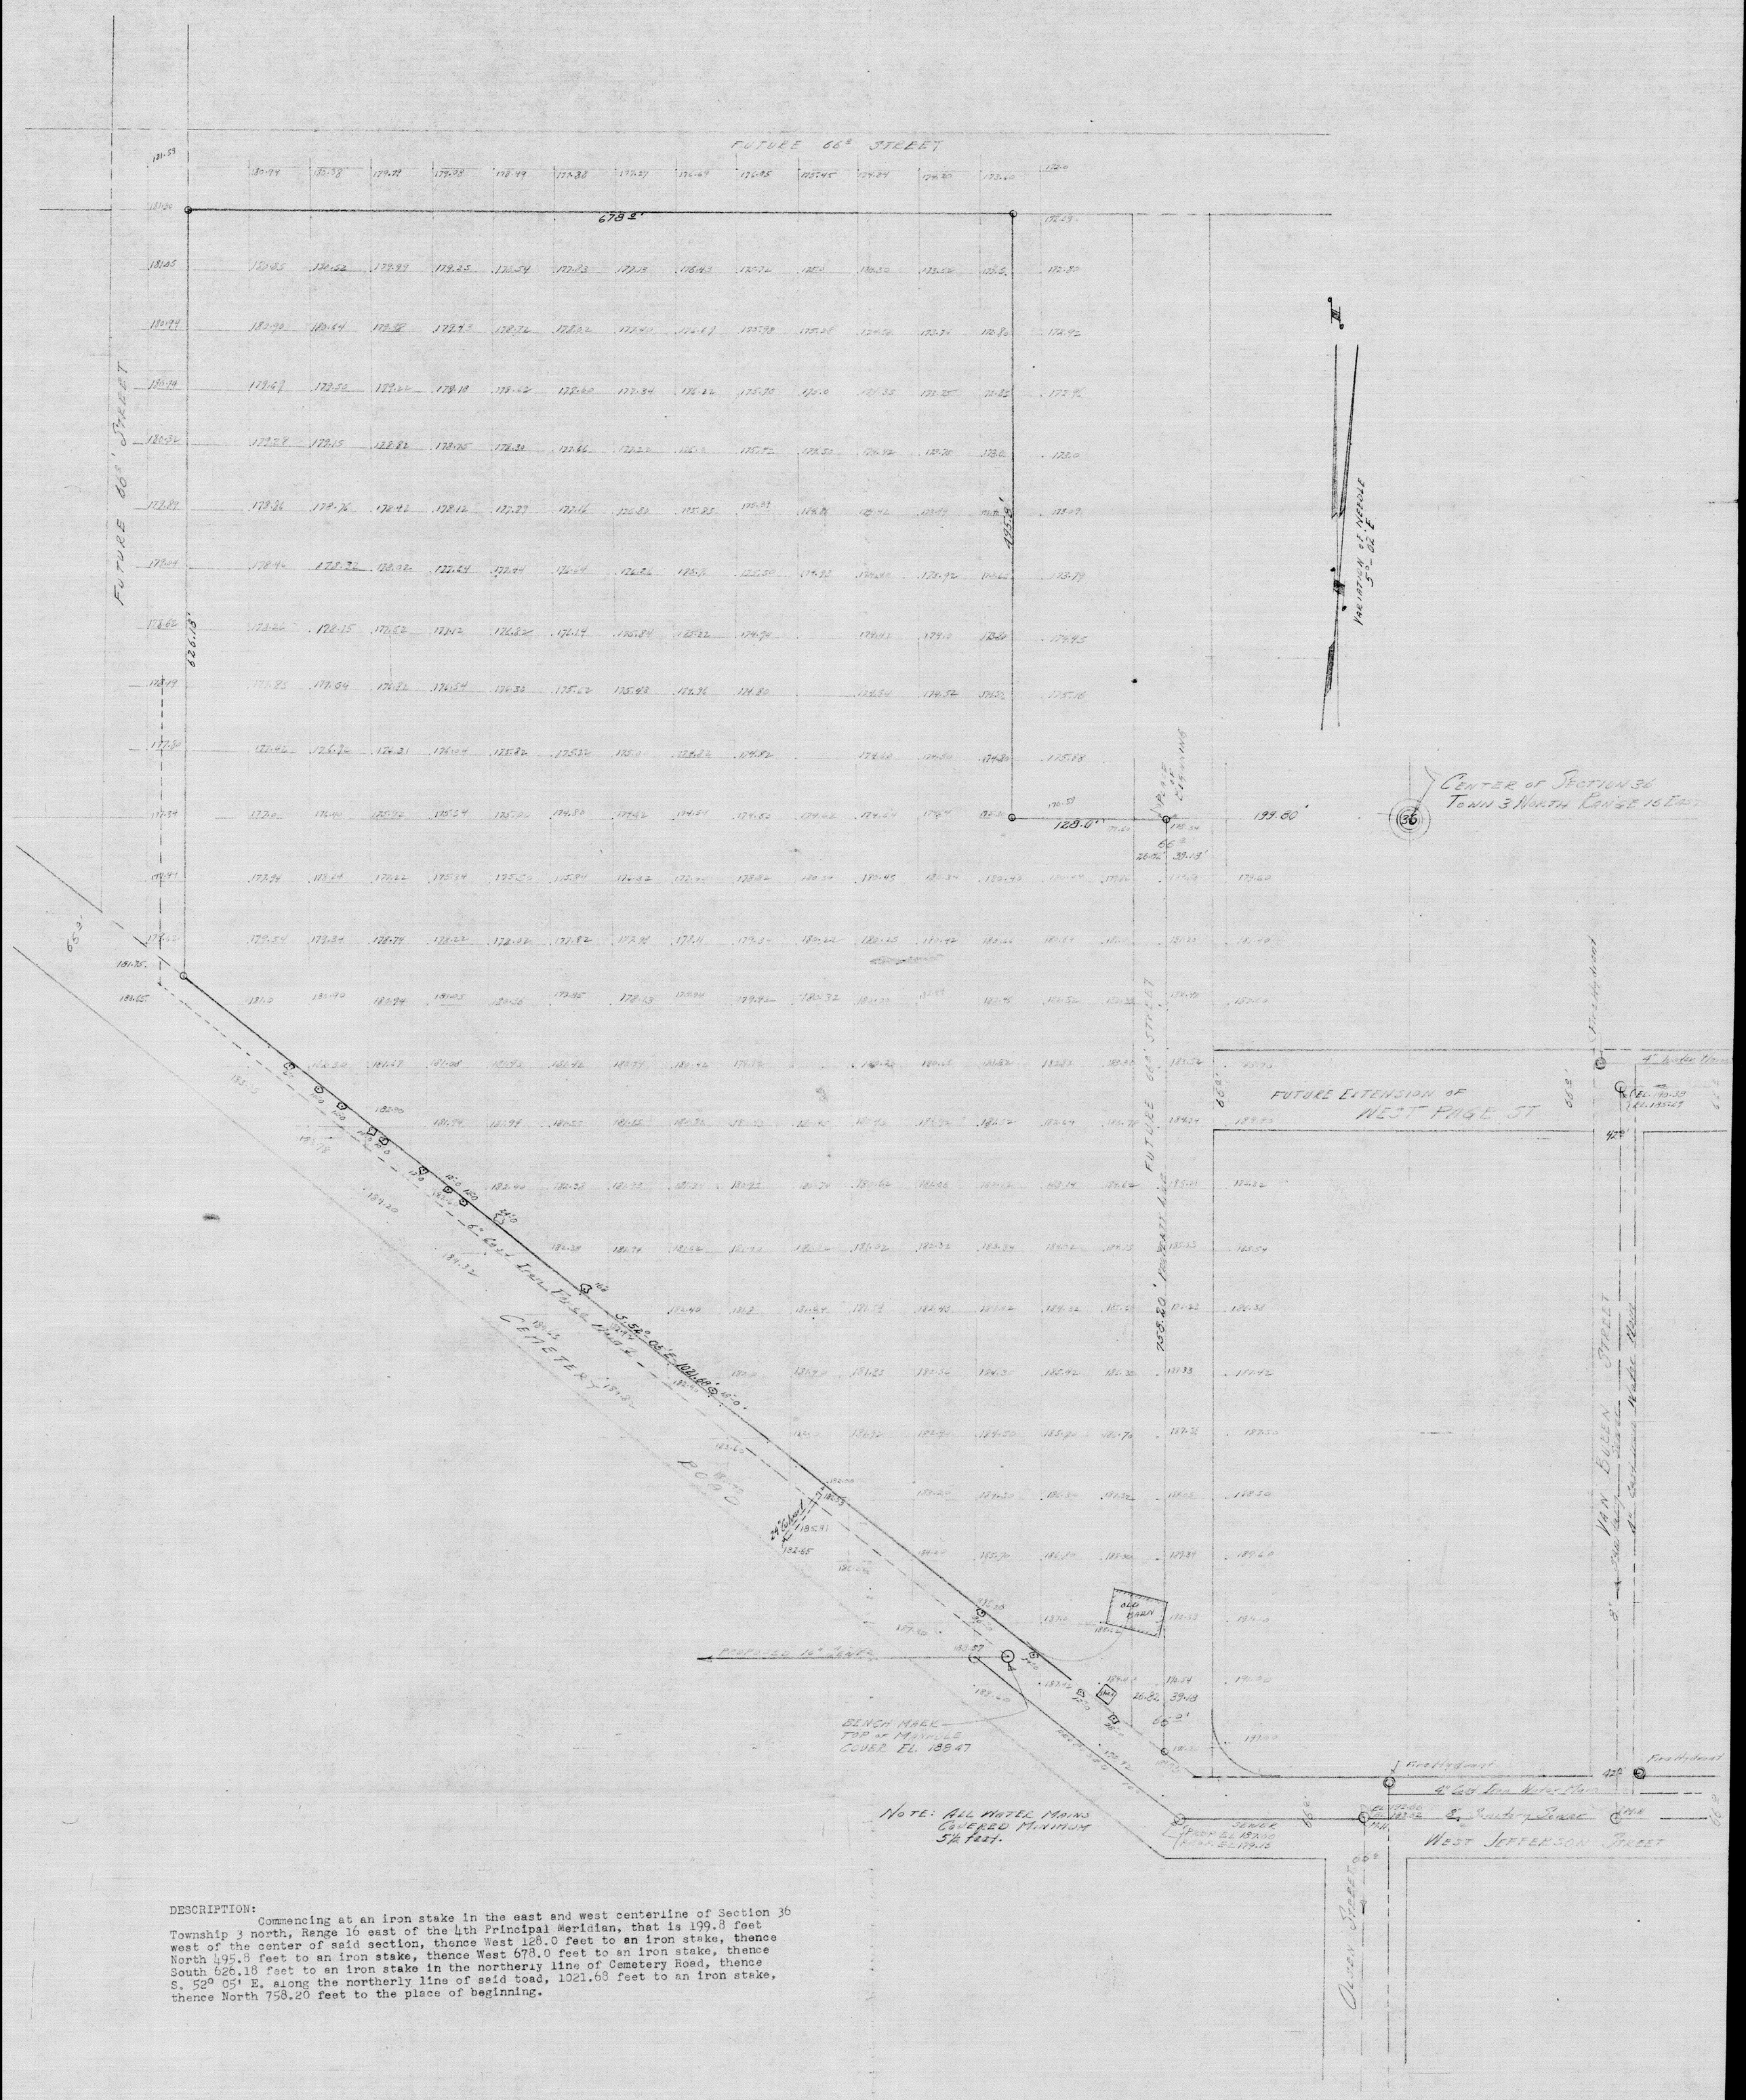

DESCRIPTION:

Commencing at an iron stake in the east and west centerline of Section 36 Township 3 north, Range 16 east of the 4th Principal Meridian, that is 199.8 feet west of the center of said section, thence West 128.0 feet to an iron stake, thence North 495.8 feet to an iron stake, thence West 678.0 feet to an iron stake, thence South 626.18 feet to an iron stake in the northerly line of Cemetery Road, thence S. 52° 05' E. along the northerly line of said toad, 1021.68 feet to an iron stake, thence North 758.20 feet to the place of beginning.

SURVEY
OF
ELEMENTARY SCHOOL SITE

ELKHORN WISCONSIN.

By. Joseph M. Biagi
City Engineer.