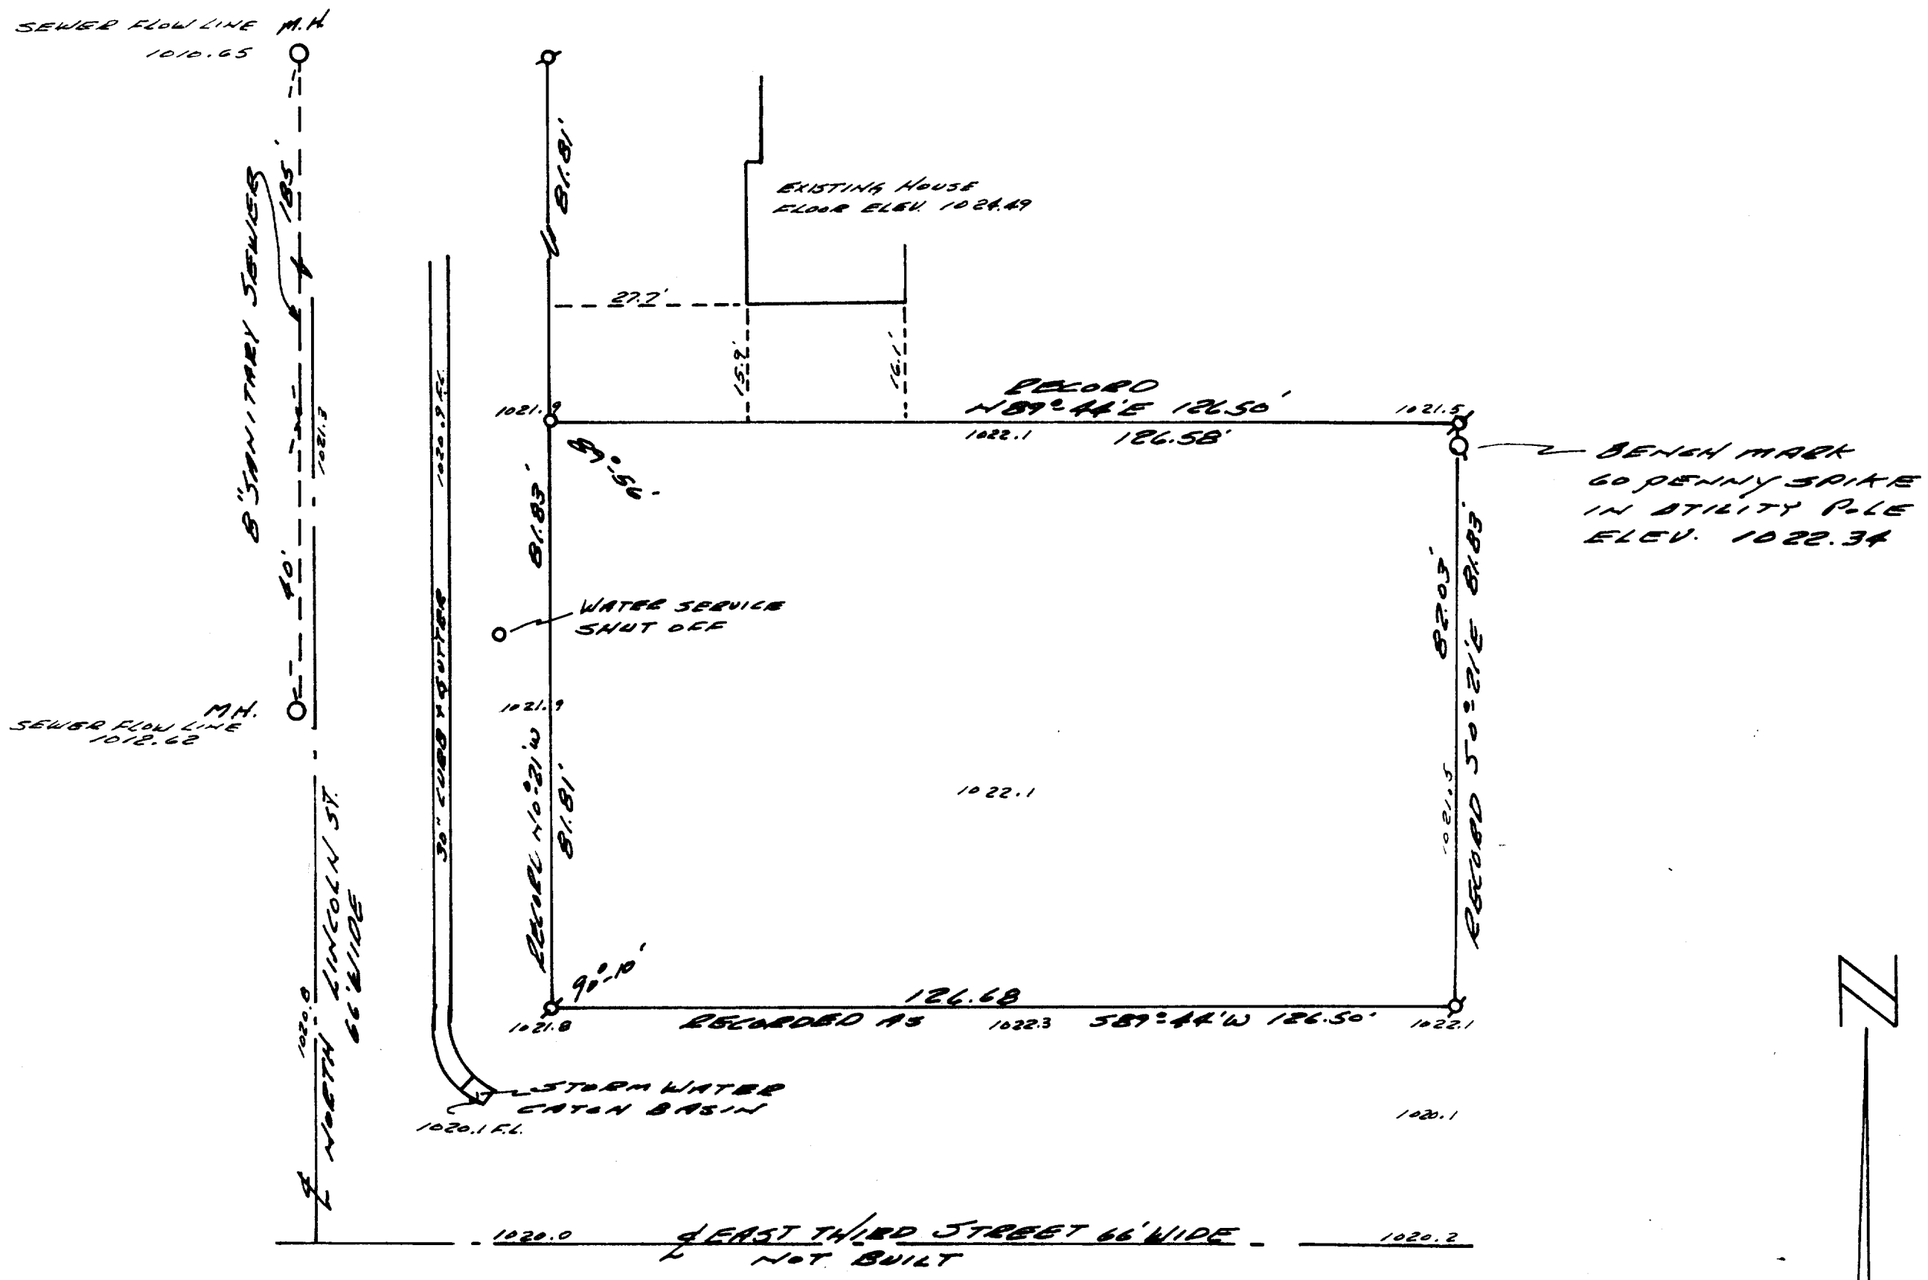

⌀ — IRON PIPE FOUND

O — IRON PIPE SET

F.L. — FLOW LINE

M.H. — SANITARY SEWER MAN HOLE

PLAT OF SURVEY
OF

LOT 1 BLOCK 2, TREE TOWNS SUBDIVISION, LOCATED IN THE NW¼ OF THE NW¼ OF SECTION 31, T3N R17E, CITY OF ELKHORN, WALWORTH COUNTY, WISCONSIN.

WISCONSIN THOMAS P. A. JENSEN S1024 ELKHORN, WIS. LAND SURVEYOR

Thomas P. A. Jensen
SURVEYOR

SCALE 1" = 20'

DATE July 26, 1973

YTTS-13

NO. 175H 300 9-68

4-99 J