#151/71

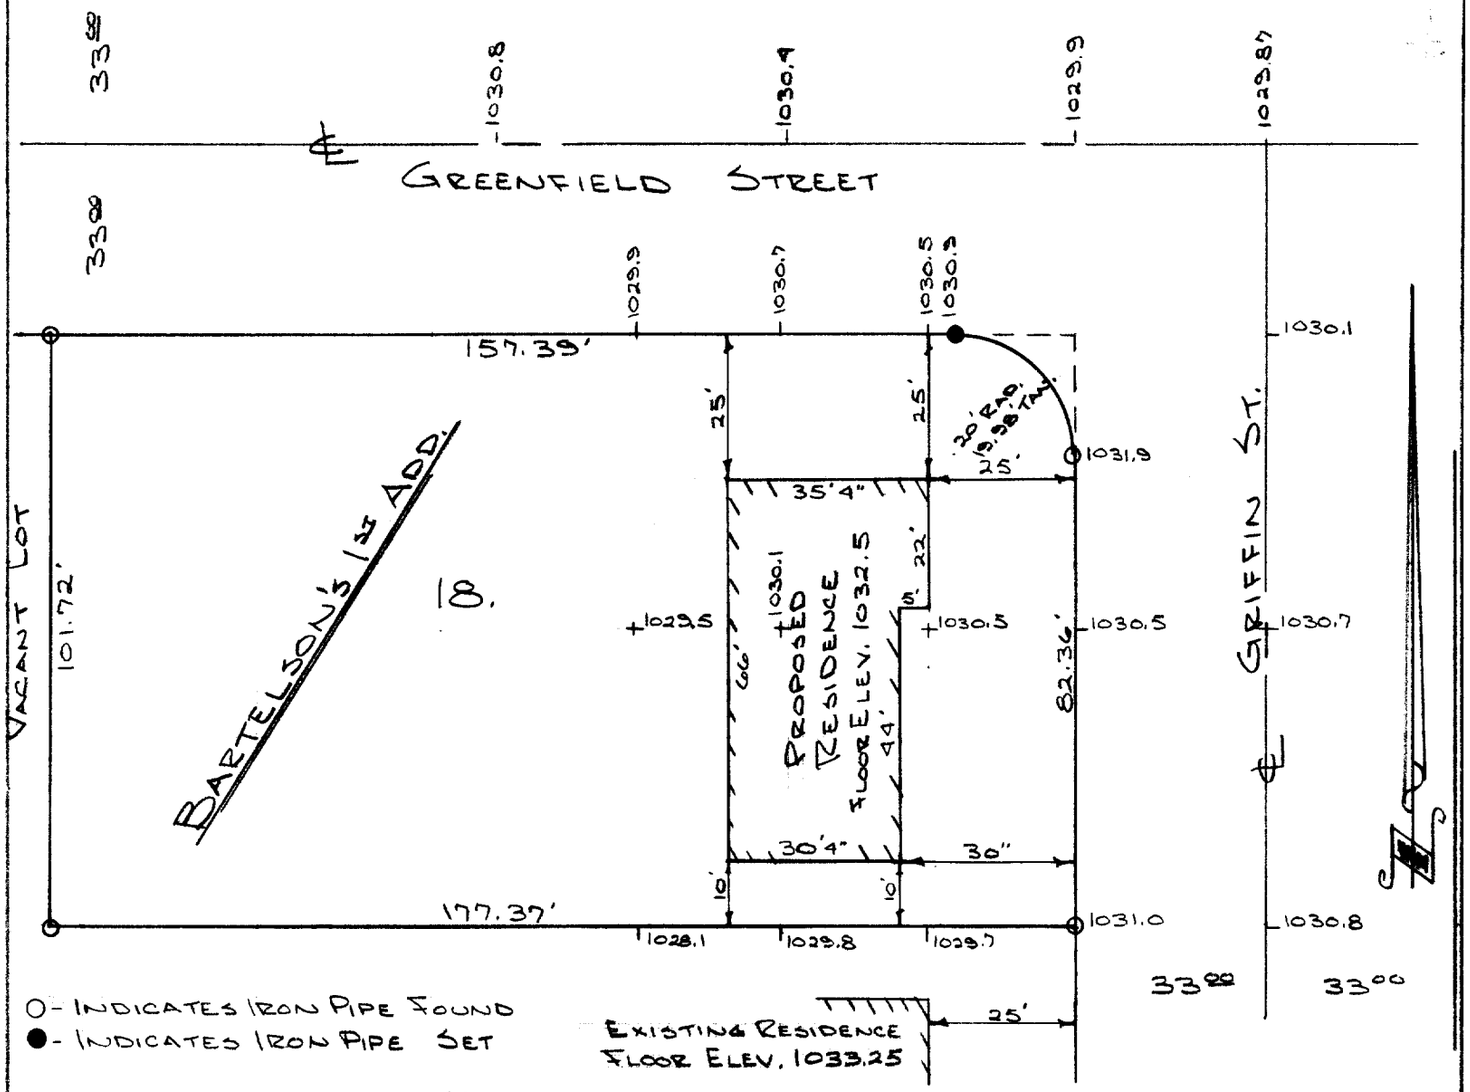

DESCRIPTION: Lot 18 of Bartelson's 1st. Addition located in the NW¼ of the SW¼ of section 36 T3N, R16E, City of Elkhorn, Walworth County, Wisconsin.

CERTIFICATE: I, James F. Biagi, surveyor, do hereby certify that I have surveyed the property hereon described.

DATE: July 2, 1971

James F. Biagi RLS 272
Elkhorn, Wisconsin

WISCONSIN JAMES F. BIAGI MILWAUKEE, WIS. LAND SURVEYOR

YBA-3

4-14B