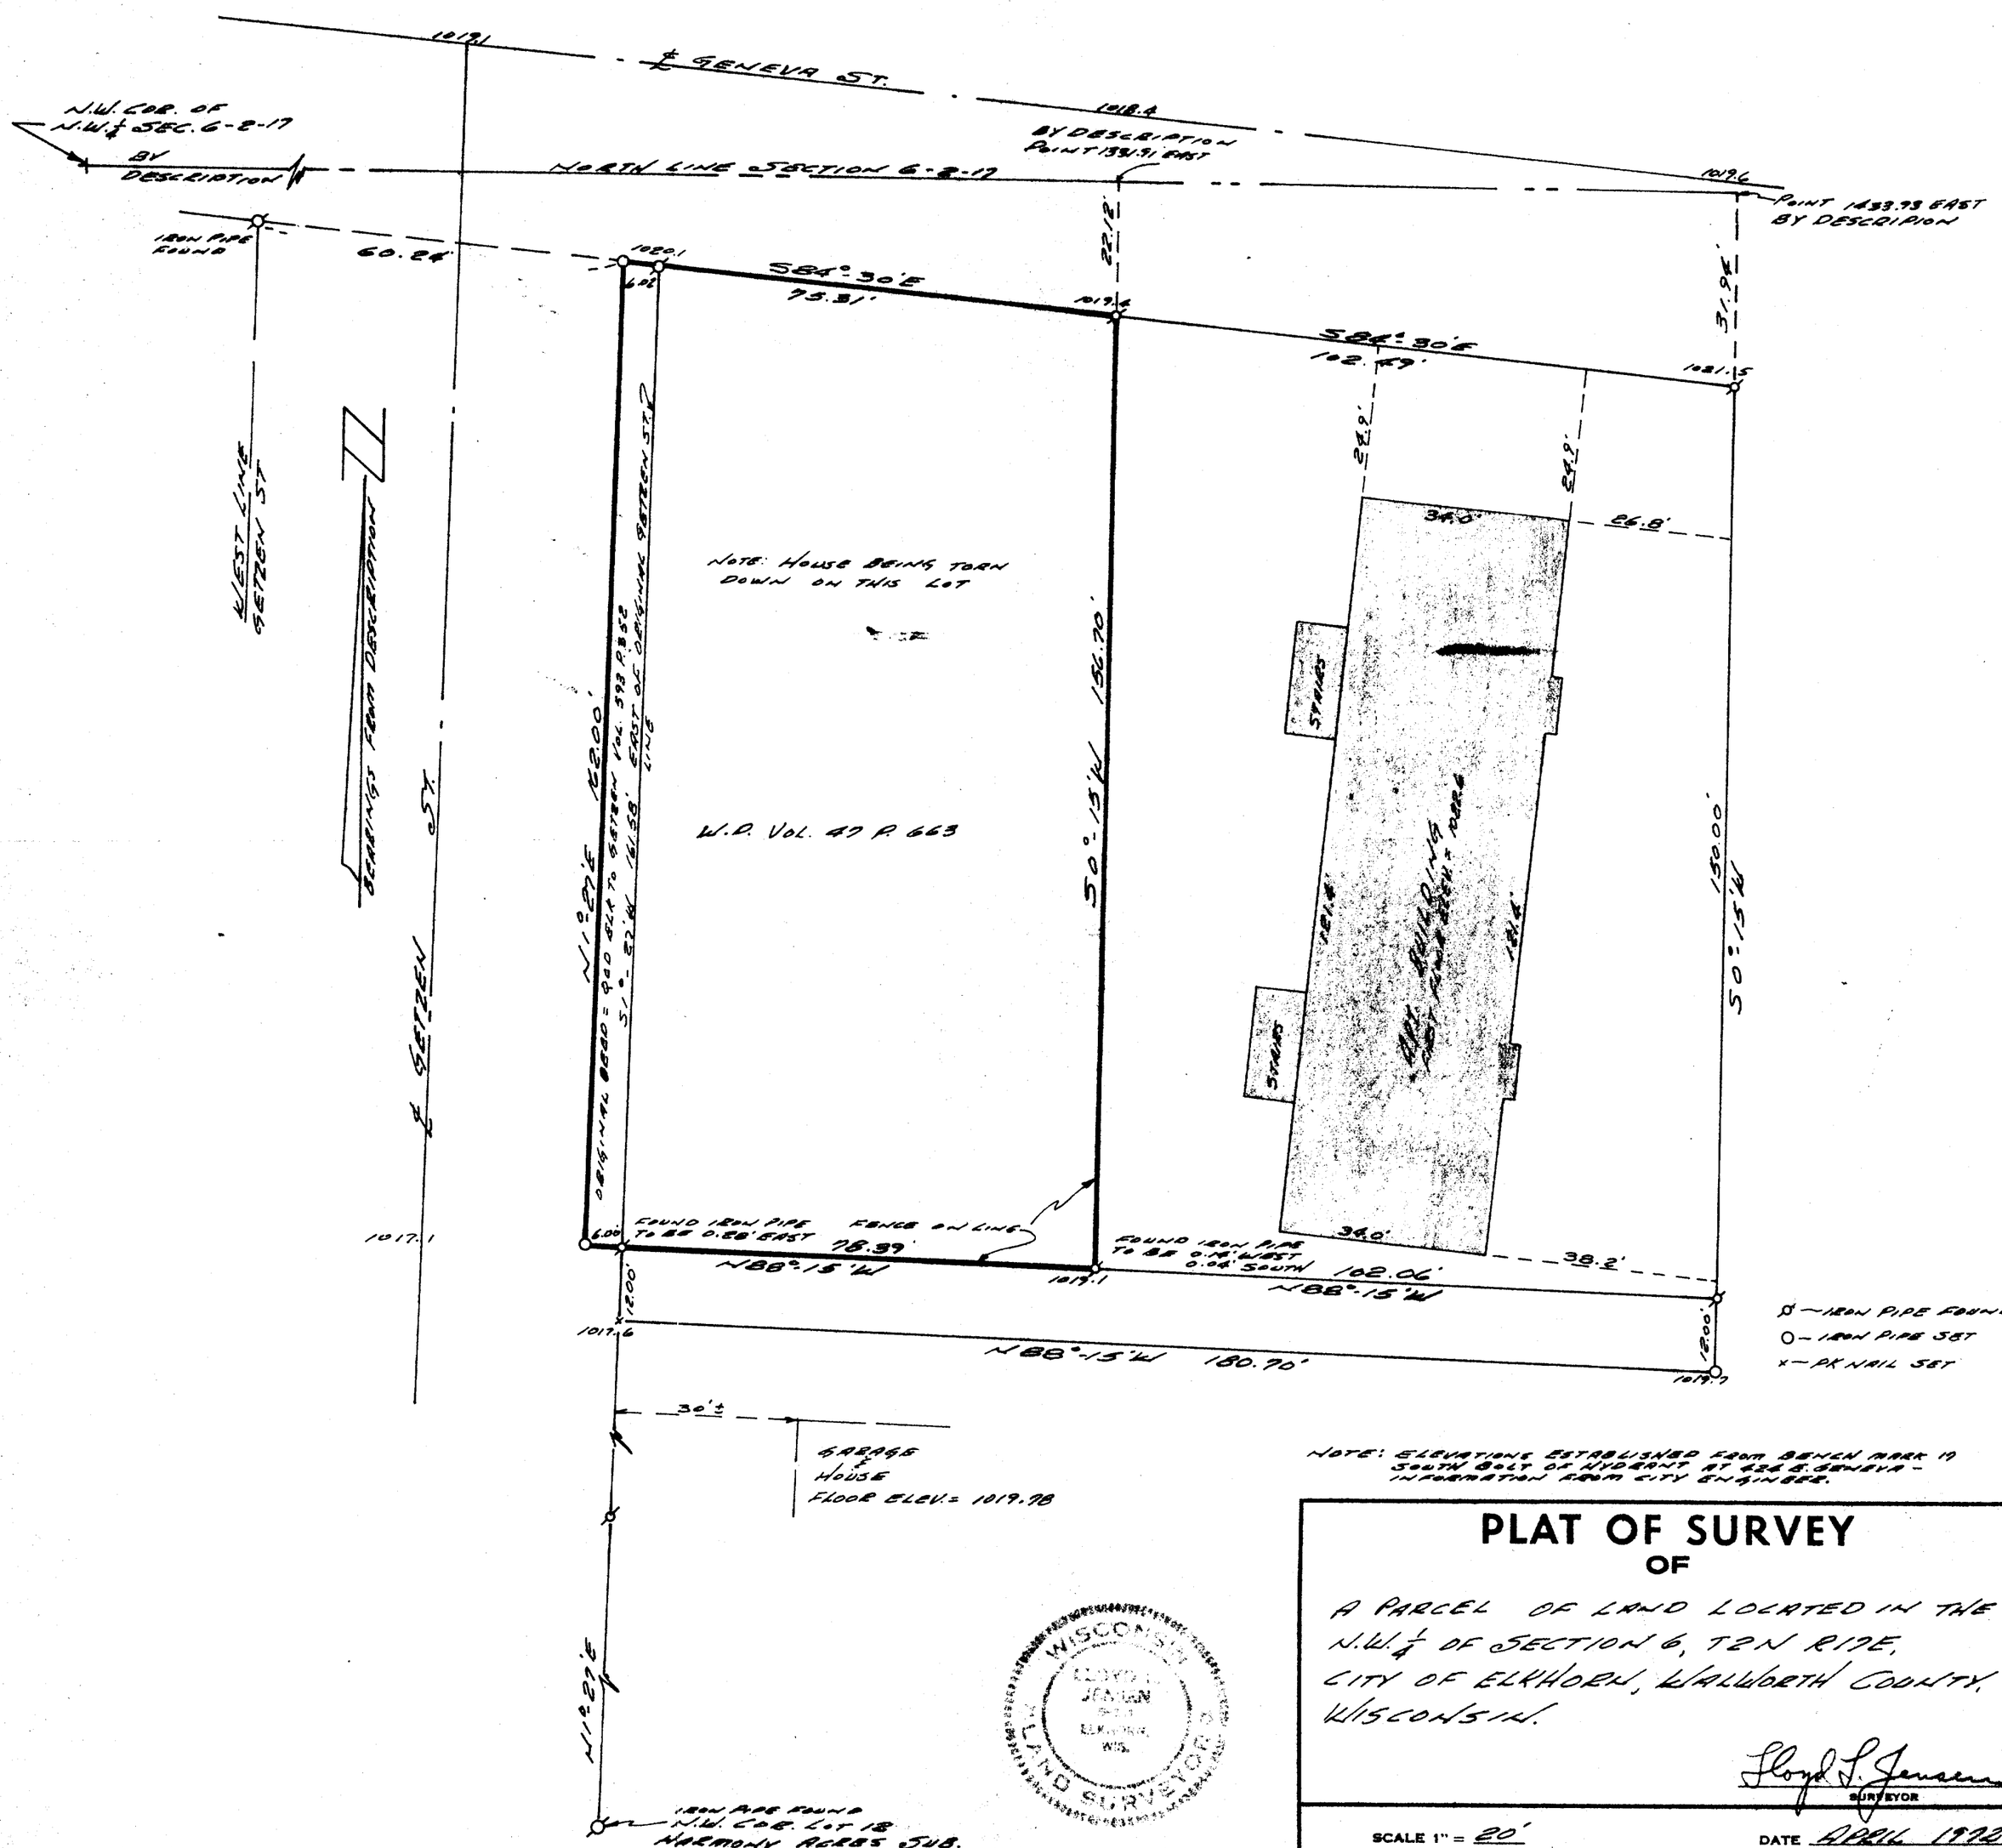

Ø — IRON PIPE FOUND
O — IRON PIPE SET
× — PK NAIL SET

NOTE: ELEVATIONS ESTABLISHED FROM BENCH MARK IN SOUTH BOLT OF HYDRANT AT 424 E. GENEVA — INFORMATION FROM CITY ENGINEER.

PLAT OF SURVEY
OF

A PARCEL OF LAND LOCATED IN THE N.W.¼ OF SECTION 6, T2N R12E, CITY OF ELKHORN, WALWORTH COUNTY, WISCONSIN.

Floyd L. Jensen
SURVEYOR

SCALE 1" = 20'

DATE APRIL 1972

NO. 175H 300 9-68

V SE-10, 9B

4-75 J