PREPARED FOR
BARENZ BUILDERS
PO. BOX 515
GERMAN TOWN WI. 53022

PLAT OF SURVEY

-OF-

LOT 2 OF PARTRIDGE COURT SUBDIVISION, LOCATED IN THE SOUTHWEST 1/4 OF SECTION 14, TOWN 1 NORTH, RANGE 16 EAST, VILLAGE OF FONTANA-ON-GENEVA LAKE, WALWORTH COUNTY, WISCONSIN.

KROTT SURVEYING INC.
N3705 WILLOW BEND LANE
LAKE GENEVA WI. 53147
PHONE # (262)248-3697
FAX # (262)249-0639

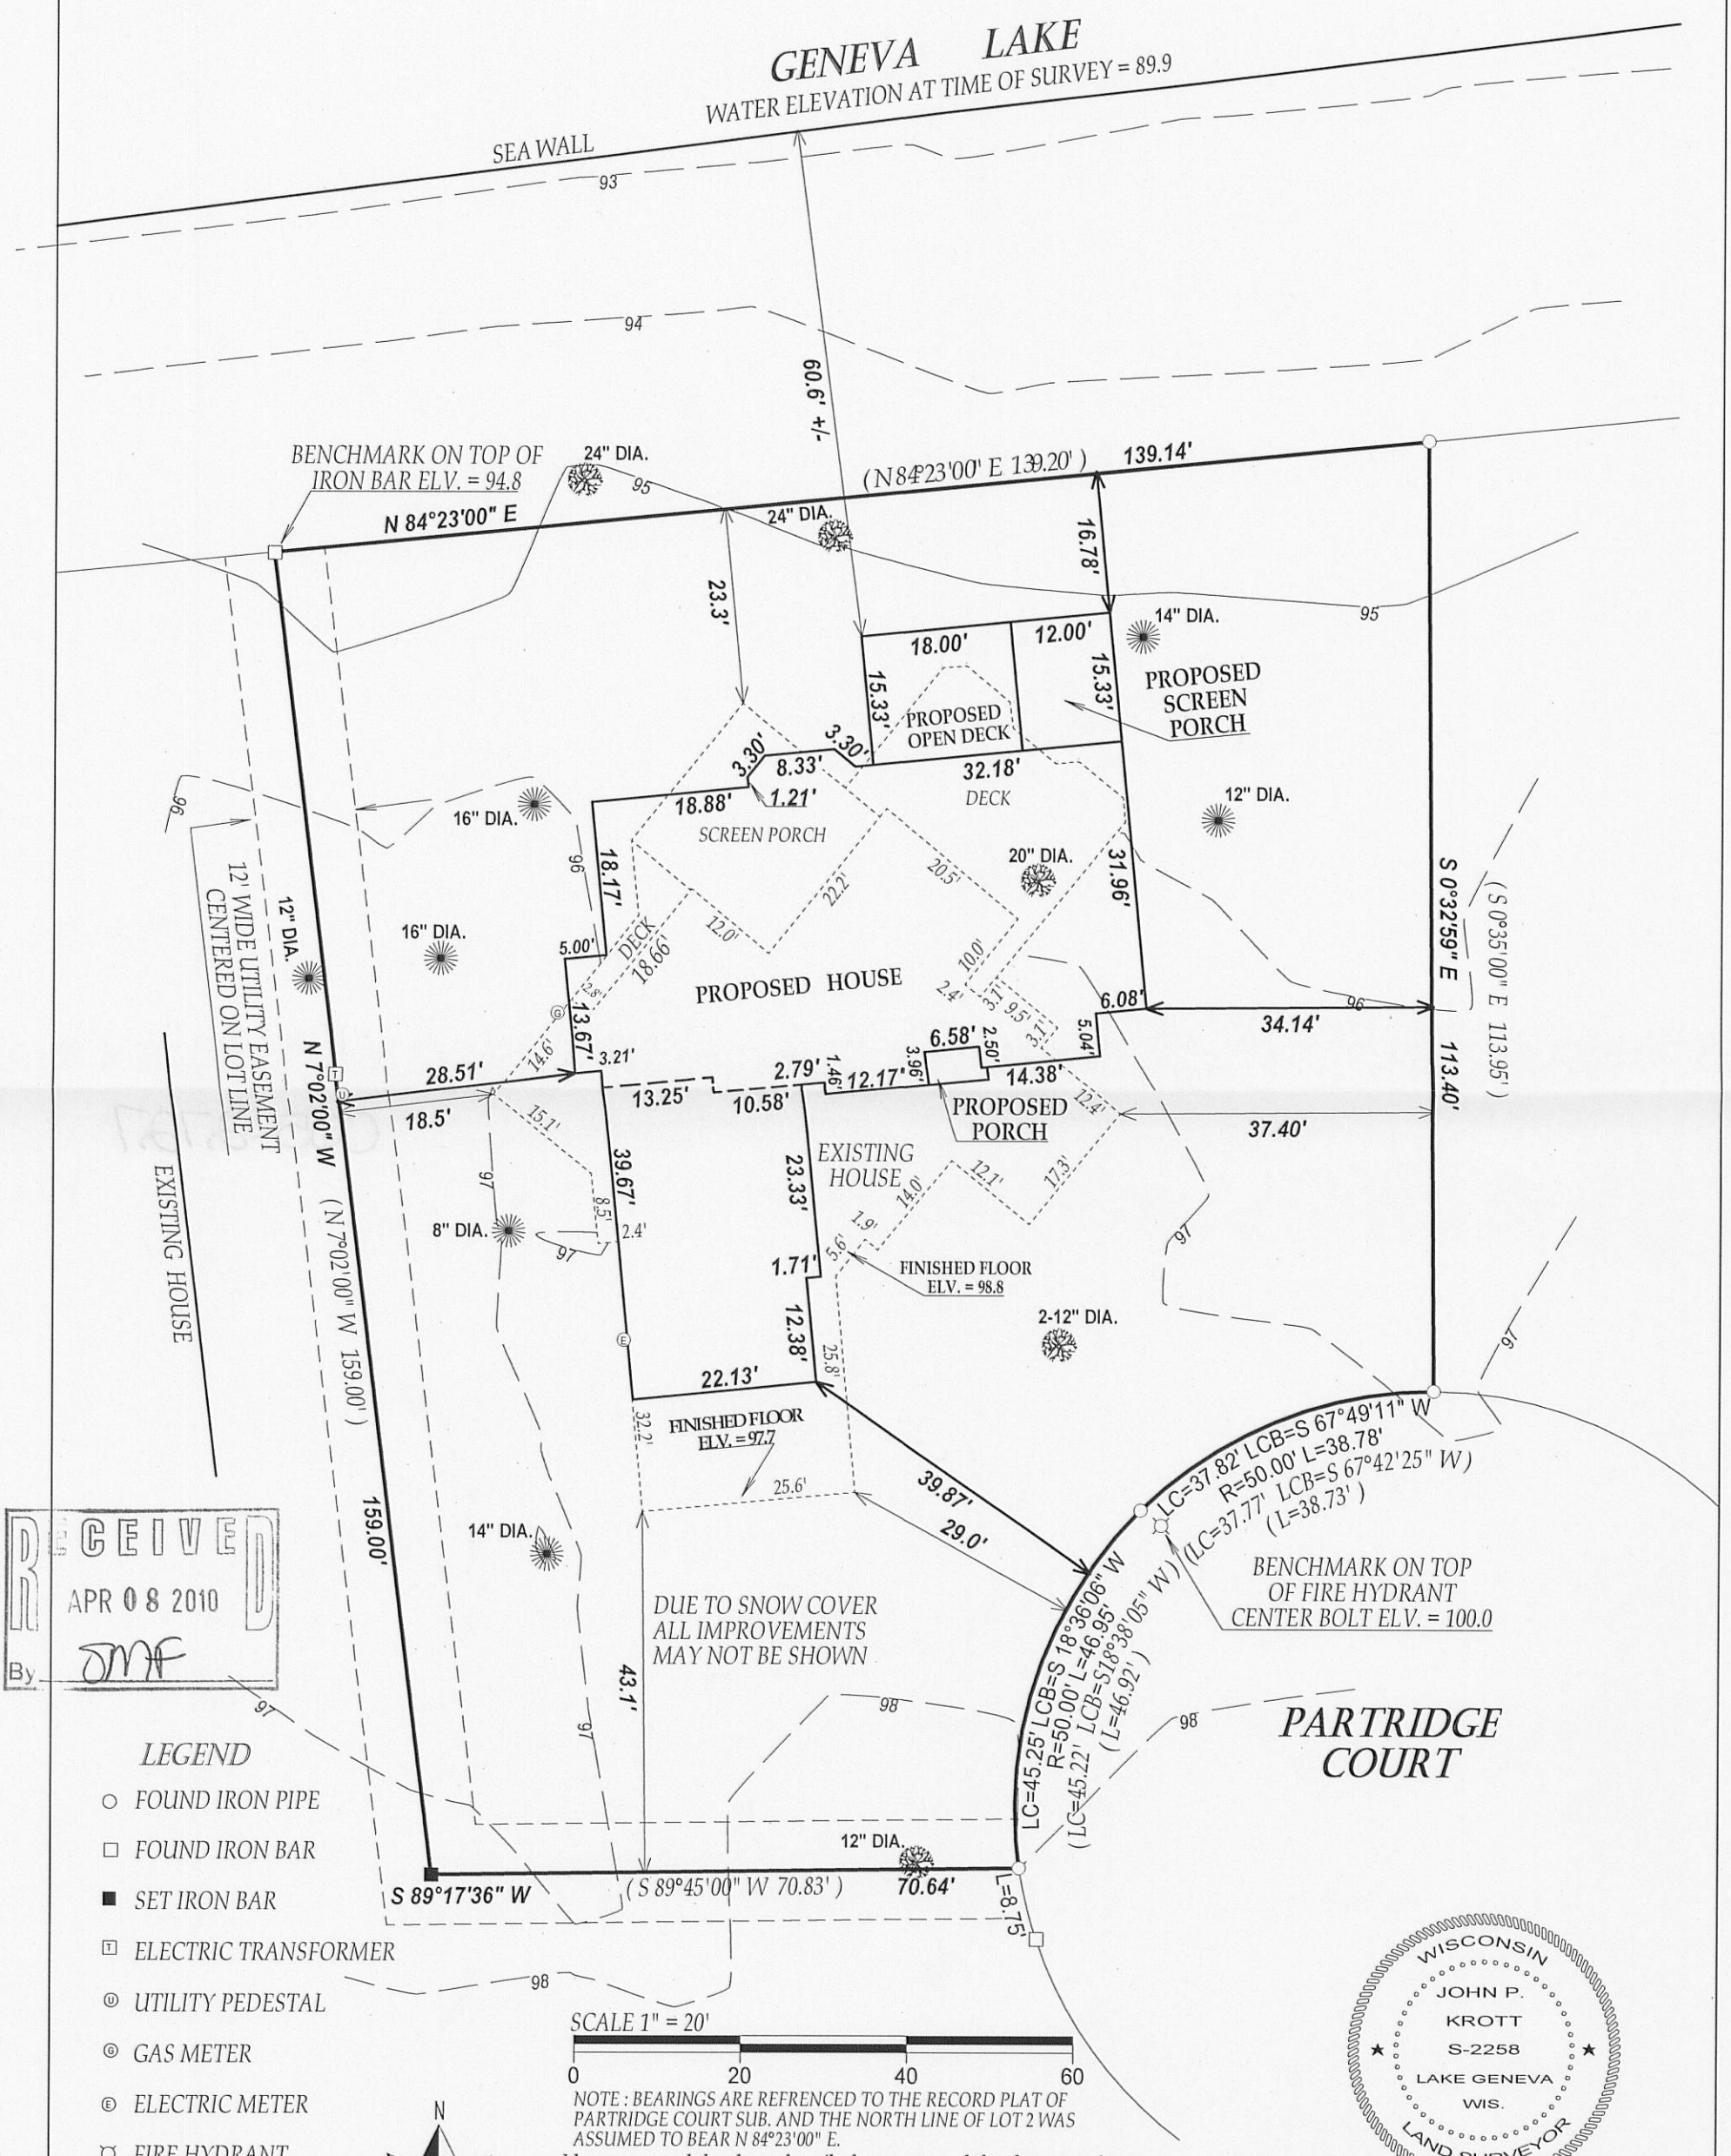

RECEIVED
APR 08 2010
By DMF

LEGEND

- ○ FOUND IRON PIPE
- □ FOUND IRON BAR
- ■ SET IRON BAR
- T ELECTRIC TRANSFORMER
- U UTILITY PEDESTAL
- G GAS METER
- E ELECTRIC METER
- FIRE HYDRANT
- DECIDUOUS TREE
- CONIFER TREE
- (XX) RECORDED AS

TAX ID # SP00002
JOB # 10-010

NOTE : BEARINGS ARE REFRENCED TO THE RECORD PLAT OF PARTRIDGE COURT SUB. AND THE NORTH LINE OF LOT 2 WAS ASSUMED TO BEAR N 84°23'00" E.

I have surveyed the above-described property and the above map is a true representation thereof and shows the size and location of the property, its exterior boundaries, the location and dimensions of all structures thereon, fences apparent easements and roadways and visible encroachments. if any.

This survey is made for the exclusive use of the present owners of the property, and also those who puchase, mortgage,or insure the title therto within one (1) year from date hereof; and as to them I warrant the accuracy of said survey map.

WISCONSIN
JOHN P.
KROTT
S-2258
LAKE GENEVA
WIS.
LAND SURVEYOR

DATED THIS 9th DAY OF FEBRUARY 2010.

JOHN KROTT S - 2258
Wisconsin Registered Land Surveyor
(original if signed in red)

005-2727