PLAT OF SURVEY
OF
PROPERTY OWNED BY BIG FOOT CORPORATION

LOCATED IN
SECTIONS 14, 15, 22 & 23, T1N, R16E
IN THE VILLAGE OF FONTANA-ON-GENEVA LAKE, WISCONSIN

NOVEMBER 10, 1967 Lloyd L. Jensen
LLOYD L. JENSEN, S-211
REVISED AUGUST 15, 1968 Lloyd L. Jensen
LLOYD L. JENSEN, S-211

BIG FOOT CORPORATION
OFFICERS & DIRECTORS FOR 1967

EDWARD W. KEMPF, PRESIDENT
WILLIAM STEINMETZ, VICE PRESIDENT
C. F. WILLIS, SECRETARY-TREASURER
JAMES F. HYNAN
LOUIS E. NELSON
WILLIAM E. TRUDE
BURNELL A. GUSTAFSON
PAUL W. MAKRAY

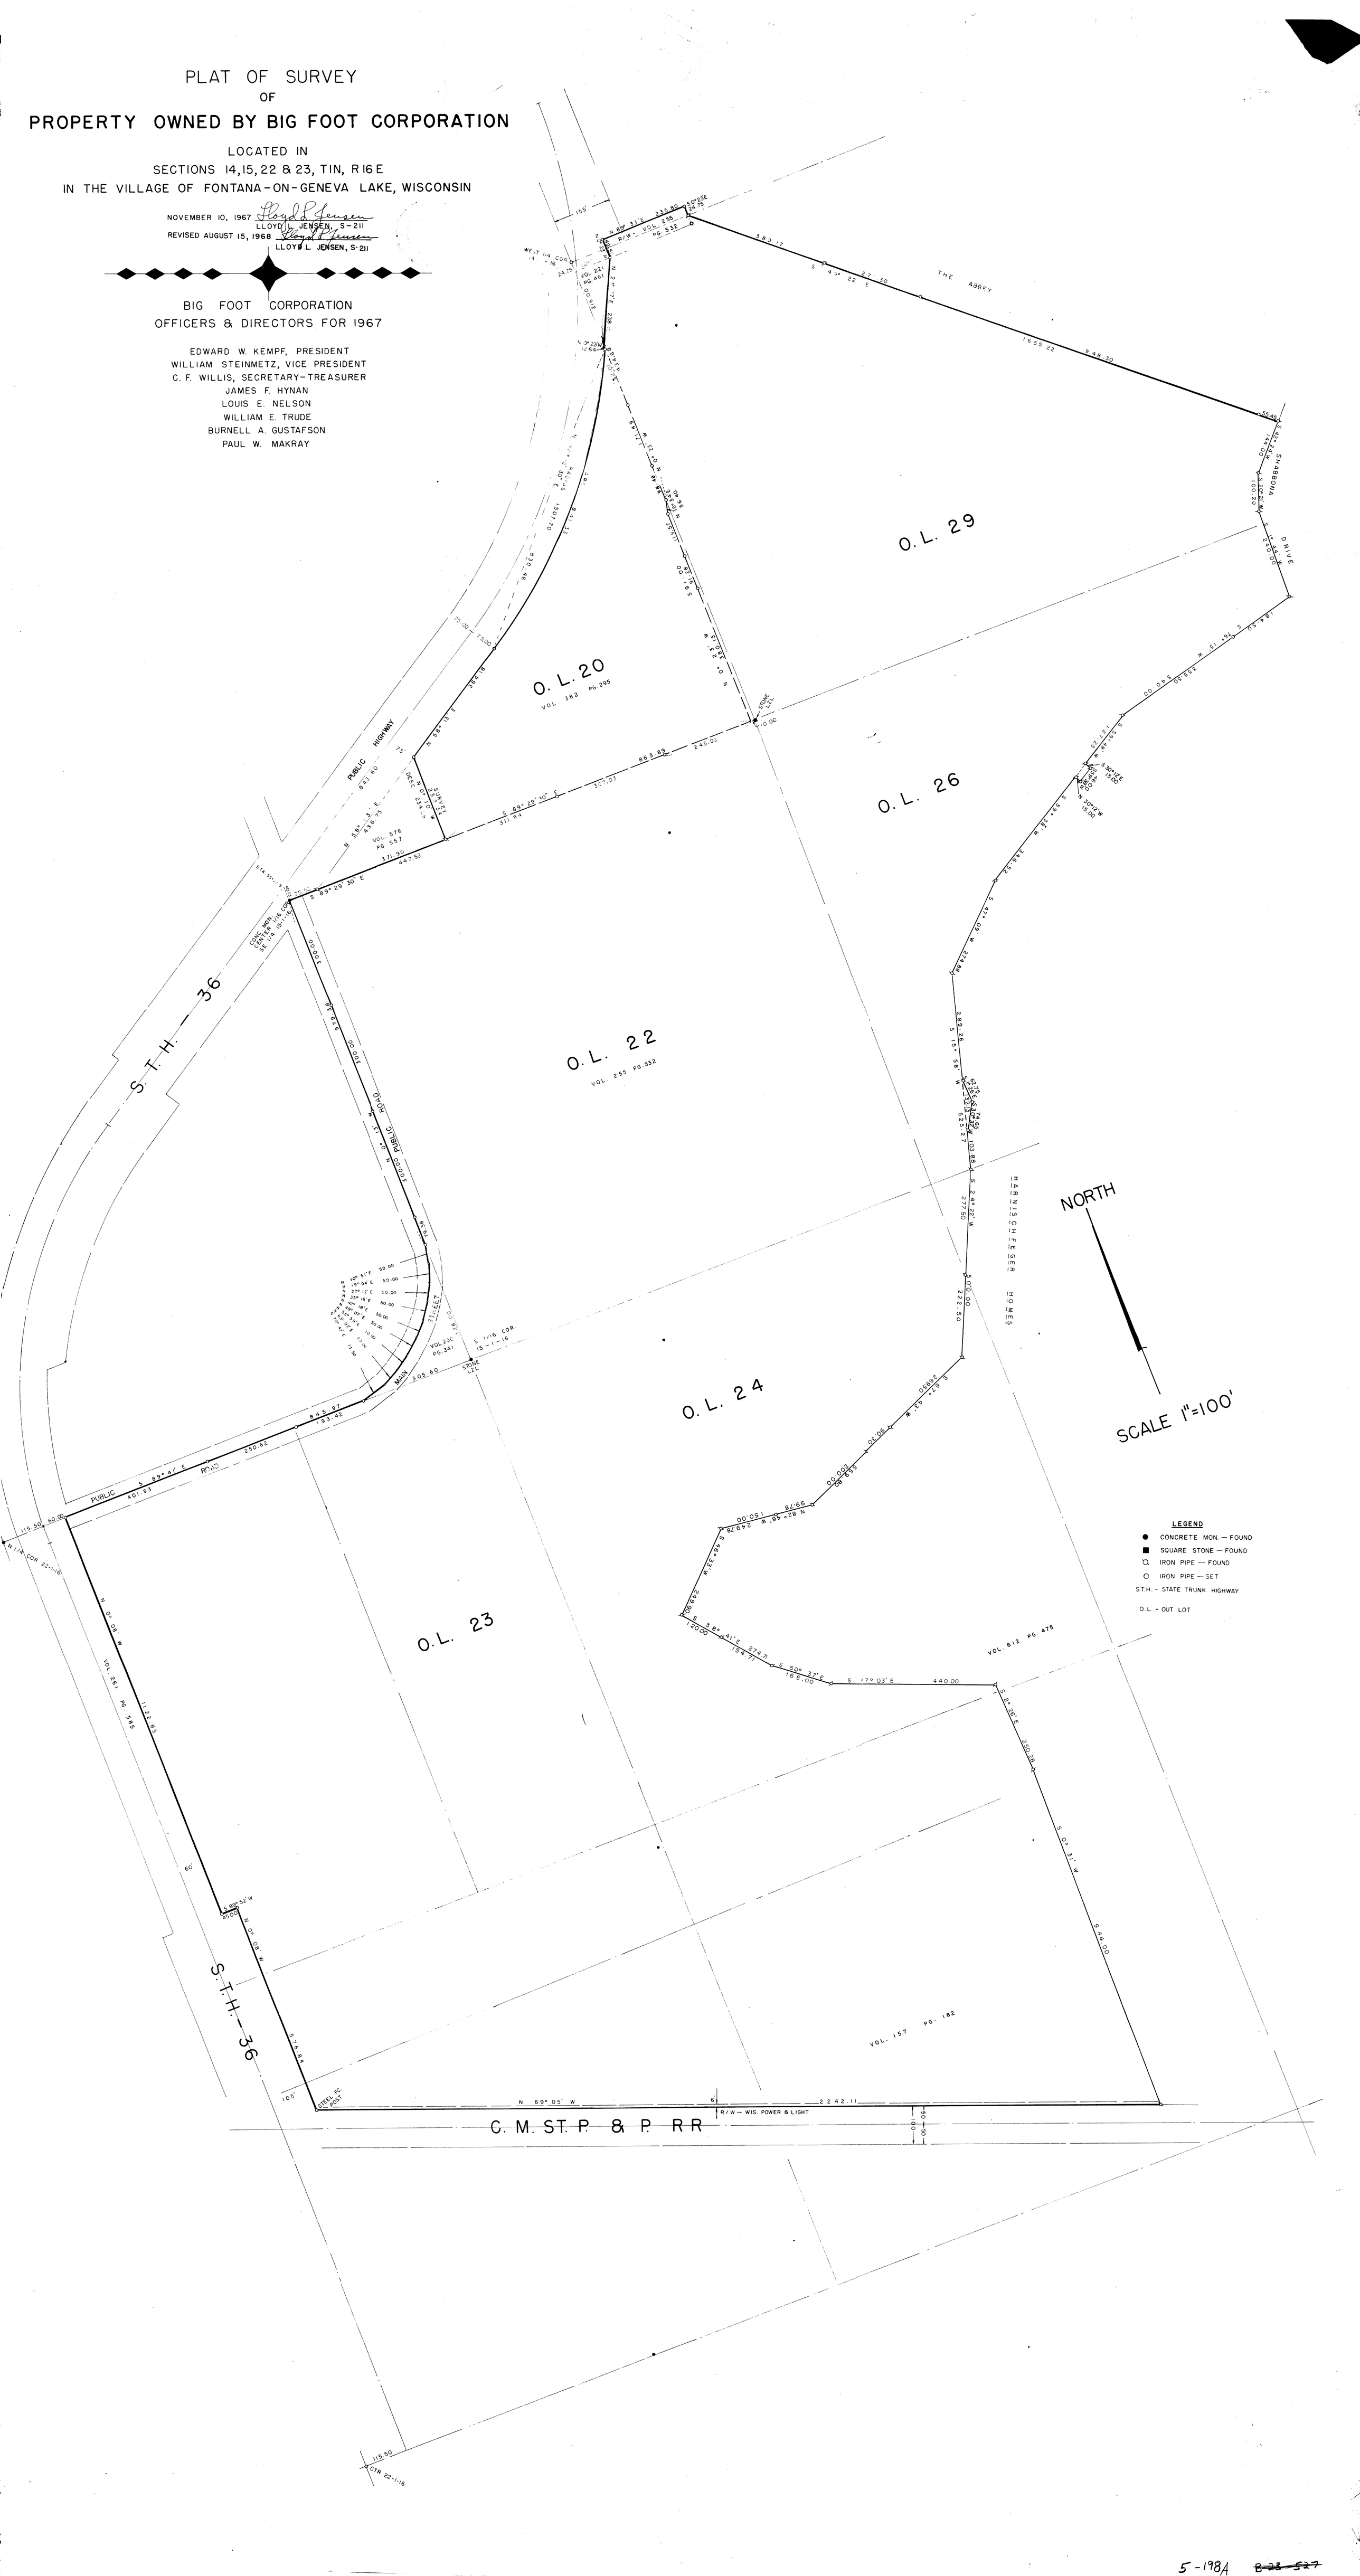

5-198A ~~B-23-527~~