PLAT OF SURVEY

OF

LOT J 22 OF COUNTRY CLUB ESTATES, ADDITION "J"

FONTANA-ON-GENEVA LAKE

WALWORTH COUNTY, WISCONSIN

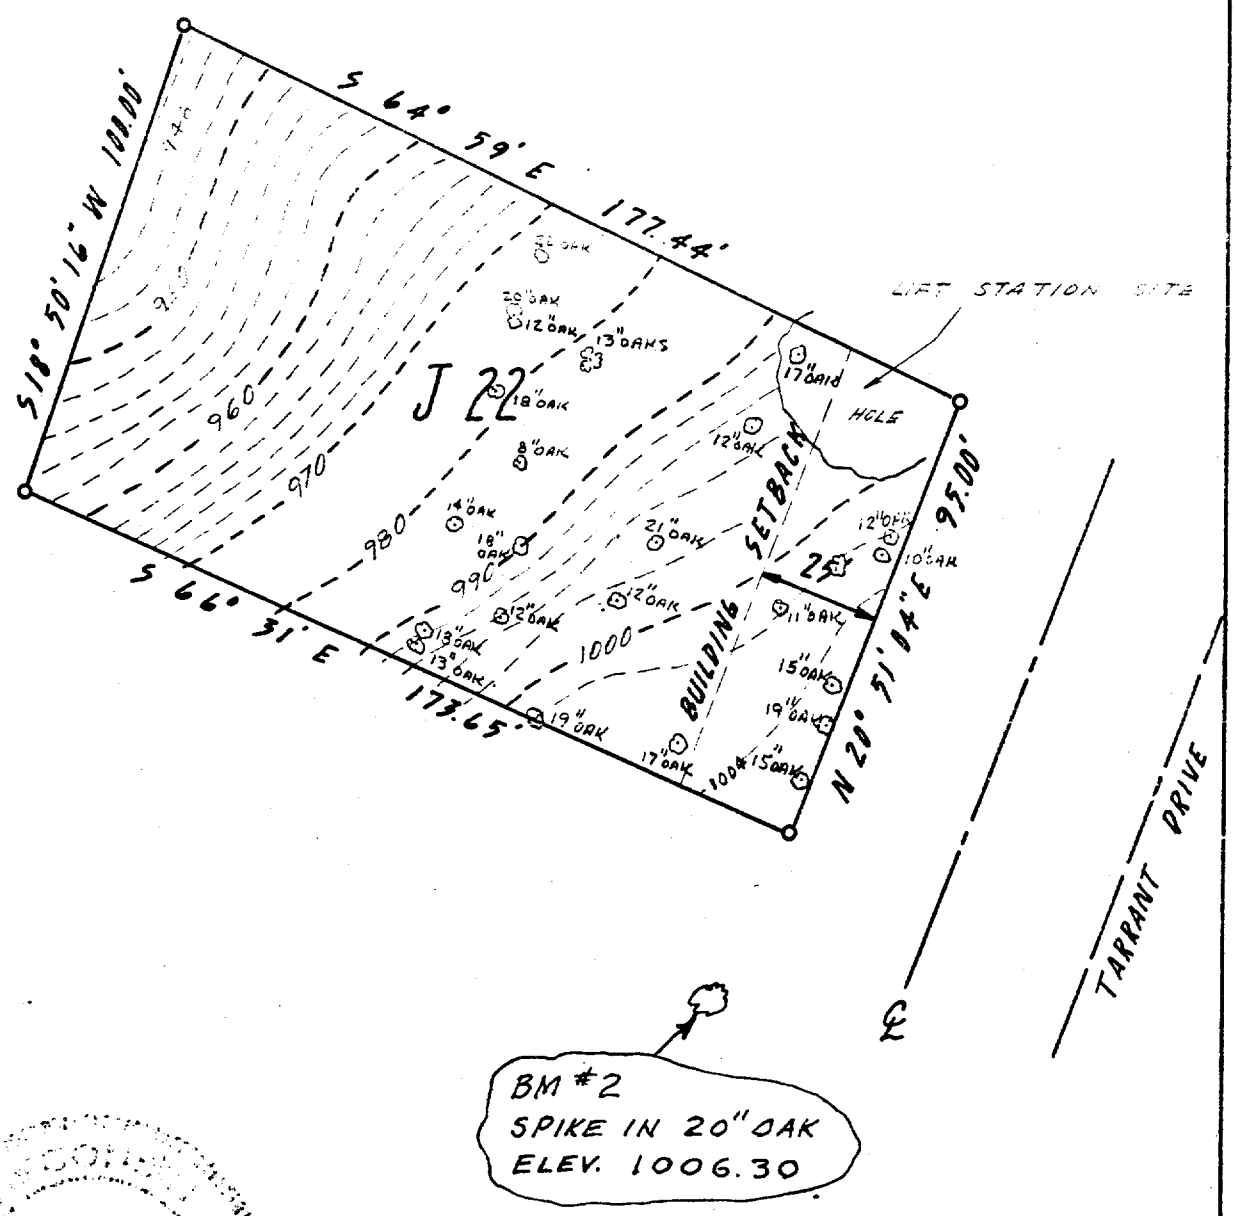

N

LEGEND

○ — Iron Pipe

● — Concrete Monument

Scale 1" = 40'

SURVEY AND PLAT BY

JENSEN & JOHNSON, INC.

CIVIL ENGINEERS AND SURVEYORS

Elkhorn, Wisconsin

WE CERTIFY: That we have surveyed the above described property and that the plat shown hereon is an accurate survey and a true representation thereof and correctly shows the exterior boundary lines and all divisions of said property.

Date MAY 1977

LLOYD L. JENSEN,

Wisconsin Registered Land Surveyor, No. S-211

SCTJ-22

176H—500—11-69

5-351