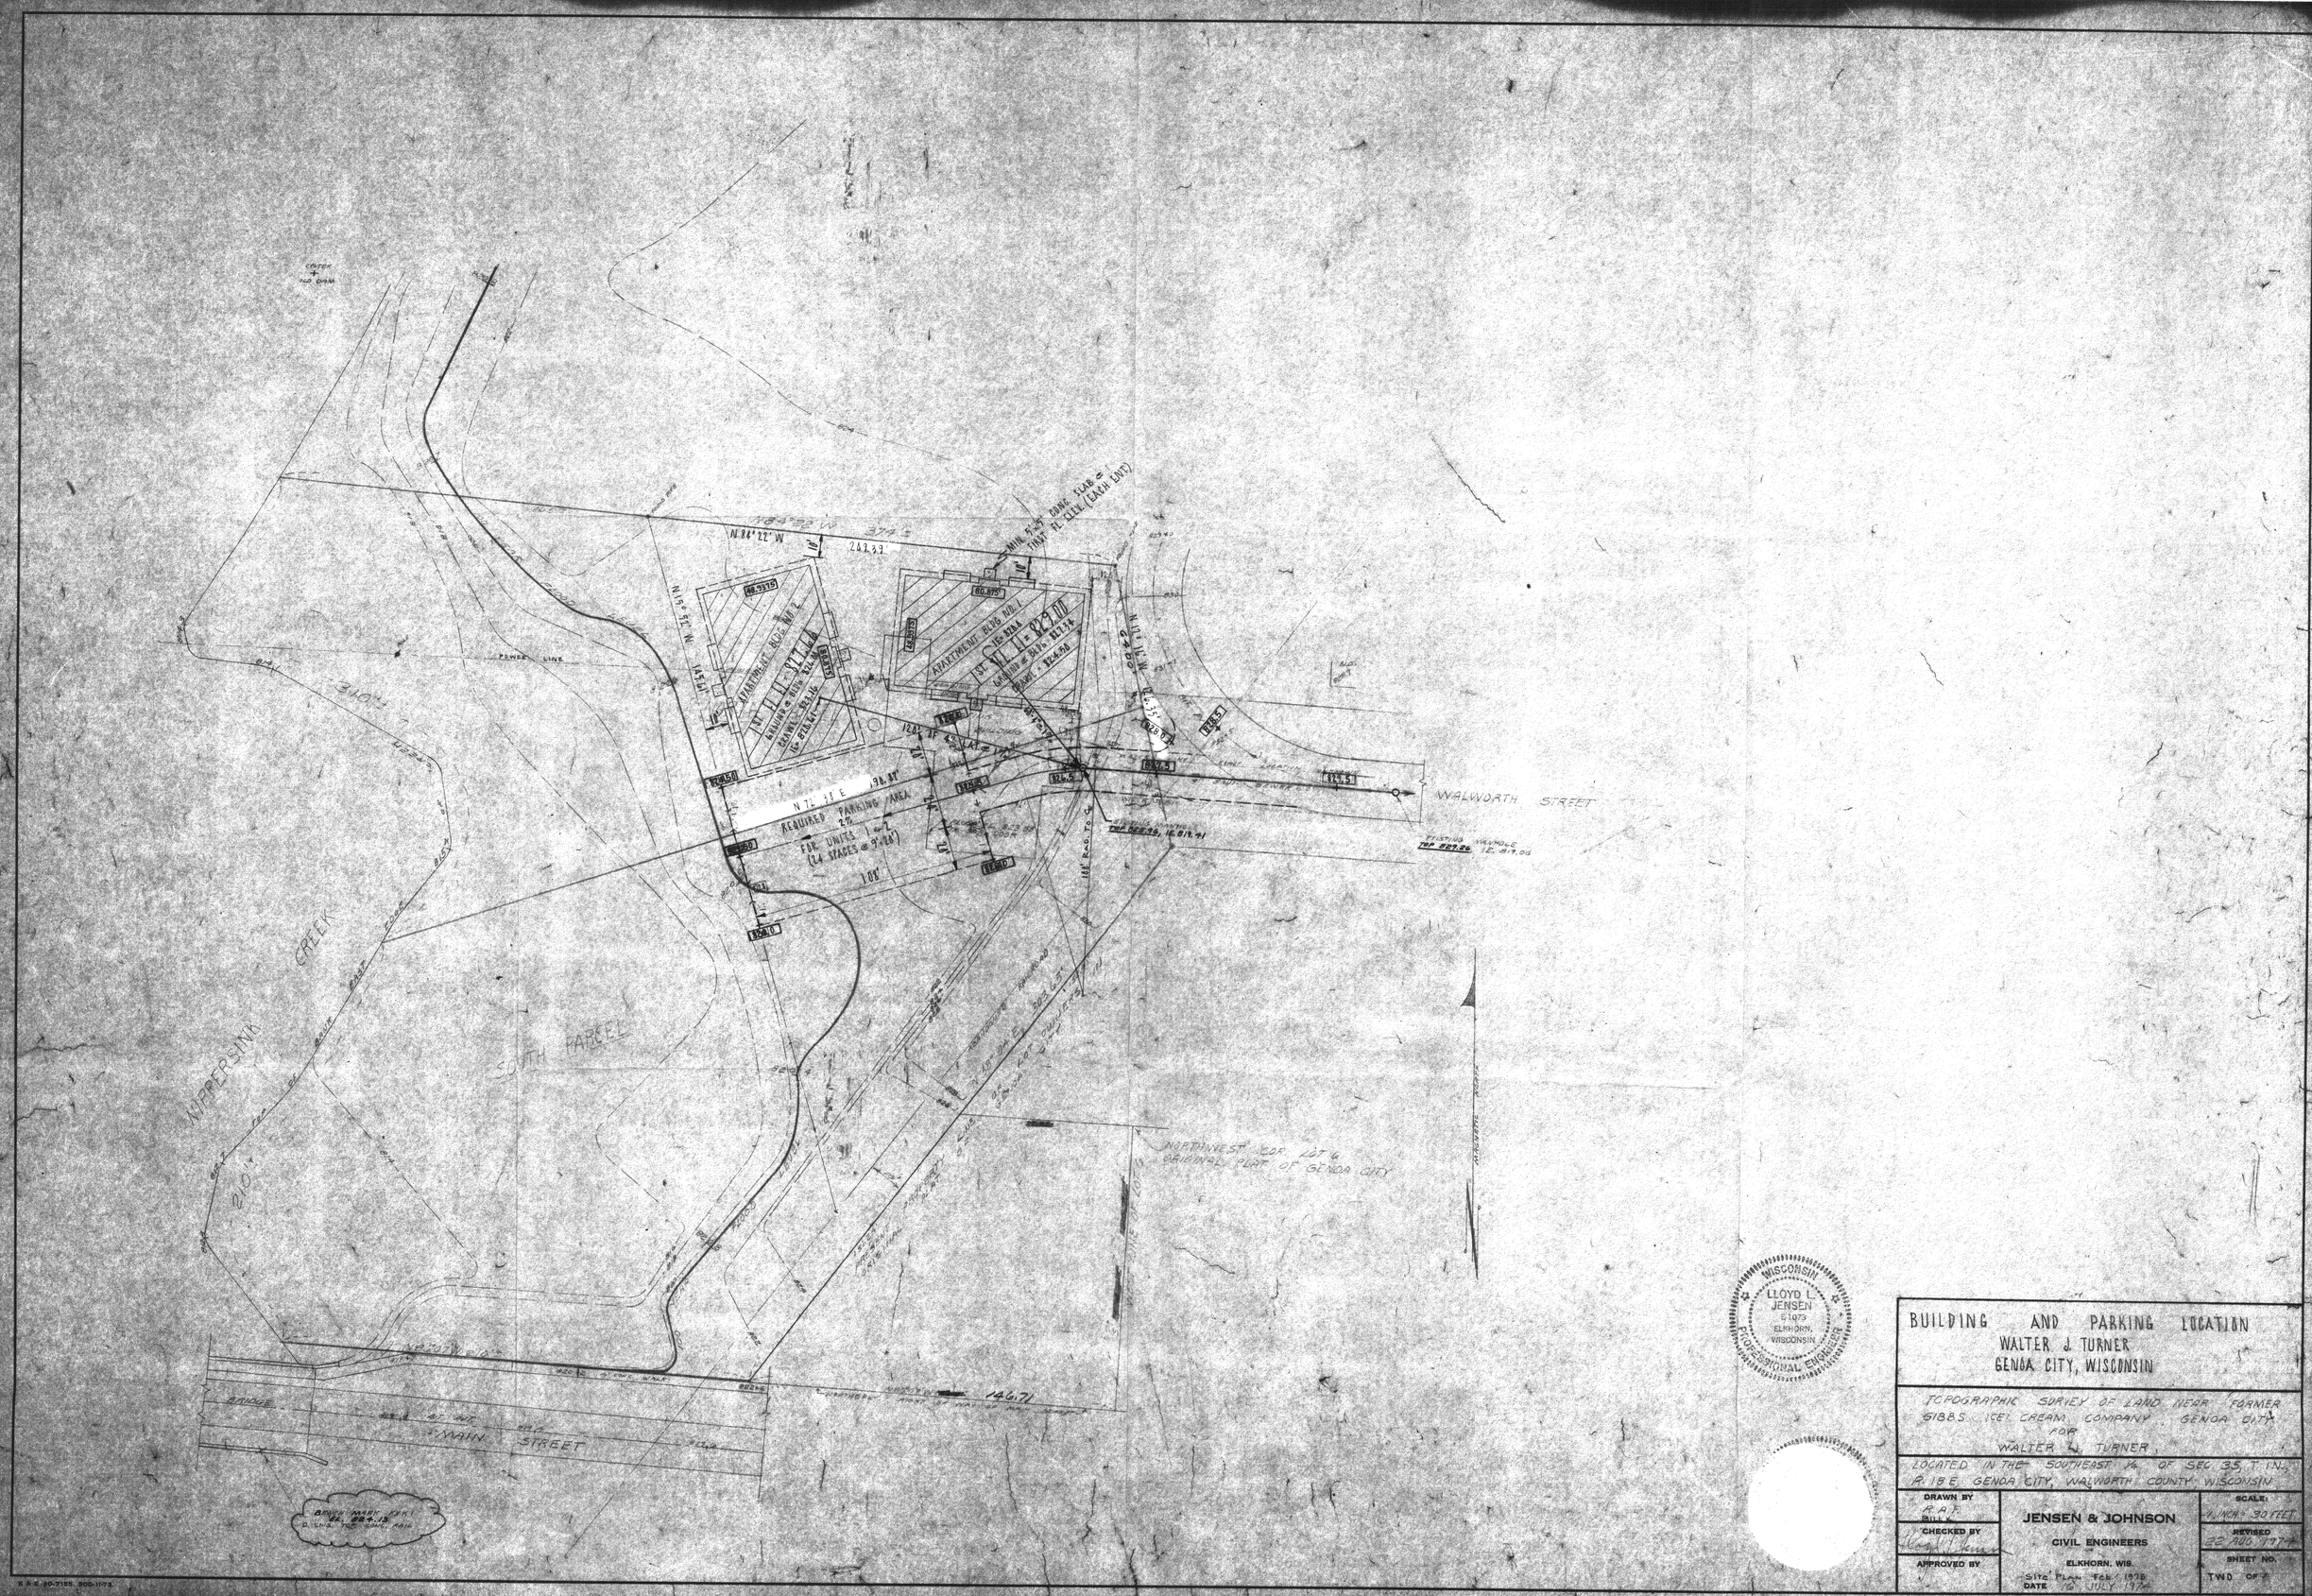

BUILDING AND PARKING LOCATION
WALTER J. TURNER
GENOA CITY, WISCONSIN

TOPOGRAPHIC SURVEY OF LAND NEAR FORMER SIBBS ICE CREAM COMPANY GENOA CITY FOR WALTER J. TURNER.

LOCATED IN THE SOUTHEAST ¼ OF SEC. 35, T. 1 N., R. 18 E. GENOA CITY, WALWORTH COUNTY, WISCONSIN

DRAWN BY R.A.F.	JENSEN & JOHNSON CIVIL ENGINEERS ELKHORN, WIS.	SCALE: 1 INCH = 30 FEET
CHECKED BY Lloyd L. Jensen		REVISED 22 AUG. 1974
APPROVED BY	Site Plan Feb. 1973 DATE 16 JULY 1974	SHEET NO. TWO OF 2