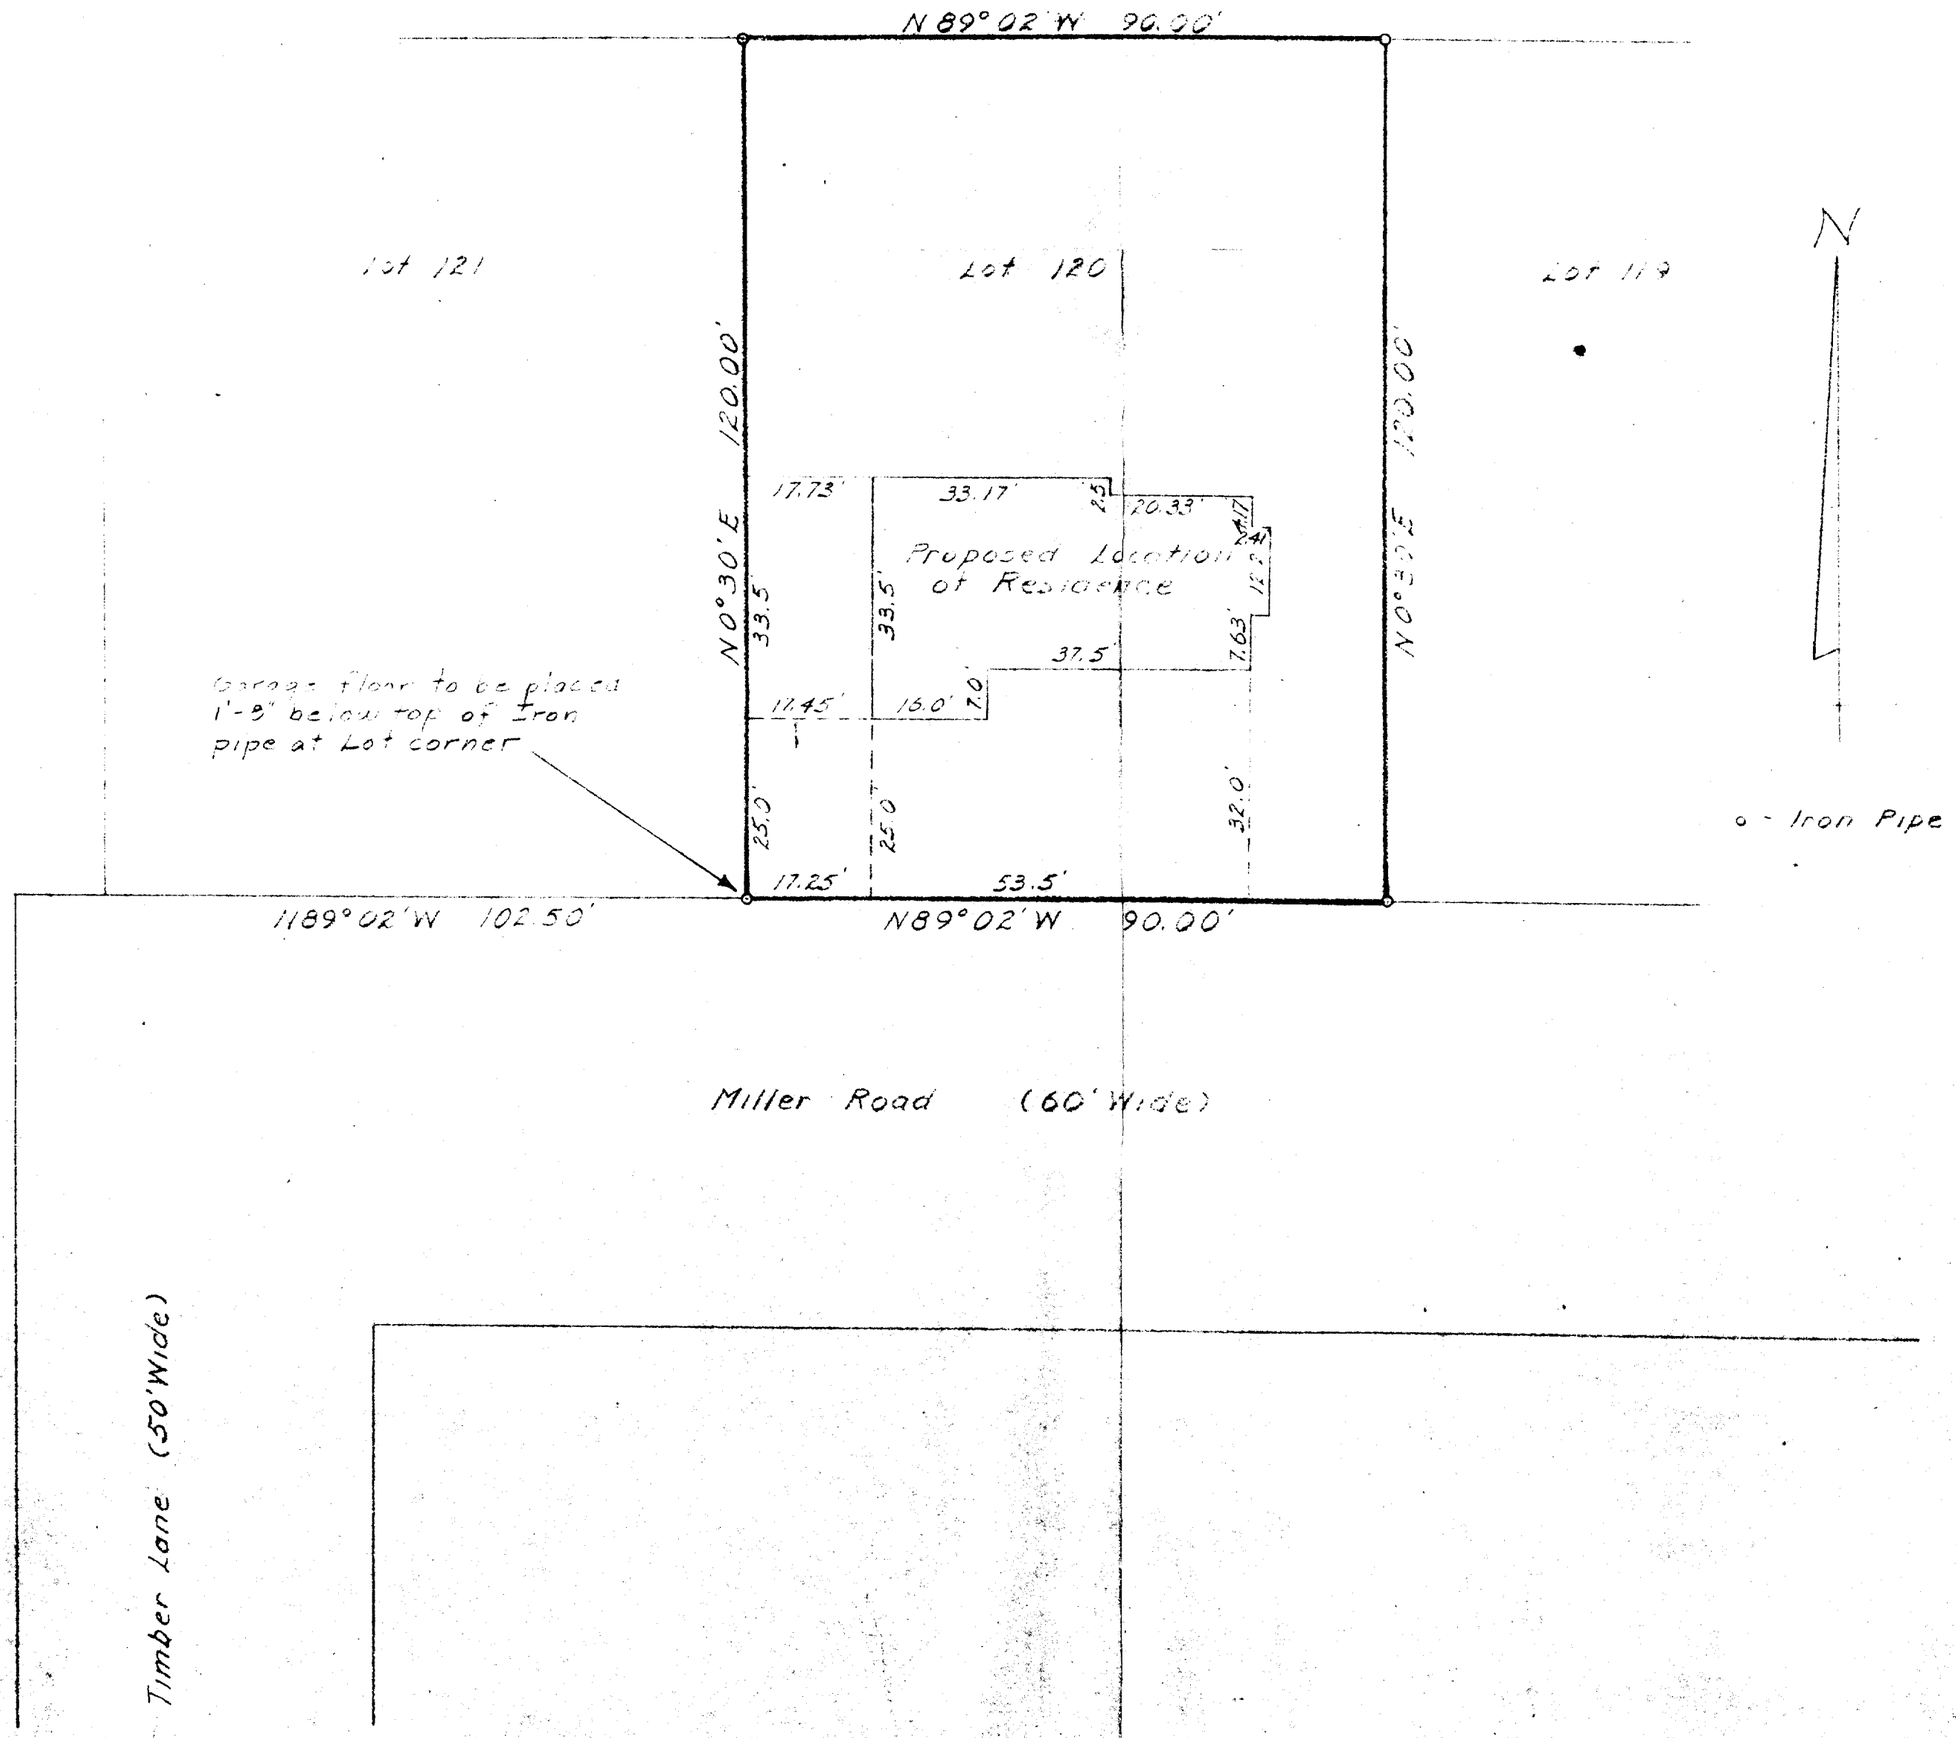

STATE OF WISCONSIN)
COUNTY OF WALWORTH)

I, LLOYD L. JENSEN, DO HEREBY CERTIFY THAT I HAVE SURVEYED THE PROPERTY HEREON DESCRIBED ACCORDING TO THE OFFICIAL RECORDS, AND THAT THE PLAT HEREON IS A CORRECT REPRESENTATION OF THE LOT LINES AND PRINCIPAL LINES OF THE BUILDINGS THEREON.

DATE Feb. 28, 1961 Lloyd L. Jensen
(LLOYD L. JENSEN, WISC. REGISTERED SURVEYOR S-211

2 ST S6

7-70 U

PLAT OF SURVEY
OF

LOT 120, STURWOOD ADDITION NUMBER 5, LOCATED IN SECTION 35, T2N, R17E, CITY OF LAKE GENEVA, WALWORTH COUNTY, WISCONSIN.

Lloyd L. Jensen
LLJ

DATE FEB 1961