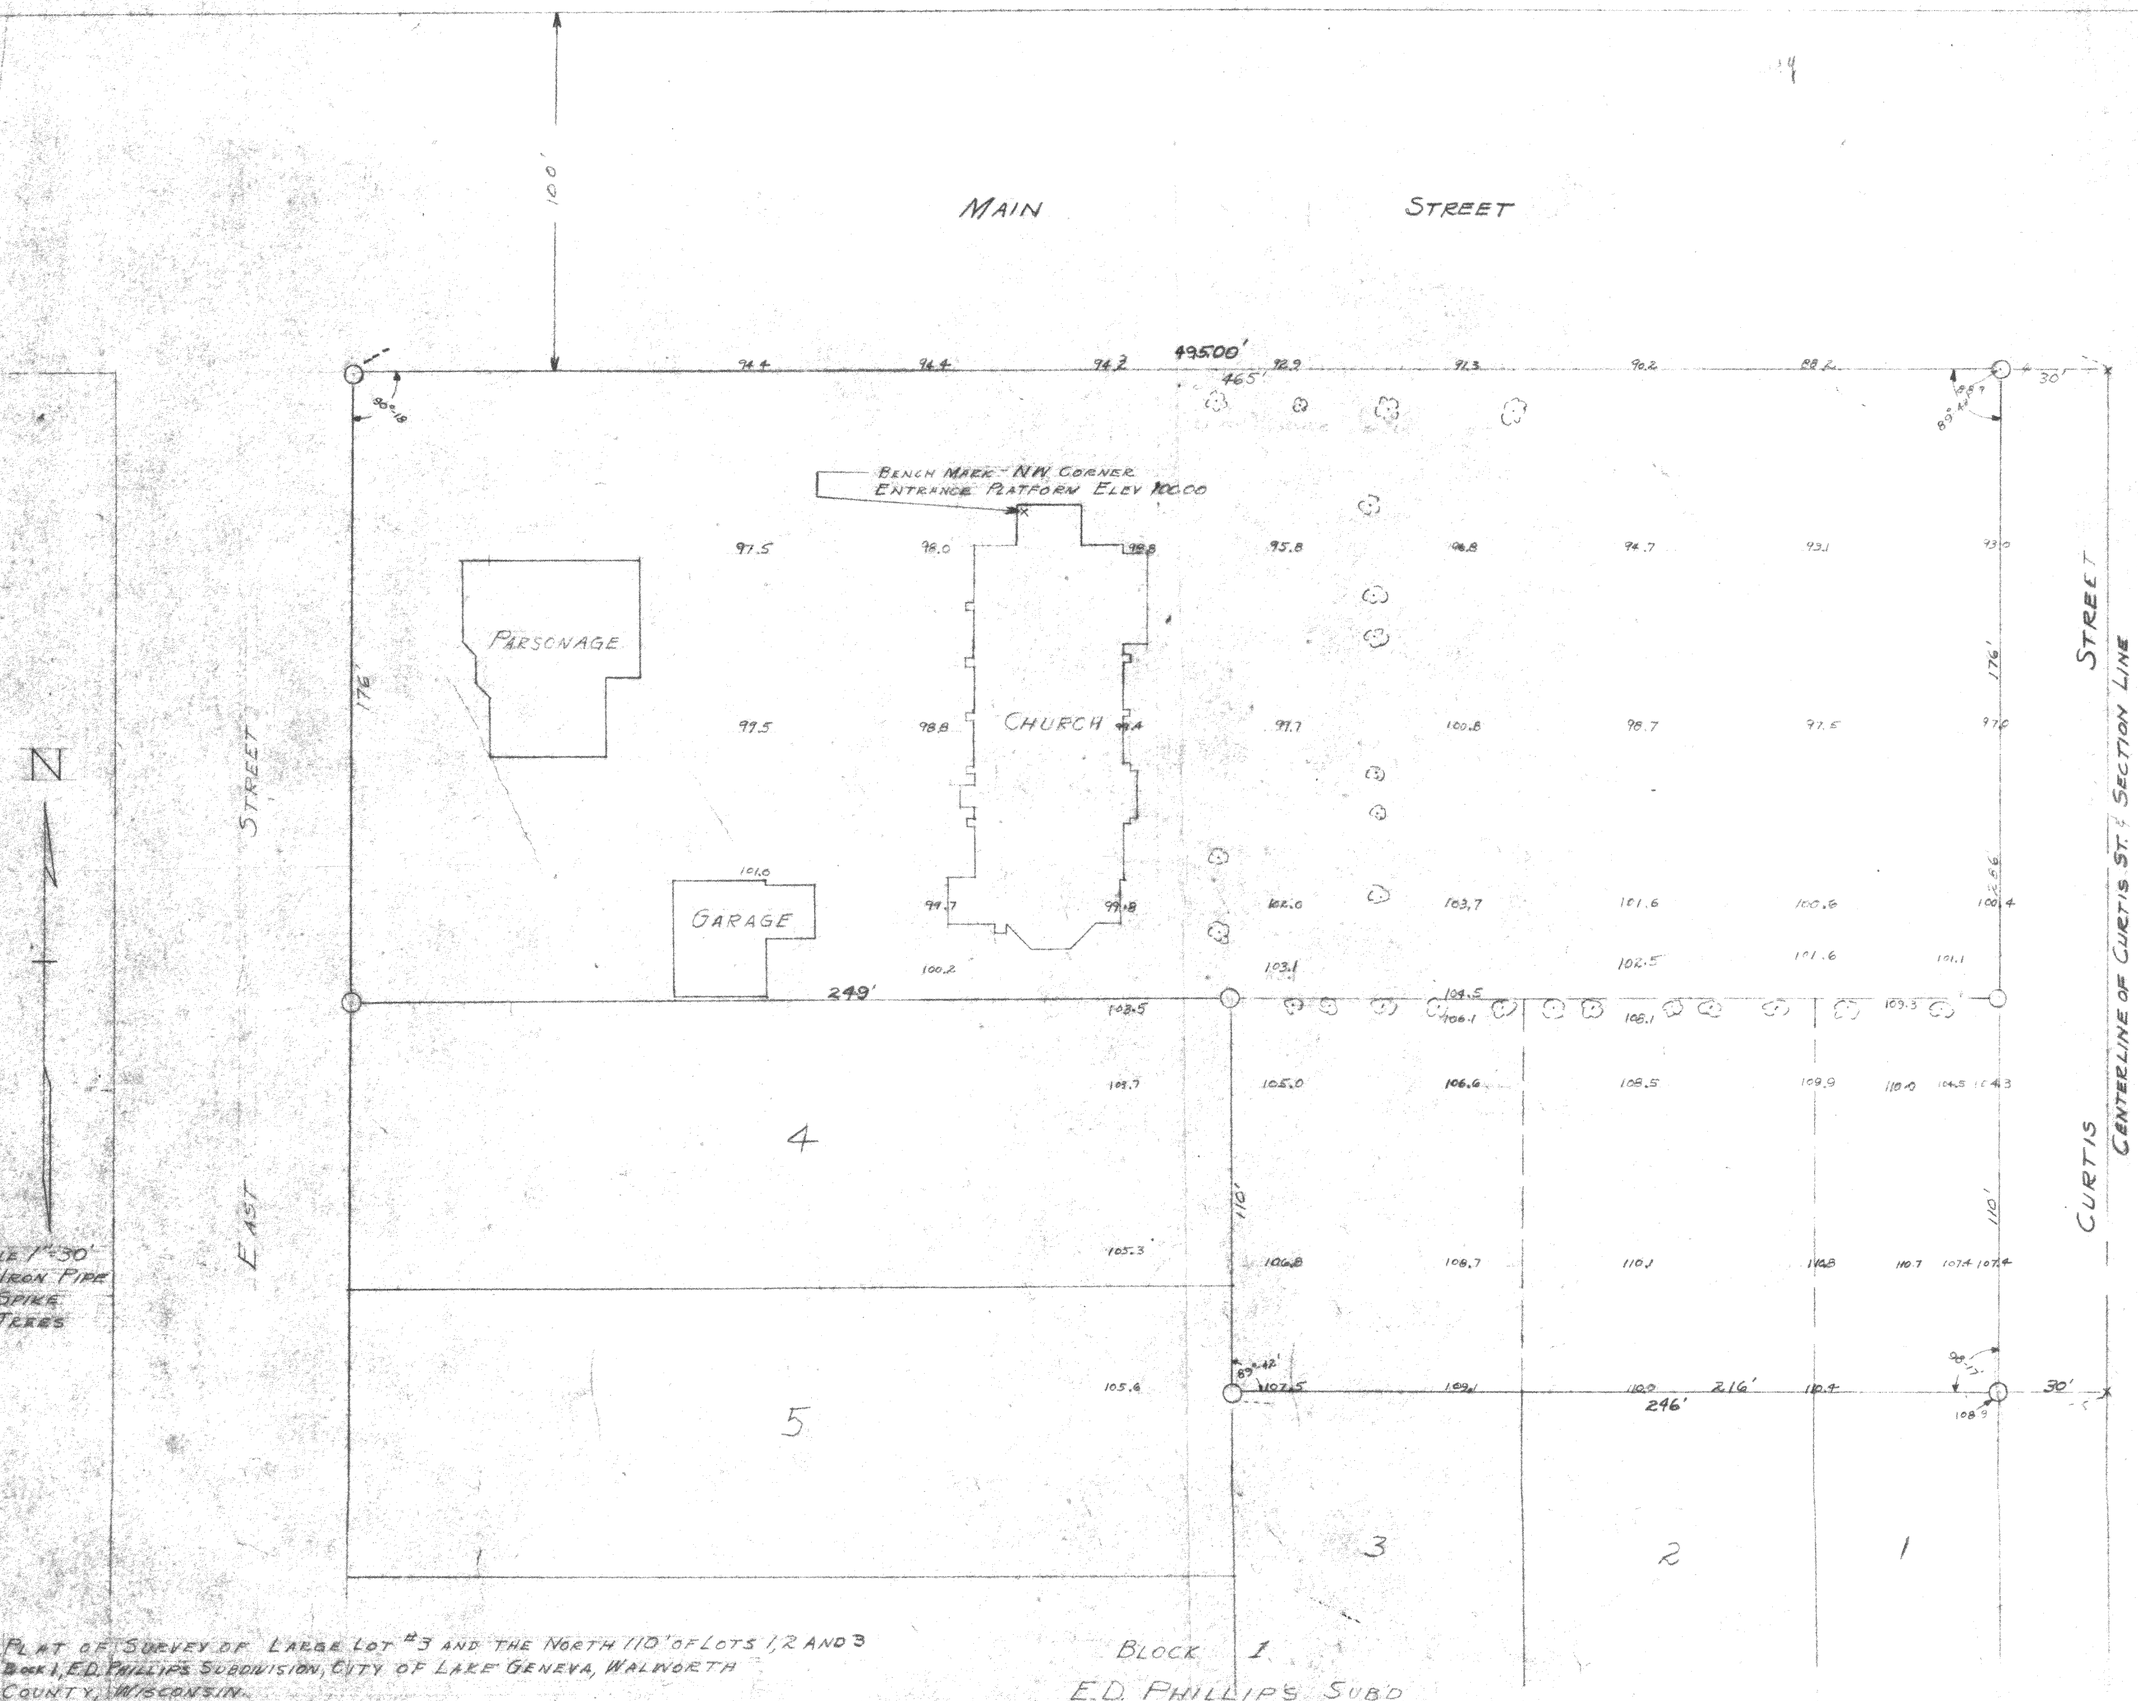

PLAT OF SURVEY OF LARGE LOT #3 AND THE NORTH 110' OF LOTS 1, 2 AND 3
BLOCK 1, E.D. PHILLIPS SUBDIVISION, CITY OF LAKE GENEVA, WALWORTH
COUNTY, WISCONSIN.
AUGUST 1950

SURVEYOR

BLOCK 1
E.D. PHILLIPS SUB'D

RECEIVED
FEB 10 1993

FOR CO. SURVEYOR

7-15