HAROLD H. KOLB
REGISTERED PROFESSIONAL LAND SURVEYOR
TWIST BUILDING
LAKE GENEVA, WIS. 53147

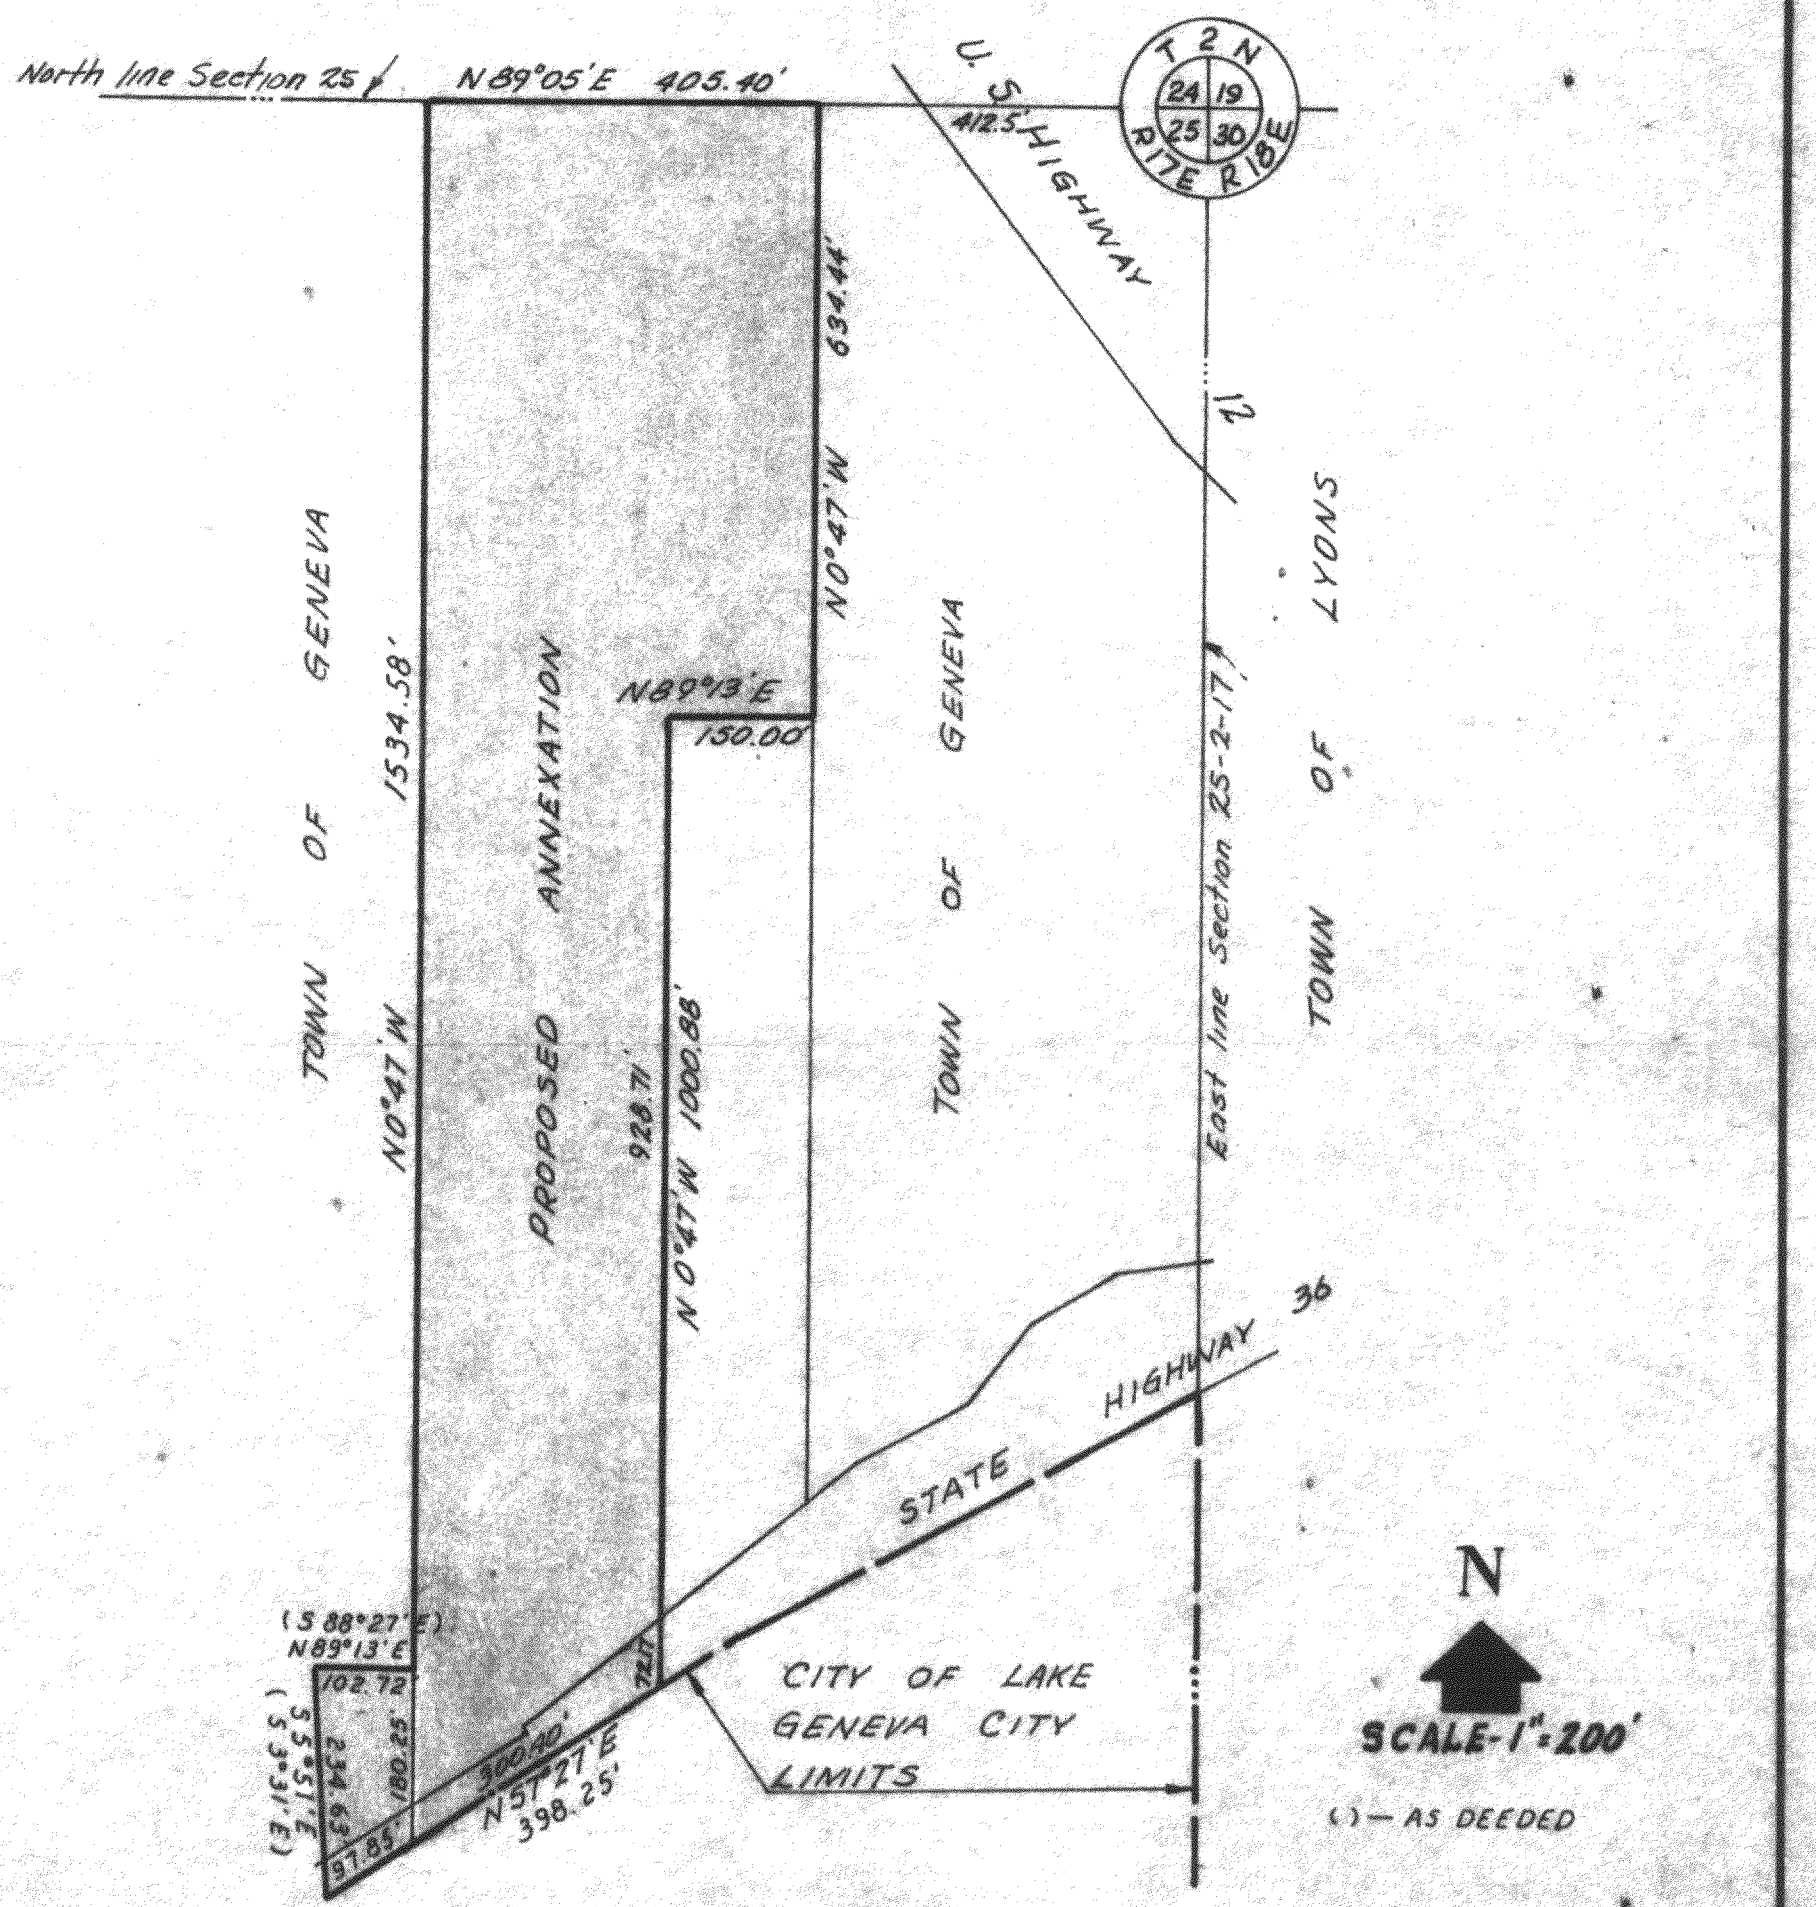

PROPOSED ANNEXATION OF

A parcel of land located in the Northeast ¼ of Section 25, T 2 N, R 17 E, Walworth County, Wisconsin described as follows: Commencing at the Northeast corner of said Section 25; thence S 89°05' W 412.50 feet along the North line of said Section 25 to the place of beginning; thence S 0°47' E 634.44 feet; thence S 89°13' W 150.00 feet; thence S 0°47' E 1000.88 feet to the centerline of State Trunk Highway 36; thence S 57°27' W 398.25 feet along said centerline; thence N 5°51' W 234.63 feet; thence N 89°13' E 102.72 feet; thence N 0°47' W 1534.58 feet; thence N 89°05' E 405.40 feet to the place of beginning.

Harold H. Kolb
HAROLD H. KOLB
WI Registered Land Surveyor, S - 187
Date February 20, 1973
Revised: Mar. 9, 1973
Revised: March 28, 1973

NOTE: Description is drawn from existing recorded deeds and survey records. Bearings are assumed as shown on these records.

#7-339K

UP-137J + 137K + 137L